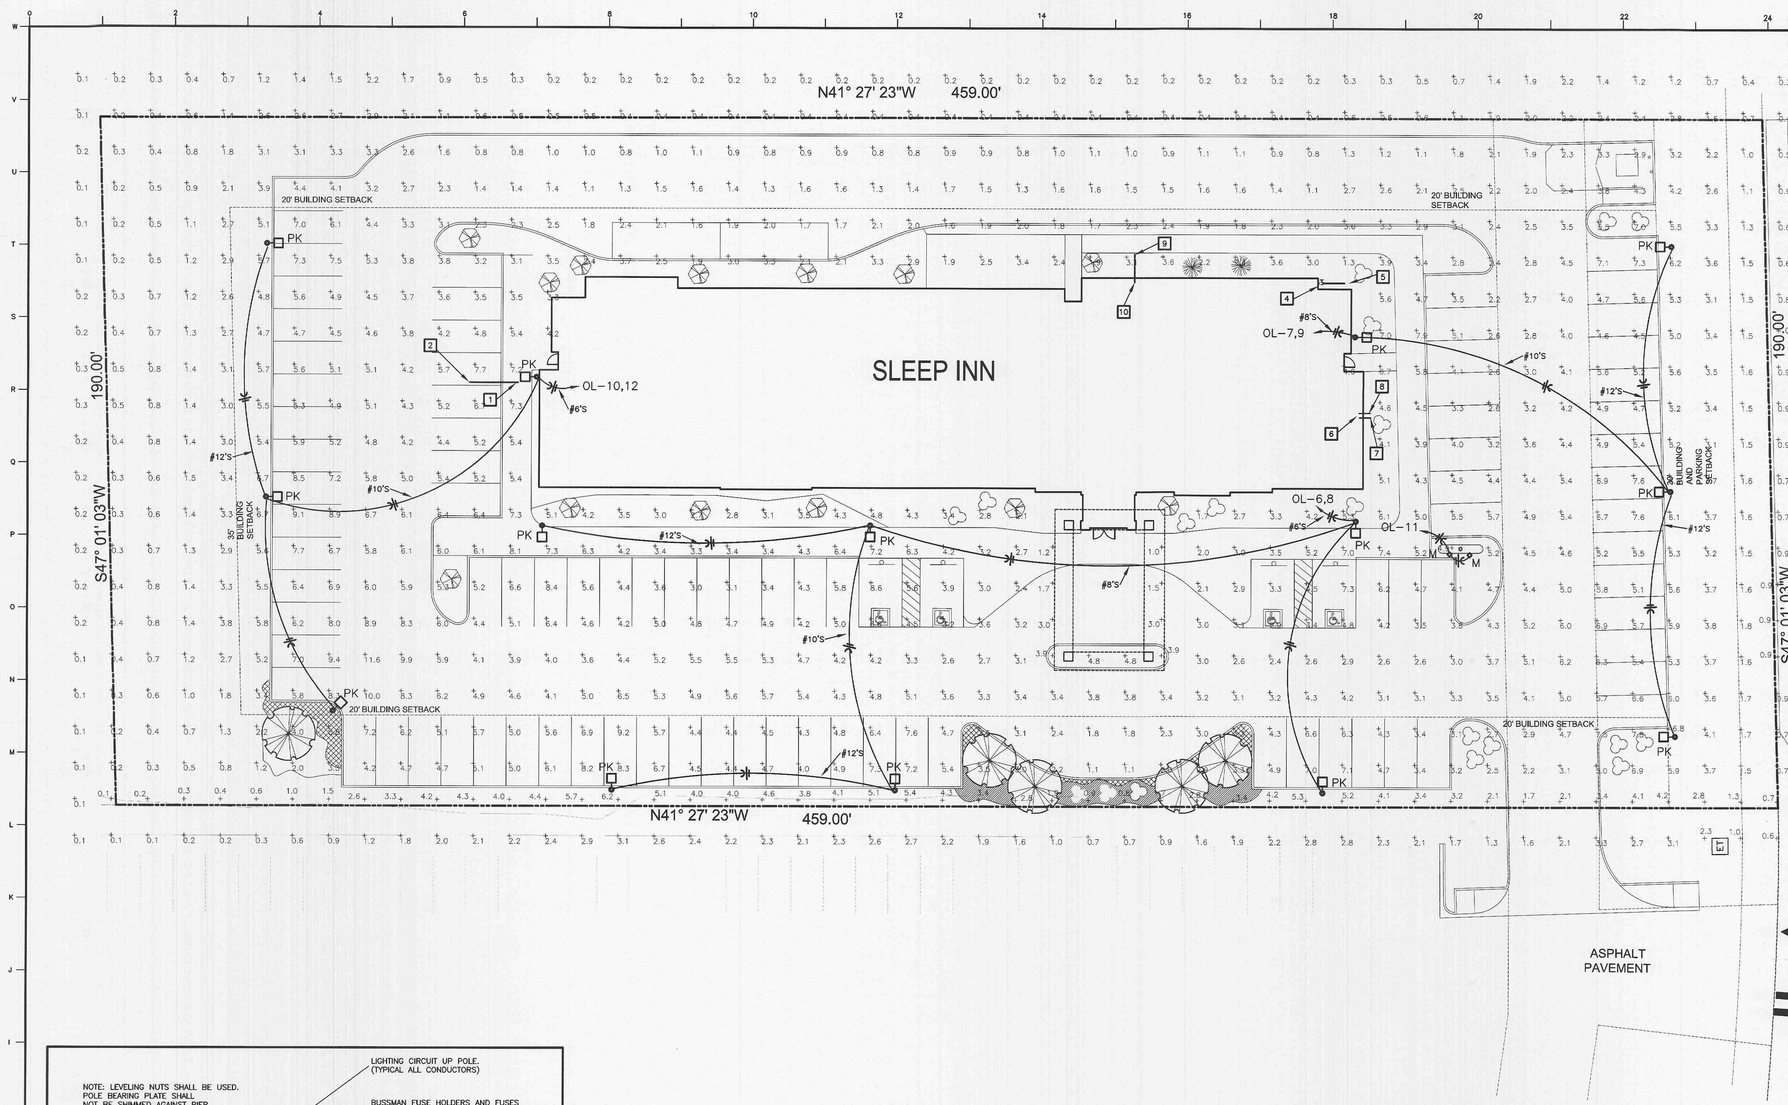

SPECIAL NOTES

1. SEE SHEET P1.0 FOR CONTINUATION OF 6" WASTE LINE.
2. REFER TO CIVIL ENGINEERING PLANS FOR CONTINUATION OF WASTE LINE.
3. JUNCTION BOX FOR SIGN. VERIFY LOCATION.
4. PROPOSED LOCATION OF GAS METER AND REGULATOR. SEE SHEET P3.0 FOR CONTINUATION OF GAS LINE INSIDE THE BUILDING. ALL GAS LINES FROM MAIN TO METER AND REGULATOR SHALL BE FURNISHED AND INSTALLED BY THE LOCAL GAS COMPANY. ALL GAS LINES AFTER REGULATOR TO EQUIPMENT INSIDE THE BUILDING SHALL BE FURNISHED AND INSTALLED BY THE PLUMBING CONTRACTOR. TOTAL GAS INPUT IS 860 MBTUH.
5. SEE CIVIL ENGINEERING PLANS FOR CONTINUATION OF GAS LINE.
6. SEE SHEET P3.0 FOR CONTINUATION OF DOMESTIC AND FIRE PROTECTION SERVICE.
7. SEE CIVIL ENGINEERING PLAN FOR CONTINUATION OF FIRE PROTECTION SERVICE.
8. SEE CIVIL ENGINEERING PLAN FOR CONTINUATION OF DOMESTIC WATER SERVICE.
9. UNDERGROUND ELECTRICAL SERVICE TO TRANSFORMER. SEE CIVIL ENGINEERING PLANS.
10. UNDERGROUND ELECTRICAL SERVICE. SEE SHEET E3.0 AND RISER DIAGRAM SHEET E8.0.

GENERAL UTILITIES NOTES

1. THE PLUMBING CONTRACTOR SHALL SECURE AND PAY FOR ALL FEES, PERMITS, LICENSES AND INSPECTIONS IN CONJUNCTION WITH THE DOMESTIC WATER SERVICE. ALL DOMESTIC WATER LINES FROM THE MAIN WATER LINE TO THE BUILDING SHALL BE FURNISHED, INSTALLED AND PAID FOR BY THE PLUMBING CONTRACTOR. THE PLUMBING CONTRACTOR SHALL COORDINATE THE METERING REQUIREMENTS WITH CITY WATER DEPARTMENT.
2. THE PLUMBING CONTRACTOR SHALL SECURE AND PAY FOR ALL FEES, PERMITS, LICENSES AND INSPECTIONS IN CONJUNCTION WITH THE GAS SERVICE TO THE BUILDING. ALL GAS LINES FROM MAIN GAS LINE TO THE BUILDING SHALL BE INSTALLED BY THE LOCAL GAS COMPANY AND ANY CHARGES SHALL BE PAID FOR BY THE CONTRACTOR.
3. THE PLUMBING CONTRACTOR SHALL SECURE AND PAY FOR ALL FEES, PERMITS, LICENSES AND INSPECTIONS IN CONJUNCTION WITH THE INSTALLATION OF THE SANITARY SEWER.
4. THE SPRINKLER CONTRACTOR SHALL SECURE AND PAY FOR ALL FEES, PERMITS, LICENSES AND INSPECTIONS IN CONJUNCTION WITH THE INSTALLATION OF FIRE PROTECTION SYSTEM.
5. THE ELECTRICAL CONTRACTOR SHALL SECURE AND PAY FOR ALL FEES, PERMITS, LICENSES AND INSPECTIONS IN CONJUNCTION WITH THE INSTALLATION OF THE ELECTRICAL SERVICE. SERVICE SHALL BE UNDERGROUND THREE PHASE, 4 WIRE, 120/208 VOLT. ALL CHARGES SHALL BE PAID FOR BY THE ELECTRICAL CONTRACTOR AND SHALL BE INCLUDED IN HIS/HER BID.
6. THE ELECTRICAL CONTRACTOR SHALL ALLOW FOR INSTALLATION OF 4" PVC SCHEDULE 40 CONDUIT FOR PHONE AND CABLE. VERIFY ROUTE AND TERMINATION POINTS WITH PHONE AND CABLE COMPANY.
7. WHERE A WATER LINE CROSSES A SANITARY SEWER LINE, THE WATER LINE SHALL BE A MINIMUM OF 18" ABOVE THE SEWER LINE AND SHALL BE ENCASED IN CONCRETE AT THE POINT OF CROSSING AND 10' ON EACH SIDE OF THE CROSSING.
8. IN GENERAL, THE UTILITY LOCATIONS ARE APPROXIMATE, FIELD VERIFY EXACT LOCATION.

SITE LIGHTING PLAN

SCALE : 1" = 20'-0"

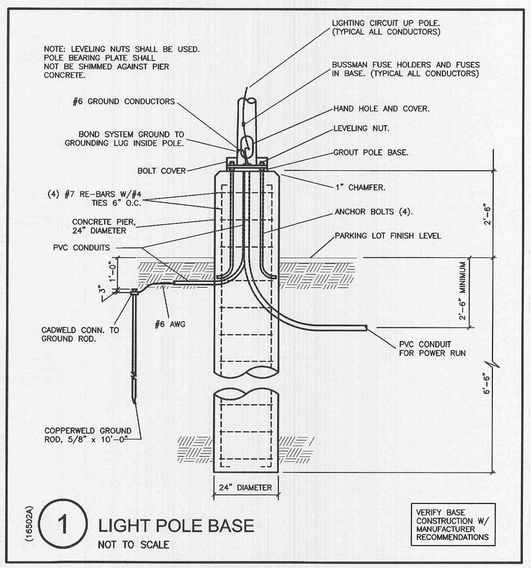

(16502A) 1 LIGHT POLE BASE
NOT TO SCALE

VERIFY BASE CONSTRUCTION W/ MANUFACTURER RECOMMENDATIONS

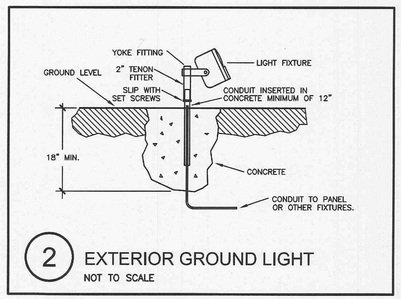

2 EXTERIOR GROUND LIGHT
NOT TO SCALE

APPROVED
Jeannie Rhoads 07/17/2017

SCALED FOR PME DESIGN ONLY
MISSOURI JEANNIE RHOADS NUMBER PE-21412 PROFESSIONAL ENGINEER
LATIFI NUMBER PE-21412
ALL LATIFI ENGINEER REGISTRATION NO. PE-21412

Latifi Engineering
P.O. Box 1800 tel:417-849-1989
Nixa, MO. 65714 fax:417-725-3282

SLONE ARCHITECTS
ARCHITECTURE & INTERIOR DESIGN
SUITE 100 • BUILDING J • 1200 E. WOODHURST DR.
SPRINGFIELD, MISSOURI • 65804 • P: 417.887.4575

MARK	REVISION DATE	DESCRIPTION

NEW PROJECT FOR
79 UNIT
SLEEP INN HOTEL
O'FALLON, MO

The drawings, specifications and other documents prepared by the Engineer for this Project are instruments of service intended only for use solely with respect to this Project and, unless otherwise provided, the Engineer shall be deemed the author of these documents and shall retain all common law, statutory & other reserved rights, including the copyright thereto. The drawings, specifications or other documents shall not be used by the Owner or others on other projects, for additions to this Project or for the completion of this Project by others, except by agreement in writing and with appropriate compensation to Engineer.

ARCHITECT JOB NO.	14-158
ENGINEER JOB NO.	2132
DATE	06-08-2015

SU1.0
OF 1 SHEET(S)