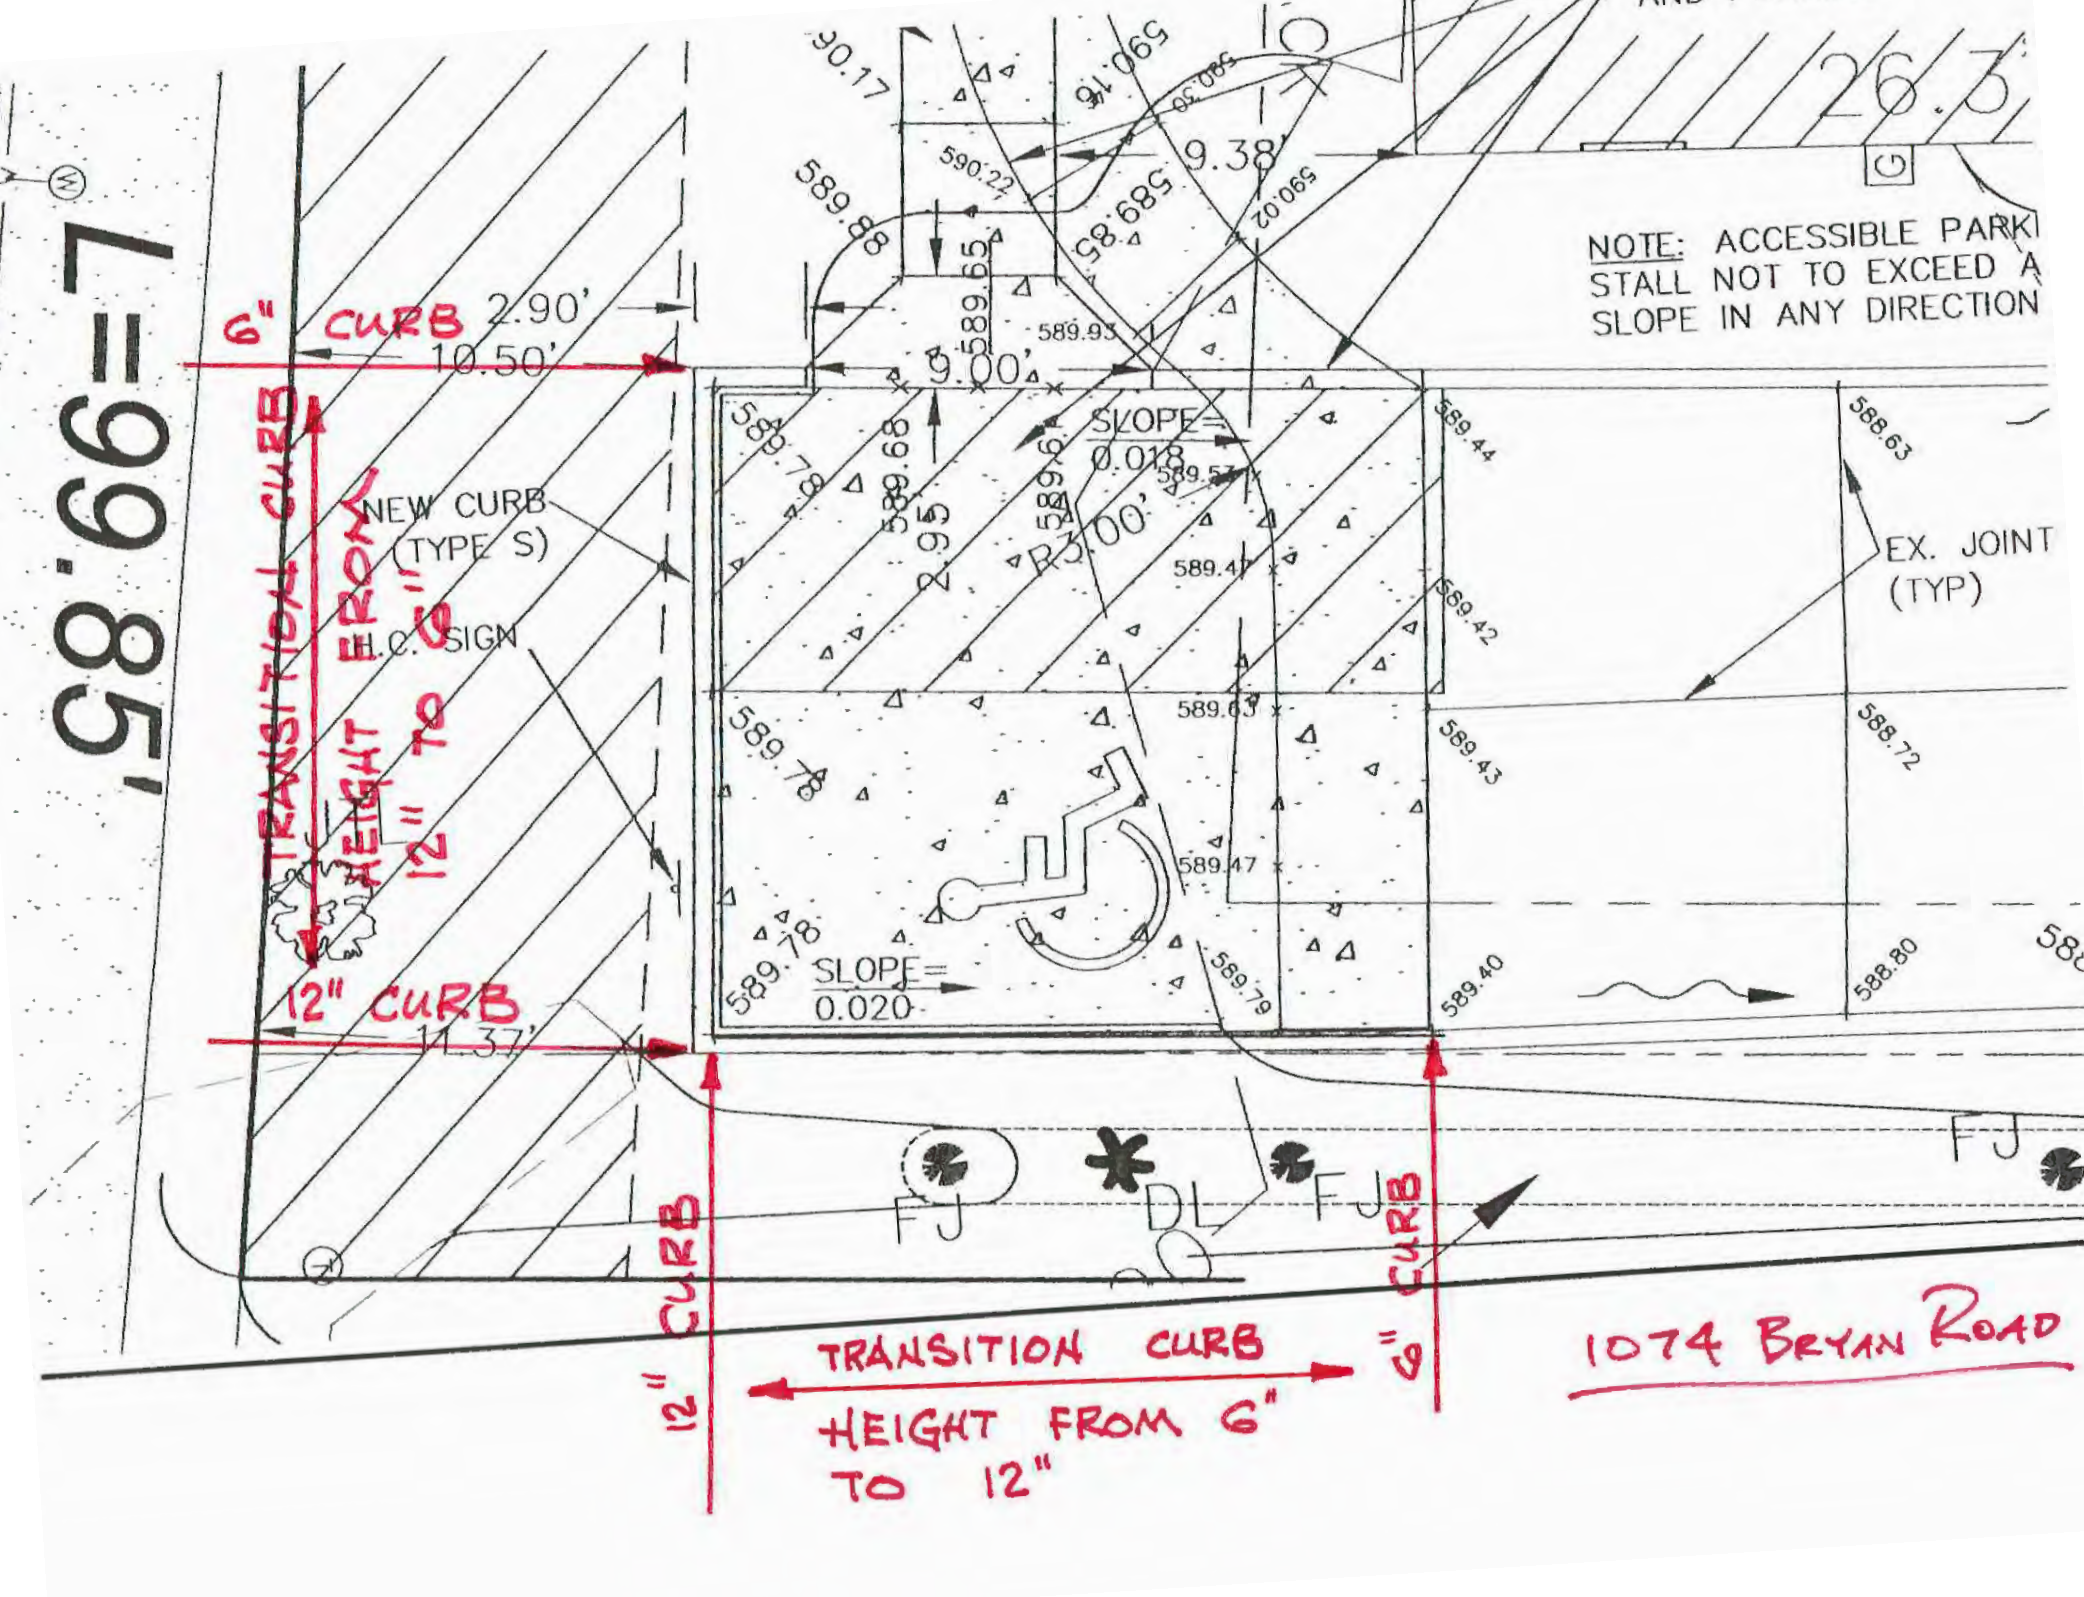

L=99.85'
6" CURB
2.90'
10.50'
TRANSITION CURB
HEIGHT FROM 12" TO 6"
NEW CURB (TYPE S)
H.C. SIGN
12" CURB
11.37'
12" CURB
TRANSITION CURB
HEIGHT FROM 6" TO 12"
6" CURB
NOTE: ACCESSIBLE PARK
STALL NOT TO EXCEED A
SLOPE IN ANY DIRECTION
SLOPE= 0.018
SLOPE= 0.020
R3.00'
9.38'
9.00'
2.95'
EX. JOINT (TYP)
FJ
DL
FJ
FJ
1074 BRYAN ROAD