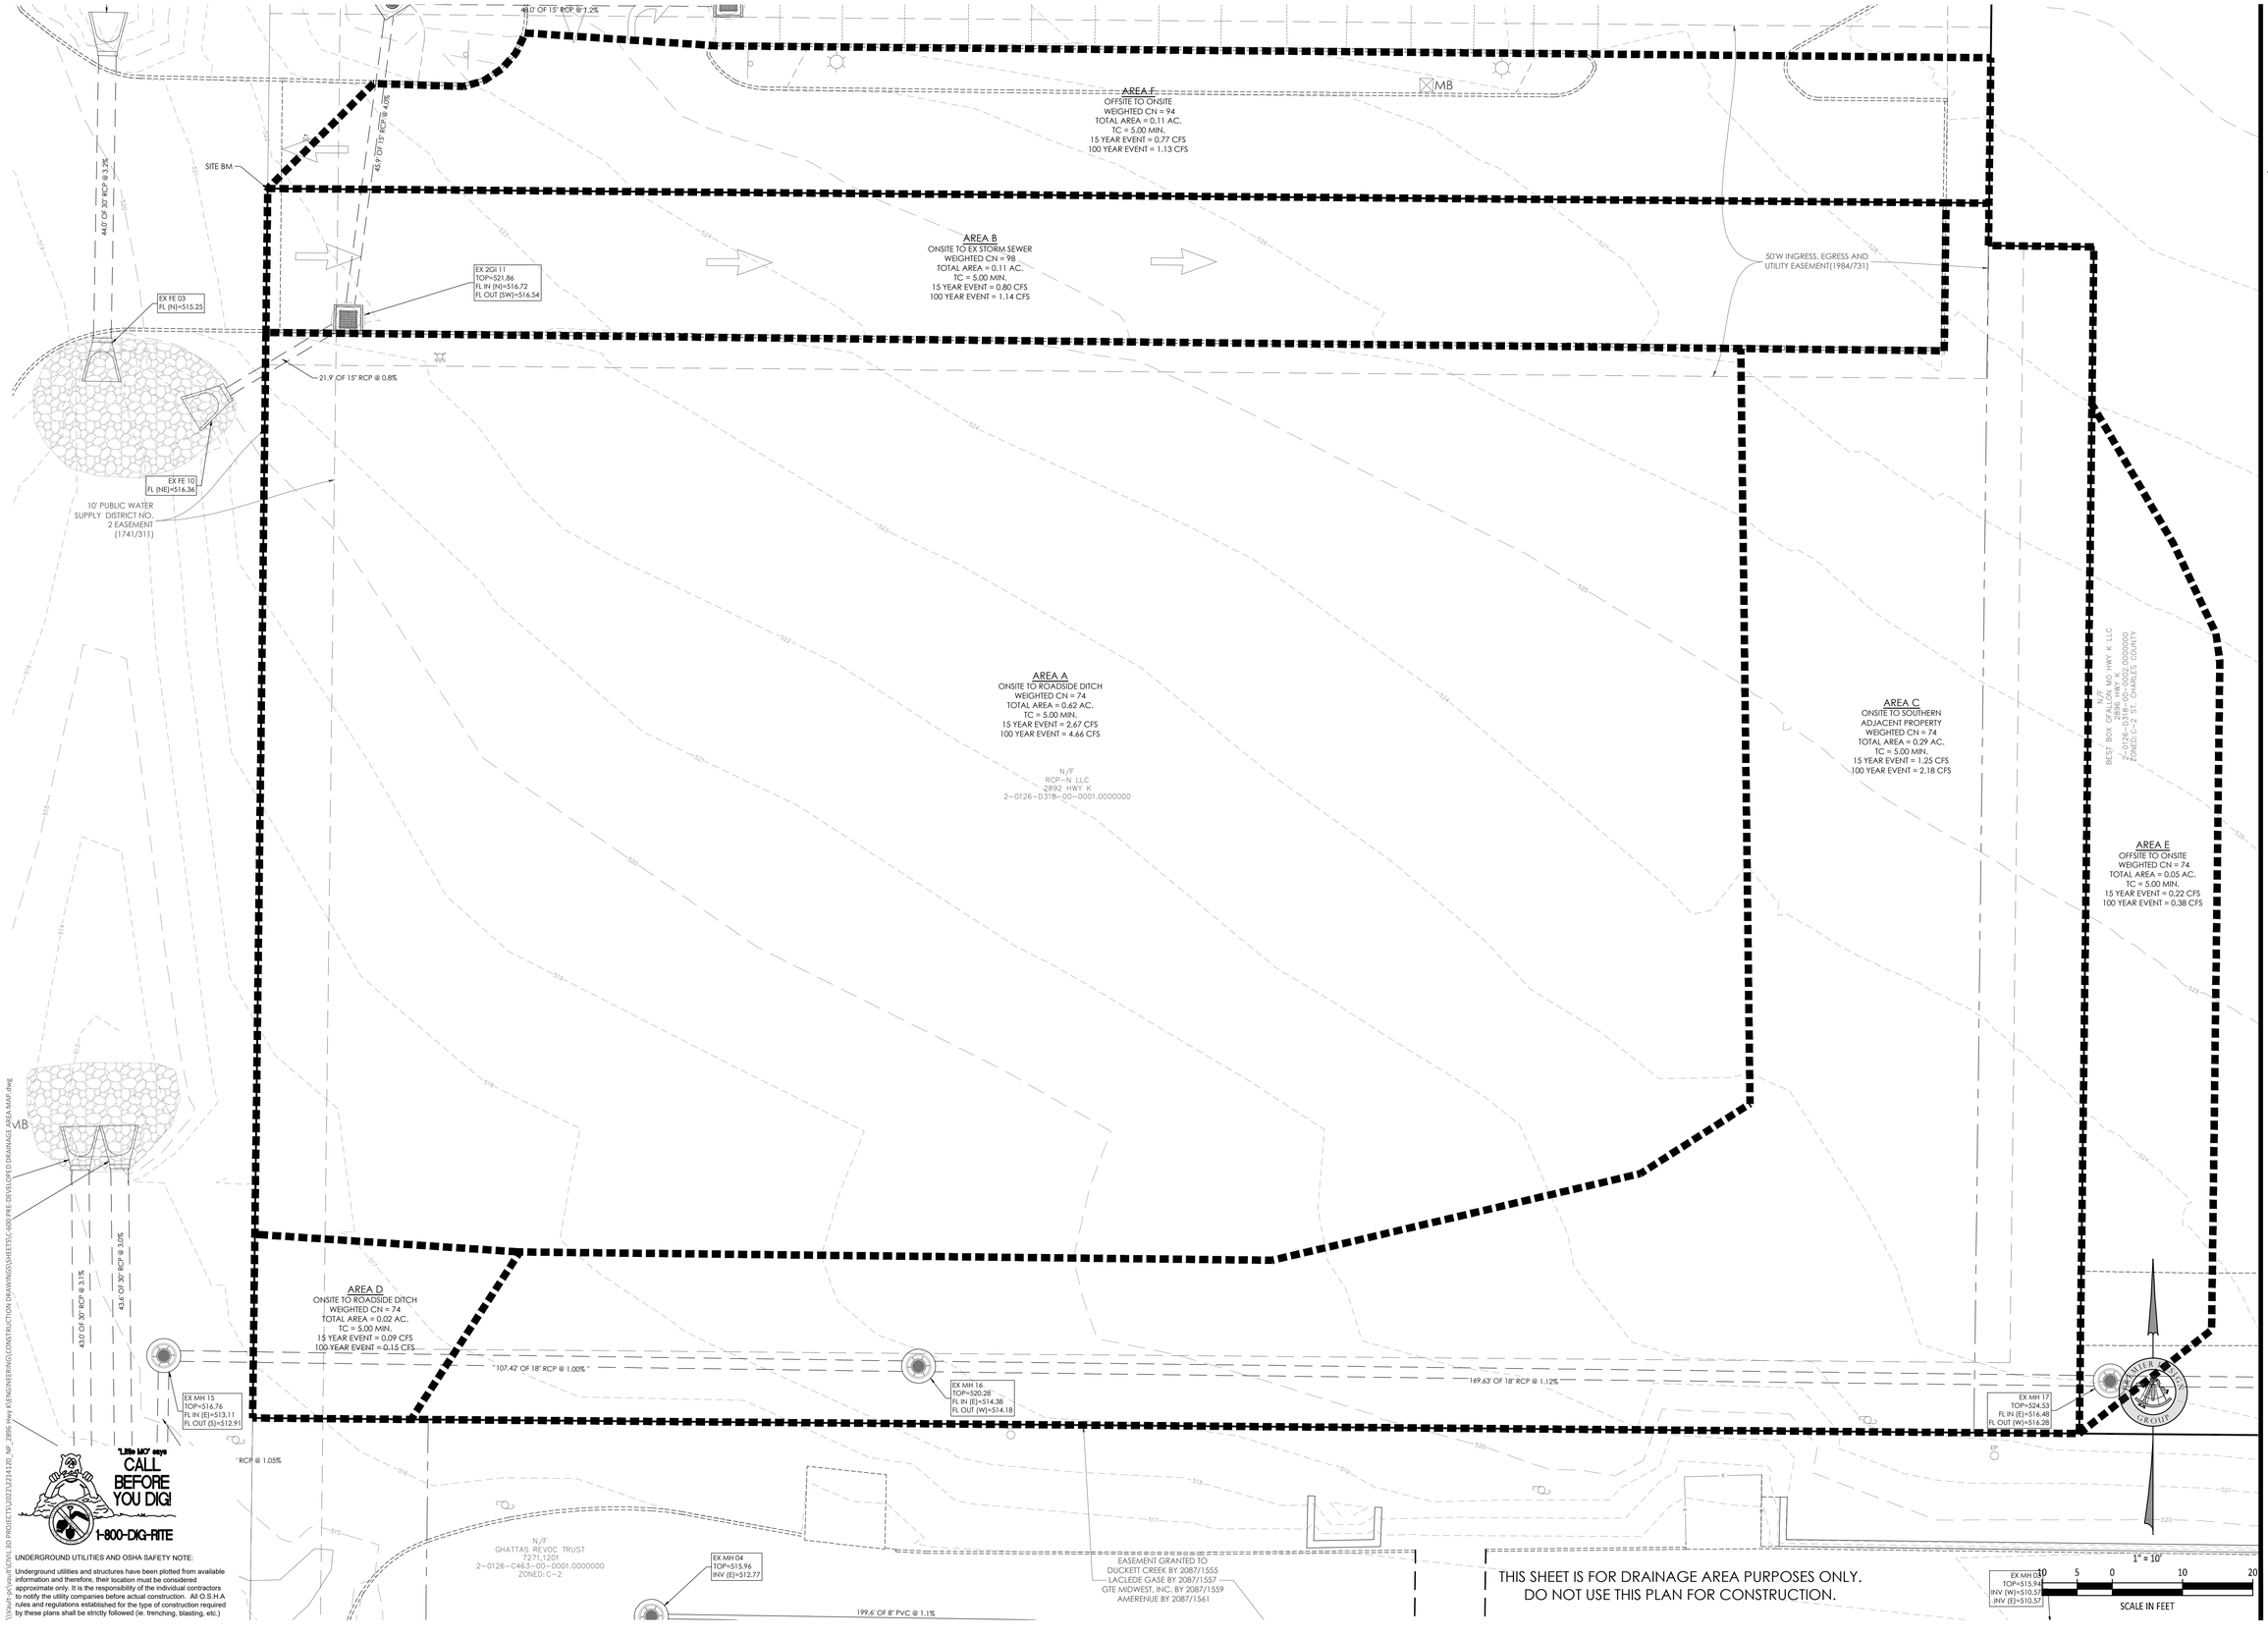

PREMIER DESIGN GROUP
100 MIDLAND PARK DRIVE
WENTZVILLE, MO 63385
MISSOURI CERTIFICATE OF AUTHORITY #F2000000031
MISSOURI CERTIFICATE OF AUTHORITY #S-2002007849

STATE OF MISSOURI
SCOTT FELDT
NUMBER PE-2021009371
4/19/24
PROFESSIONAL ENGINEER

ENGINEERS AUTHENTICATION
The responsibility for professional engineering liability on this project is hereby limited to the set of plans authenticated by the seal, signature, and date hereunder attached. Responsibility is disclaimed for all other engineering plans pertaining to this project and specifically excludes revisions made to the plans not authenticated.
STEVEN D. MARRON P.E.
PROFESSIONAL ENGINEER
PE 2006007195

SANITARY SEWER MAIN EXTENSION

Project
RCP-N LLC
2892 HIGHWAY K
2892 HIGHWAY K
O'FALLON, MO 63366
RCP-N LLC
660 OFFICE PARKWAY
CREVE COEUR, MO 63141

Date 4/19/2024

#	Revision Date	Description of Changes
1	11/17/2023	REVISED PER CITY COMMENTS

Sheet Title
PRE-DEV DRAINAGE AREA MAP

Sheet Number
C-600

Project No.	2214120
Drawn By	D. STOSZ
Checked By	S. FELDT

NOT RELEASED FOR CONSTRUCTION