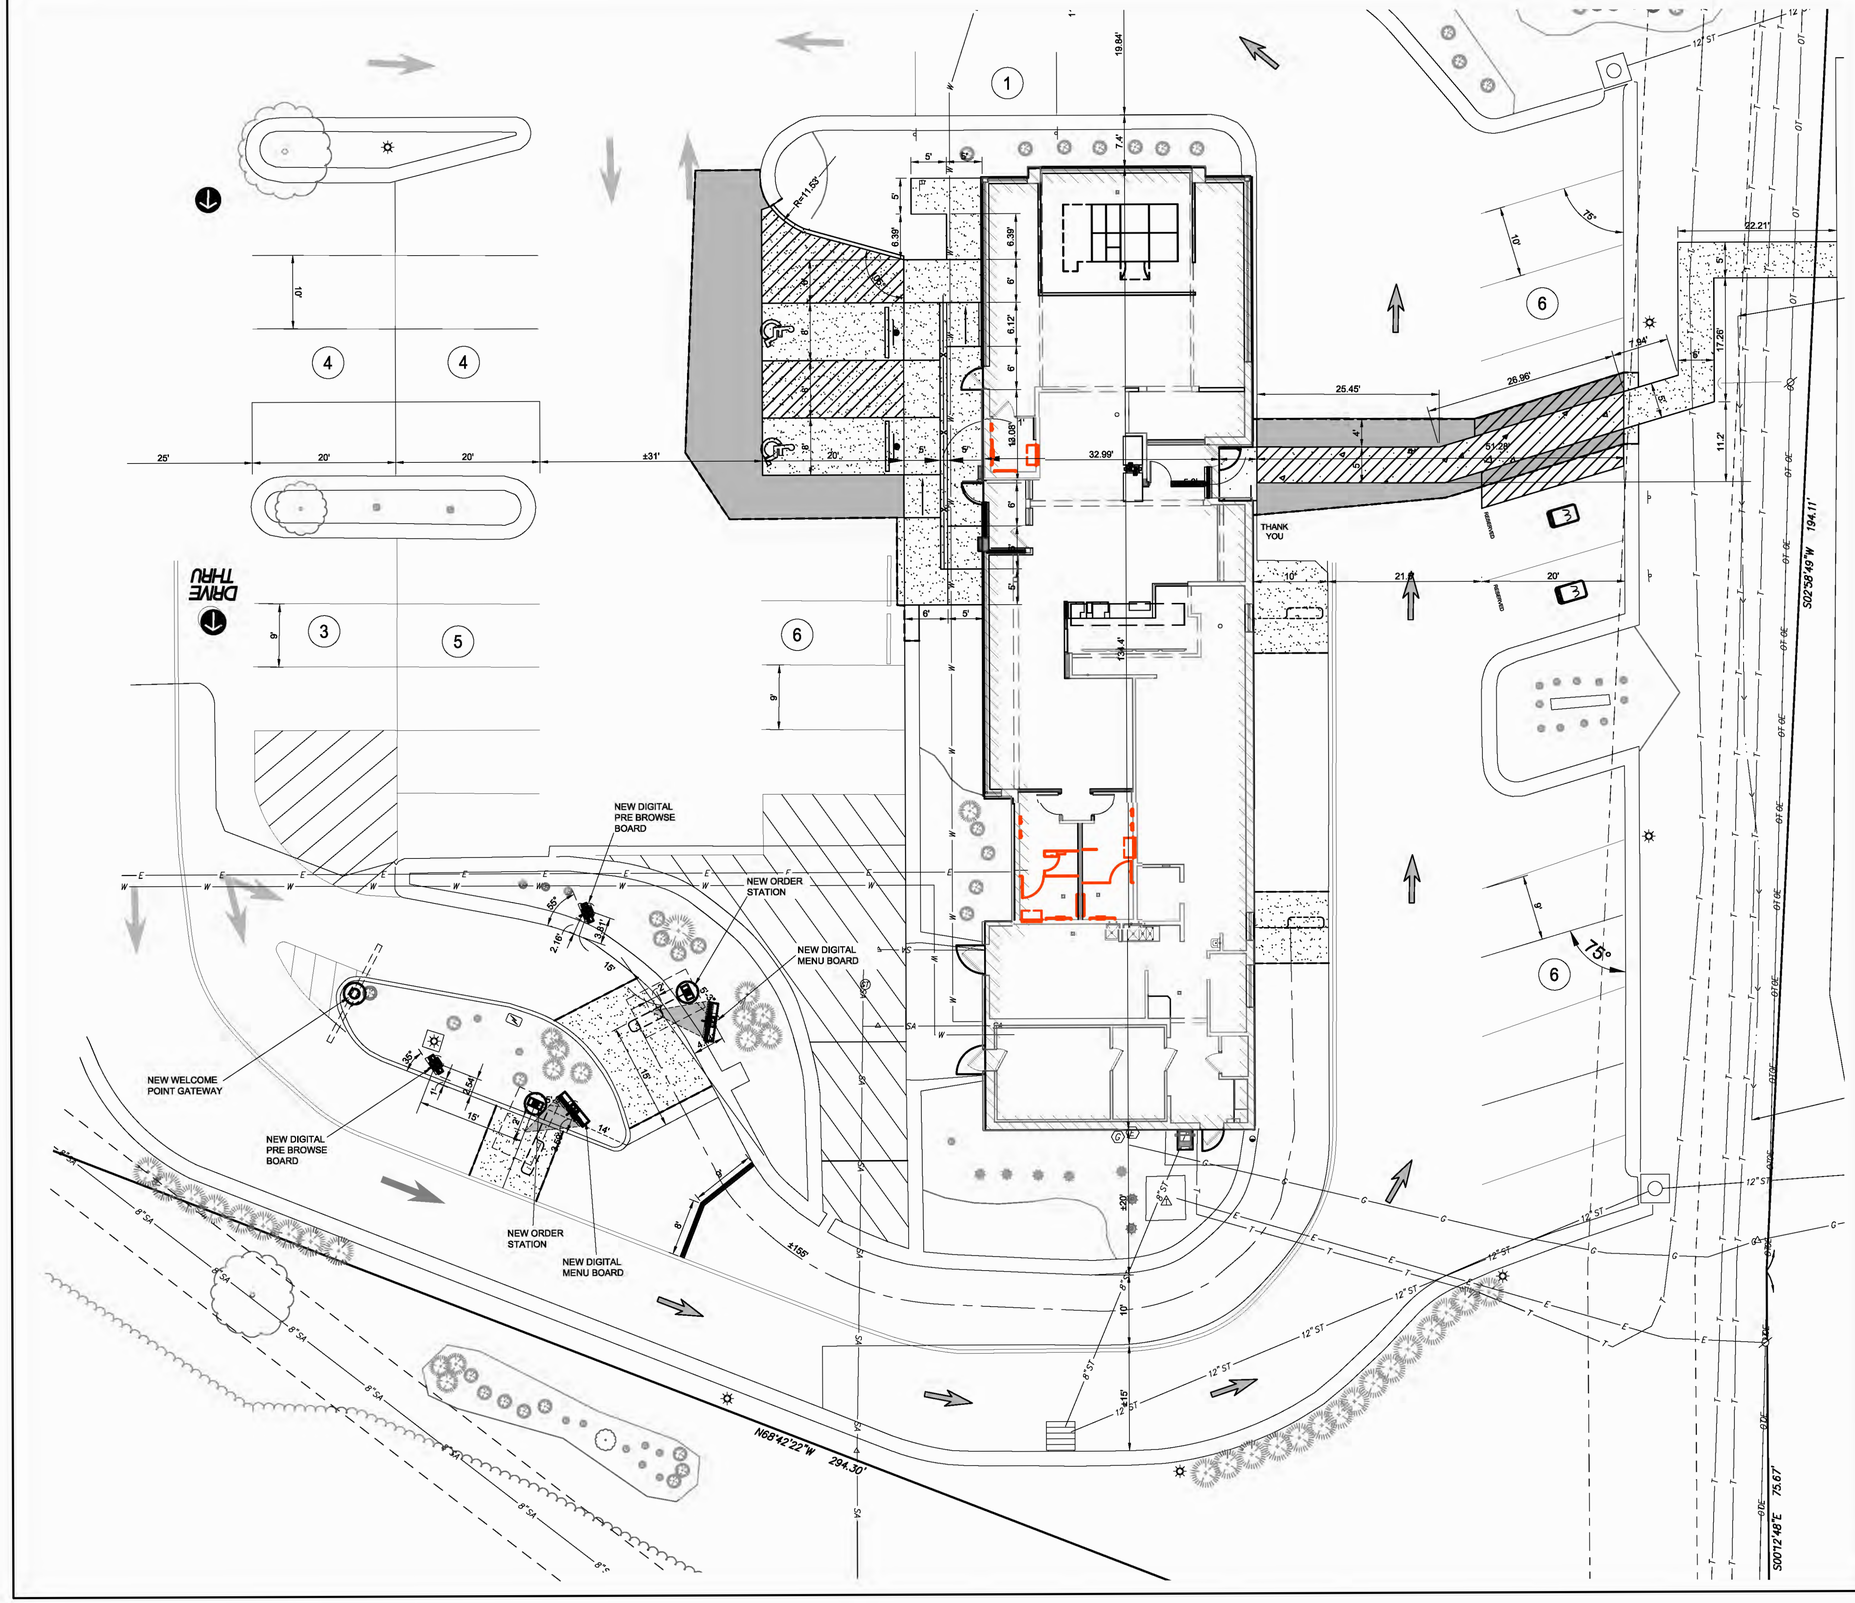

0 5 10 20
SCALE: 1"=10'

NOTE TO CONTRACTOR

THE CONTRACTOR IS TO LAYOUT ALL SIGNAGE, CODS, MENUBOARDS, ETC AND HAVE THE LOCATIONS INSPECTED AND APPROVED BY THE McDONALD'S REPRESNTATIVE PRIOR TO CONSTRUCTION.

REV	DATE	DESCRIPTION	BY	ISSUE REF

STATE OF MISSOURI
ROBERT E. POLK, JR.
NUMBER E-29052
REGISTERED PROFESSIONAL ENGINEER
DATE 3-1-18
THIS SHEET HAS BEEN SIGNED, SEALED, AND DATED ELECTRONICALLY
Farnsworth Group, Inc.
Missouri State Certificate of Authority #0013

PARKING INFORMATION

TOTAL SPACES					
47	12 SPACES	9'-0"	X	20'	@ 75°
	32 SPACES	10'-0"	X	20'	@ 90°
	2 – HC – SPACES	10'-0"	X	20'	@ 90°
	1 SPACES	8'-0"	X	22'	@ 180°

UTILITY INFORMATION

	SIZE	TYPE	LOCATION
SANITARY SEWER	–	–	–
WATER	–	–	–
STORM SEWER	–	–	–
ELECTRIC	–	–	–
GAS	–	–	–

SURVEY INFORMATION

PREPARED BY: Farnsworth GROUP
20 ALLEN AVENUE, SUITE 200
ST LOUIS, MISSOURI 63119
(314) 962-7900 / (314) 962-1253 Fax
www.f-w.com

DATE:

LEGEND

SANITARY SEWER — S — S — S —
WATER — W — W — W —
STORM SEWER — ST — ST — ST —
ELECTRIC — E — E — E —
GAS — G — G — G —
LOT LIGHT LP:30
EXISTING ELEVATION (76.5)
PROPOSED ELEVATION 77.0

PLAN SCALE: SHOWN

STREET ADDRESS
2915 HIGHWAY K

CITY	STATE
OFALLON	MISSOURI

COUNTY
ST. CHARLES

REGIONAL DWG. NO	NATIONAL NUMBER
24–0633	–

PLAN APPROVAL
SIGNATURE (2 REQUIRED) | DATE
REGIONAL MGR.
CONST. MGR.
PROJECT MANAGER
REAL ESTATE MGR.
CO-SIGN SIGNATURES
CONTRACTOR
OWNER

STATUS	DATE	BY
PRELIMINARY	5/22/17	FG
FINAL PLAN	–	FG
AS-CONST.		

THESE PLANS AND SPECIFICATIONS ARE THE PROPERTY OF McDONALD'S CORPORATION AND SHALL NOT BE REPRODUCED WITHOUT THEIR WRITTEN PERMISSION.

McDonald's
GREAT PLAINS REGION
10801 MASTIN BLVD., SUITE 400, OVERLAND PARK, KS 66210

ADDRESS: 2915 HIGHWAY K OFALLON MO

C1.2a
DETAIL LAYOUT PLAN

FG JOB NO 0171151.00