5

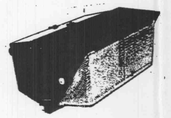

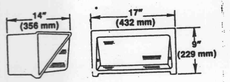

PERIMAPAK™ SERIES

250/400 WATT WALL PACK

The Perimapak Series is a heavy duty wall mount luminaire for mounting heights of 18-25 feet. Its aesthetic appearance makes this product ideal for perimeter lighting around parking garages, industrial plants, tunnels, or any area where a high performance, decorative high wattage luminaire is required.

Housing — Rugged, die-cast aluminum with bronze chip resistant finish. Door frame includes two hinges for easy relamping.

Refractor — Heavy duty, prismatic borosilicate glass for wide spread distribution.

Reflector — Stippled reflector is designed to work in conjunction with refractor for optimum performance.

Ballast — Class "H" insulated, -40°F starting (-20°F, MH) high power factor, 60 Hz. Isolated ballast chamber provides cooler operation and full ballast life.

Additional Features — Two ½" side entries for surface conduit mounting . . . photocontrol available for field installation . . . wire guard and polycarbonate shield available . . . quick and easy to install . . . U.L. 1572 listed, suitable for wet locations.

ORDERING INFORMATION

Catalog Number	Lamp Type	Wattage	Voltage	Weight lbs.	Weight kgs.
~~PRP-250S-115~~	~~High-Pressure Sodium~~	~~250~~	~~Quad-Tap**~~	~~33~~	~~15.0~~
~~PRP-400S-115~~	~~High-Pressure Sodium~~	~~400~~	~~Quad-Tap**~~	~~43~~	~~19.5~~
~~PRP-250H-115~~	~~Metal Halide*~~	~~250~~	~~Quad-Tap**~~	~~33~~	~~15.0~~
PRP-400H-115	Metal Halide*	400	Quad-Tap**	37	16.7

*Mercury Vapor lamps may be operated on Metal Halide ballast.
**QUAD-TAP™ (: 20, 208, 240, 277 volt)

ACCESSORIES

For field installation on the Perimapak series. Must be ordered separately.

Catalog Number	Description
PRP-WG	Wire Guard††
~~PRP-PS~~	~~Polycarbonate Shield††~~
PTA-6	Photocontrol

SCALE 1" = 40'

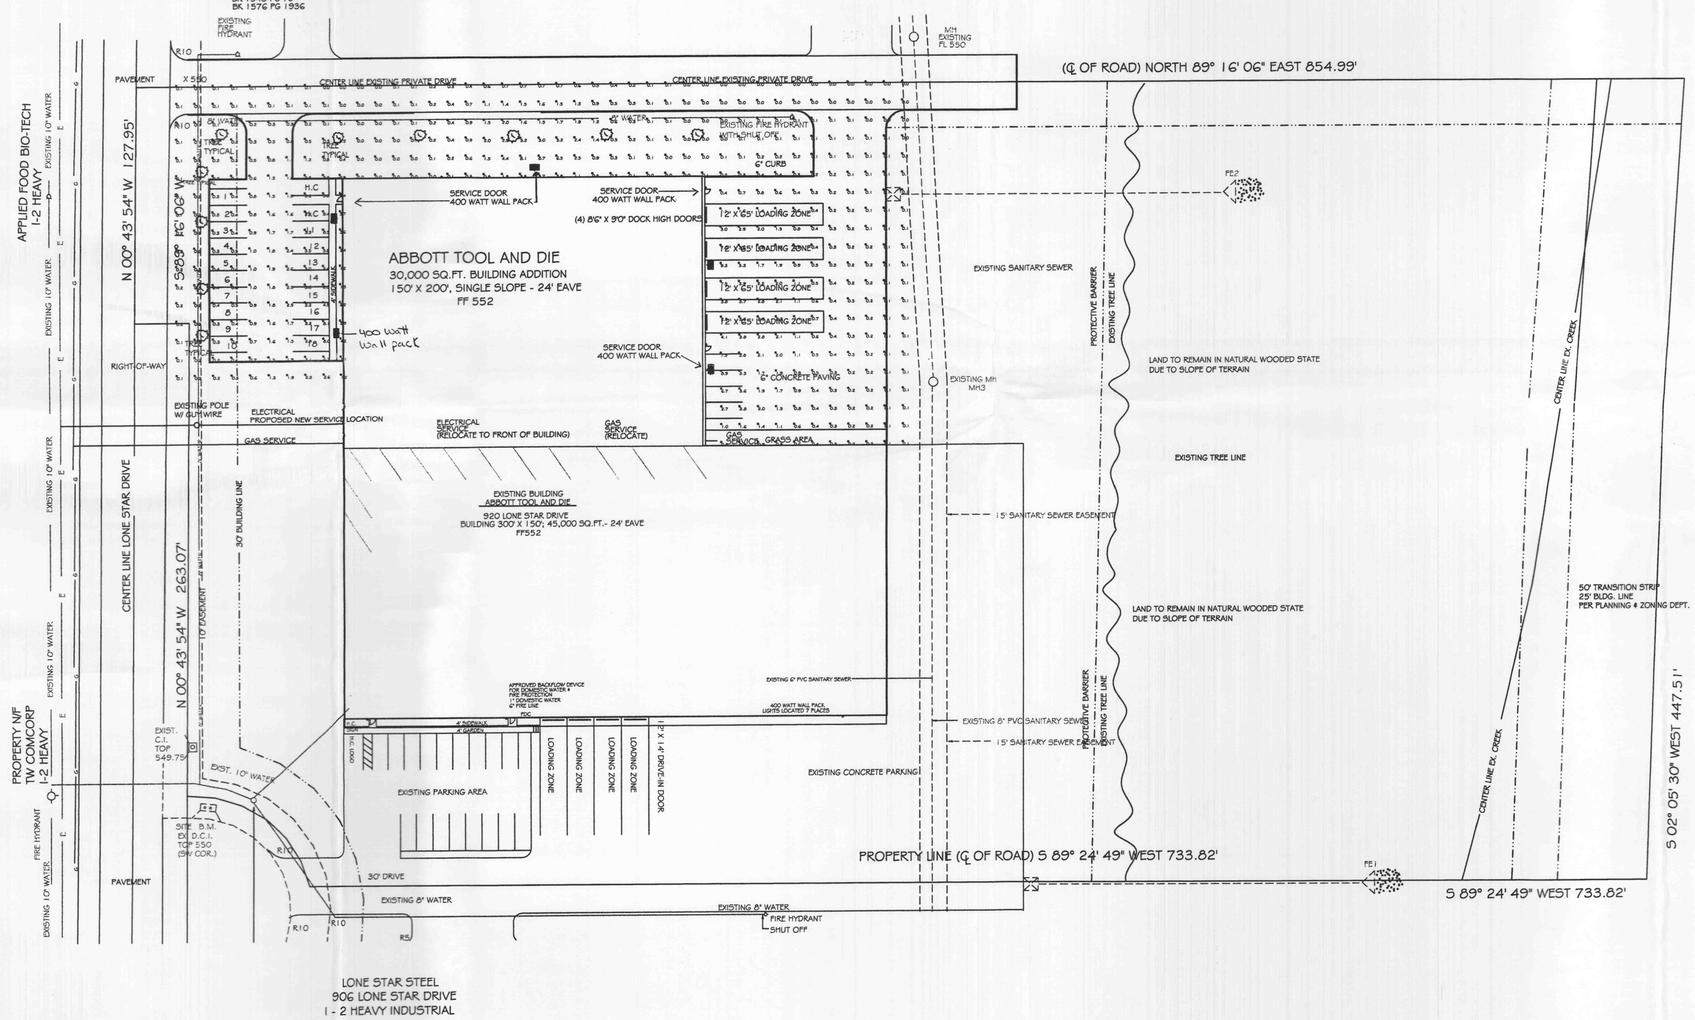

A NEW 30,000 SQ.FT. ADDITION
ABBOTT TOOL AND DIE
920 LONE STAR DRIVE
O'FALLON, MO. 63366

LIGHITNG PLAN

Bill Davis Inc.
2209 Droste Road
St. Charles, Mo. 63301
(636) 949-0680
Fax (636) 949-6706

STATE OF MISSOURI
WM. T. DAVIS
NUMBER E-15079
REGISTERED PROFESSIONAL ENGINEER

ABBOTT TOOL AND DIE
LIGHTING PLAN
920 LONE STAR DRIVE
A 30,000 SQ.FT. ADDITION

Project: ABBOTT TOOL	Sheet: 5/5
Date: 12/10/00 Rev #2 3-1-01	
Scale: 1" = 40'	