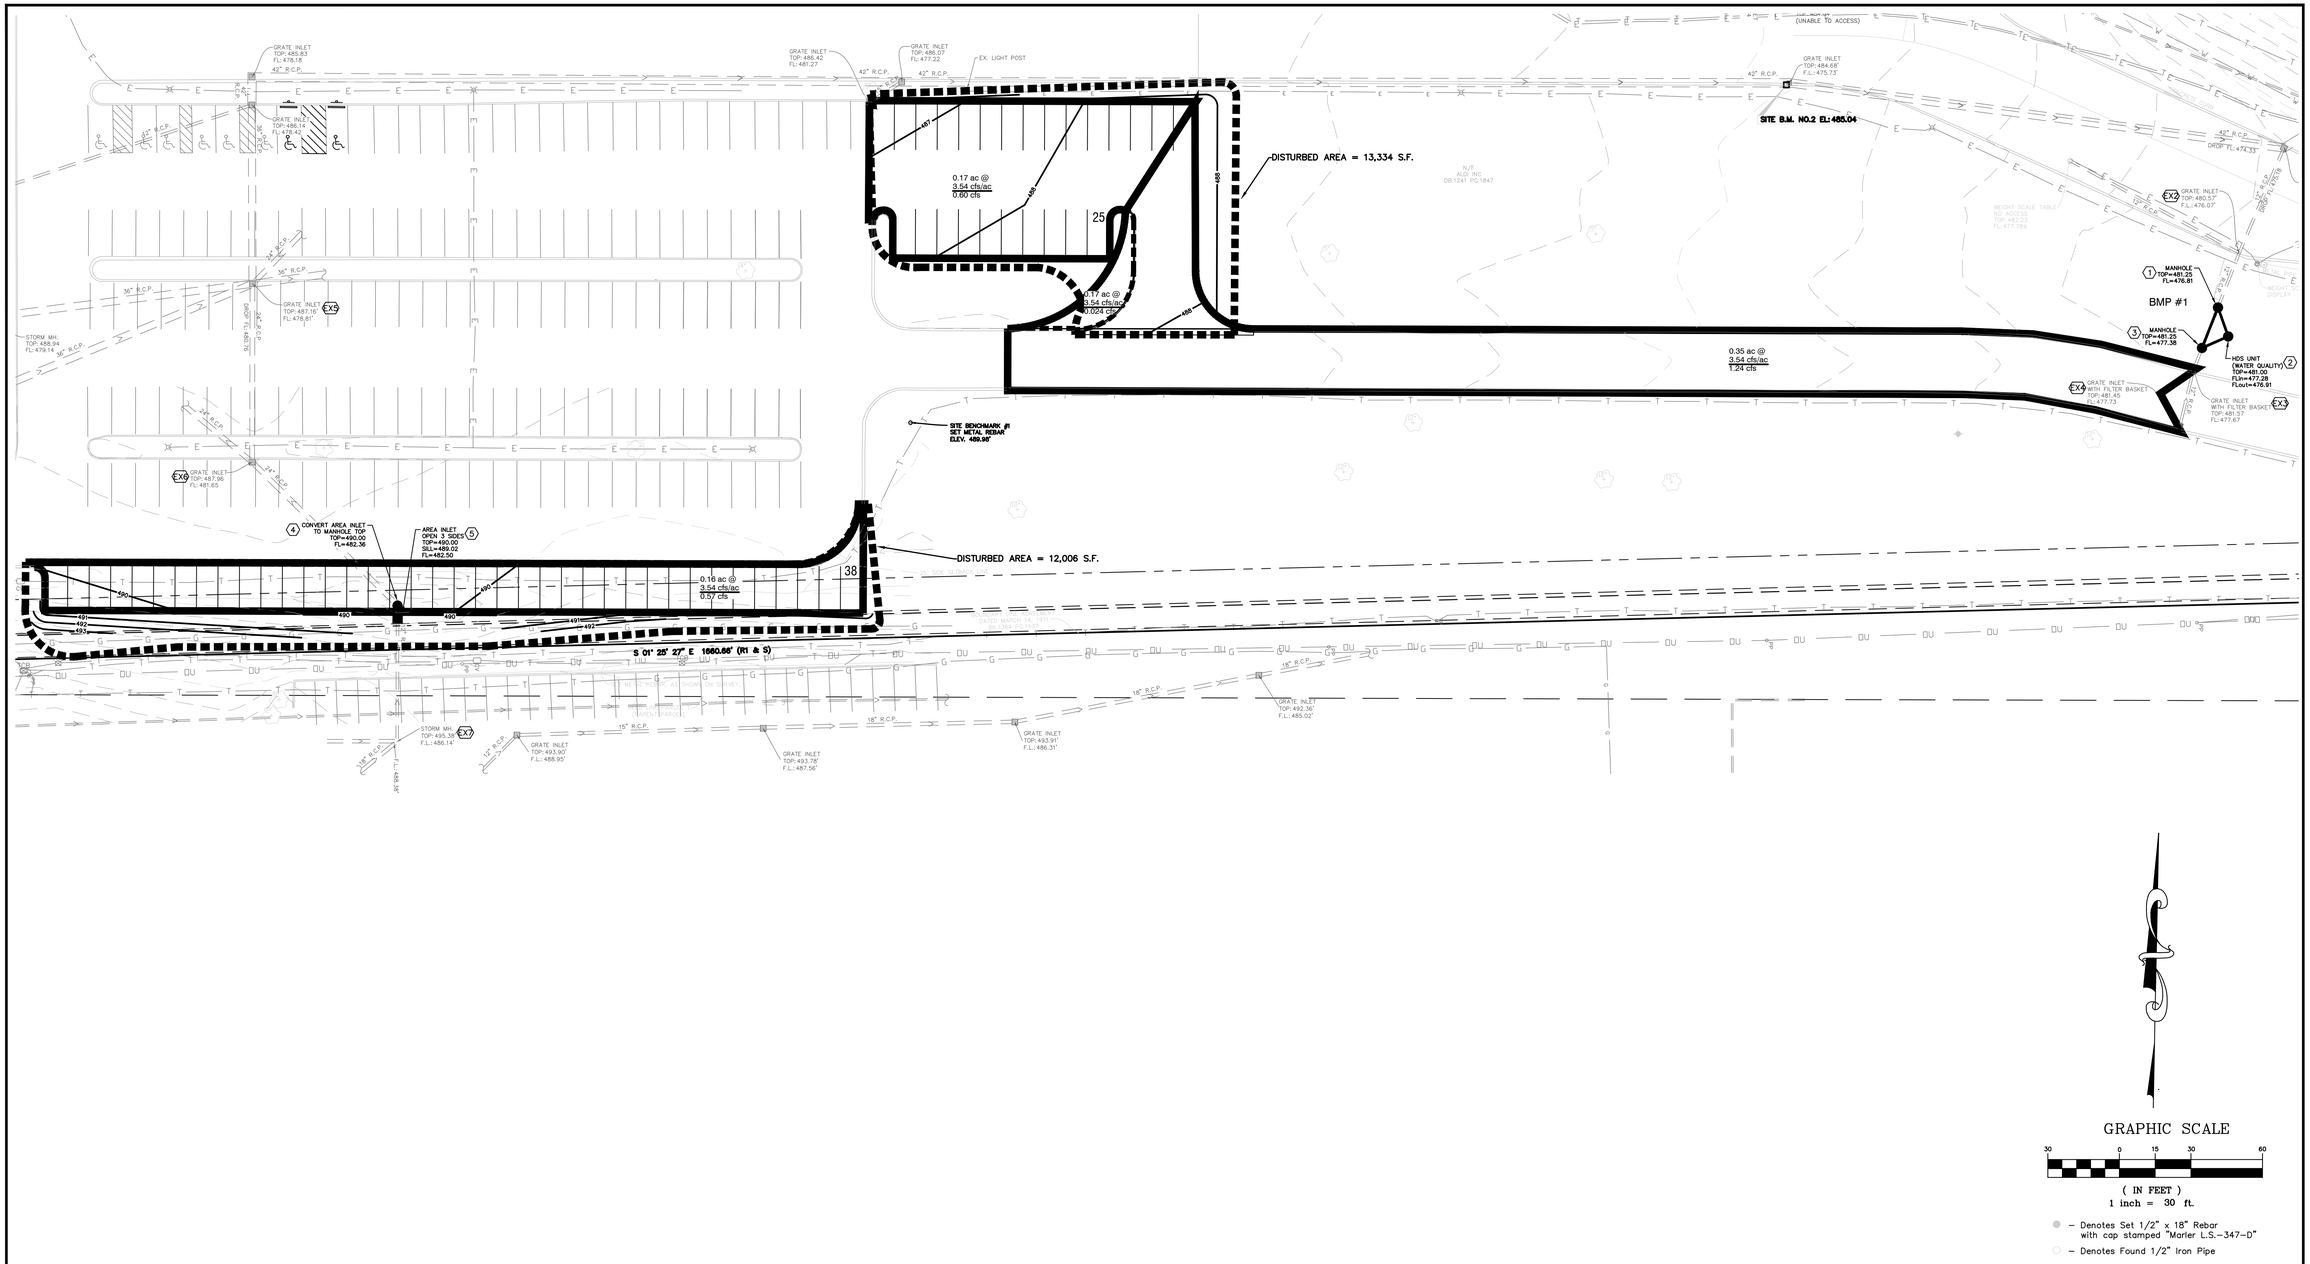

GRAPHIC SCALE

30 0 15 30 60

(IN FEET)
1 inch = 30 ft.

– Denotes Set 1/2" x 18" Rebar with cap stamped "Marler L.S.–347–D"

– Denotes Found 1/2" Iron Pipe

FOR DRAINAGE AREAS ONLY
~NOT FOR CONSTRUCTION~

STATE OF MISSOURI
BRANDON ASHER HARP
NUMBER E-28650
PROFESSIONAL ENGINEER

BRANDON A. HARP, P.E. E–28650
PROFESSIONAL ENGINEER
CEDC LICENSE NO.: 2003004674

CEDC
CIVIL ENGINEERING
DESIGN CONSULTANTS
10820 Sunset Office Drive
Suite 200
Saint Louis, Missouri 63127
314.729.1400
Fax: 314.729.1404
www.cedc.net

Site Improvement Plans for
ALDI ~ WAREHOUSE PARKING EXPANSION
475 Pearl Drive
O'Fallon, Missouri 63376

Proj. # 1888.4

No.	Description	Date
	To City	07-14-23
	Per City	08-16-23

DRAINAGE AREA PLAN

C9