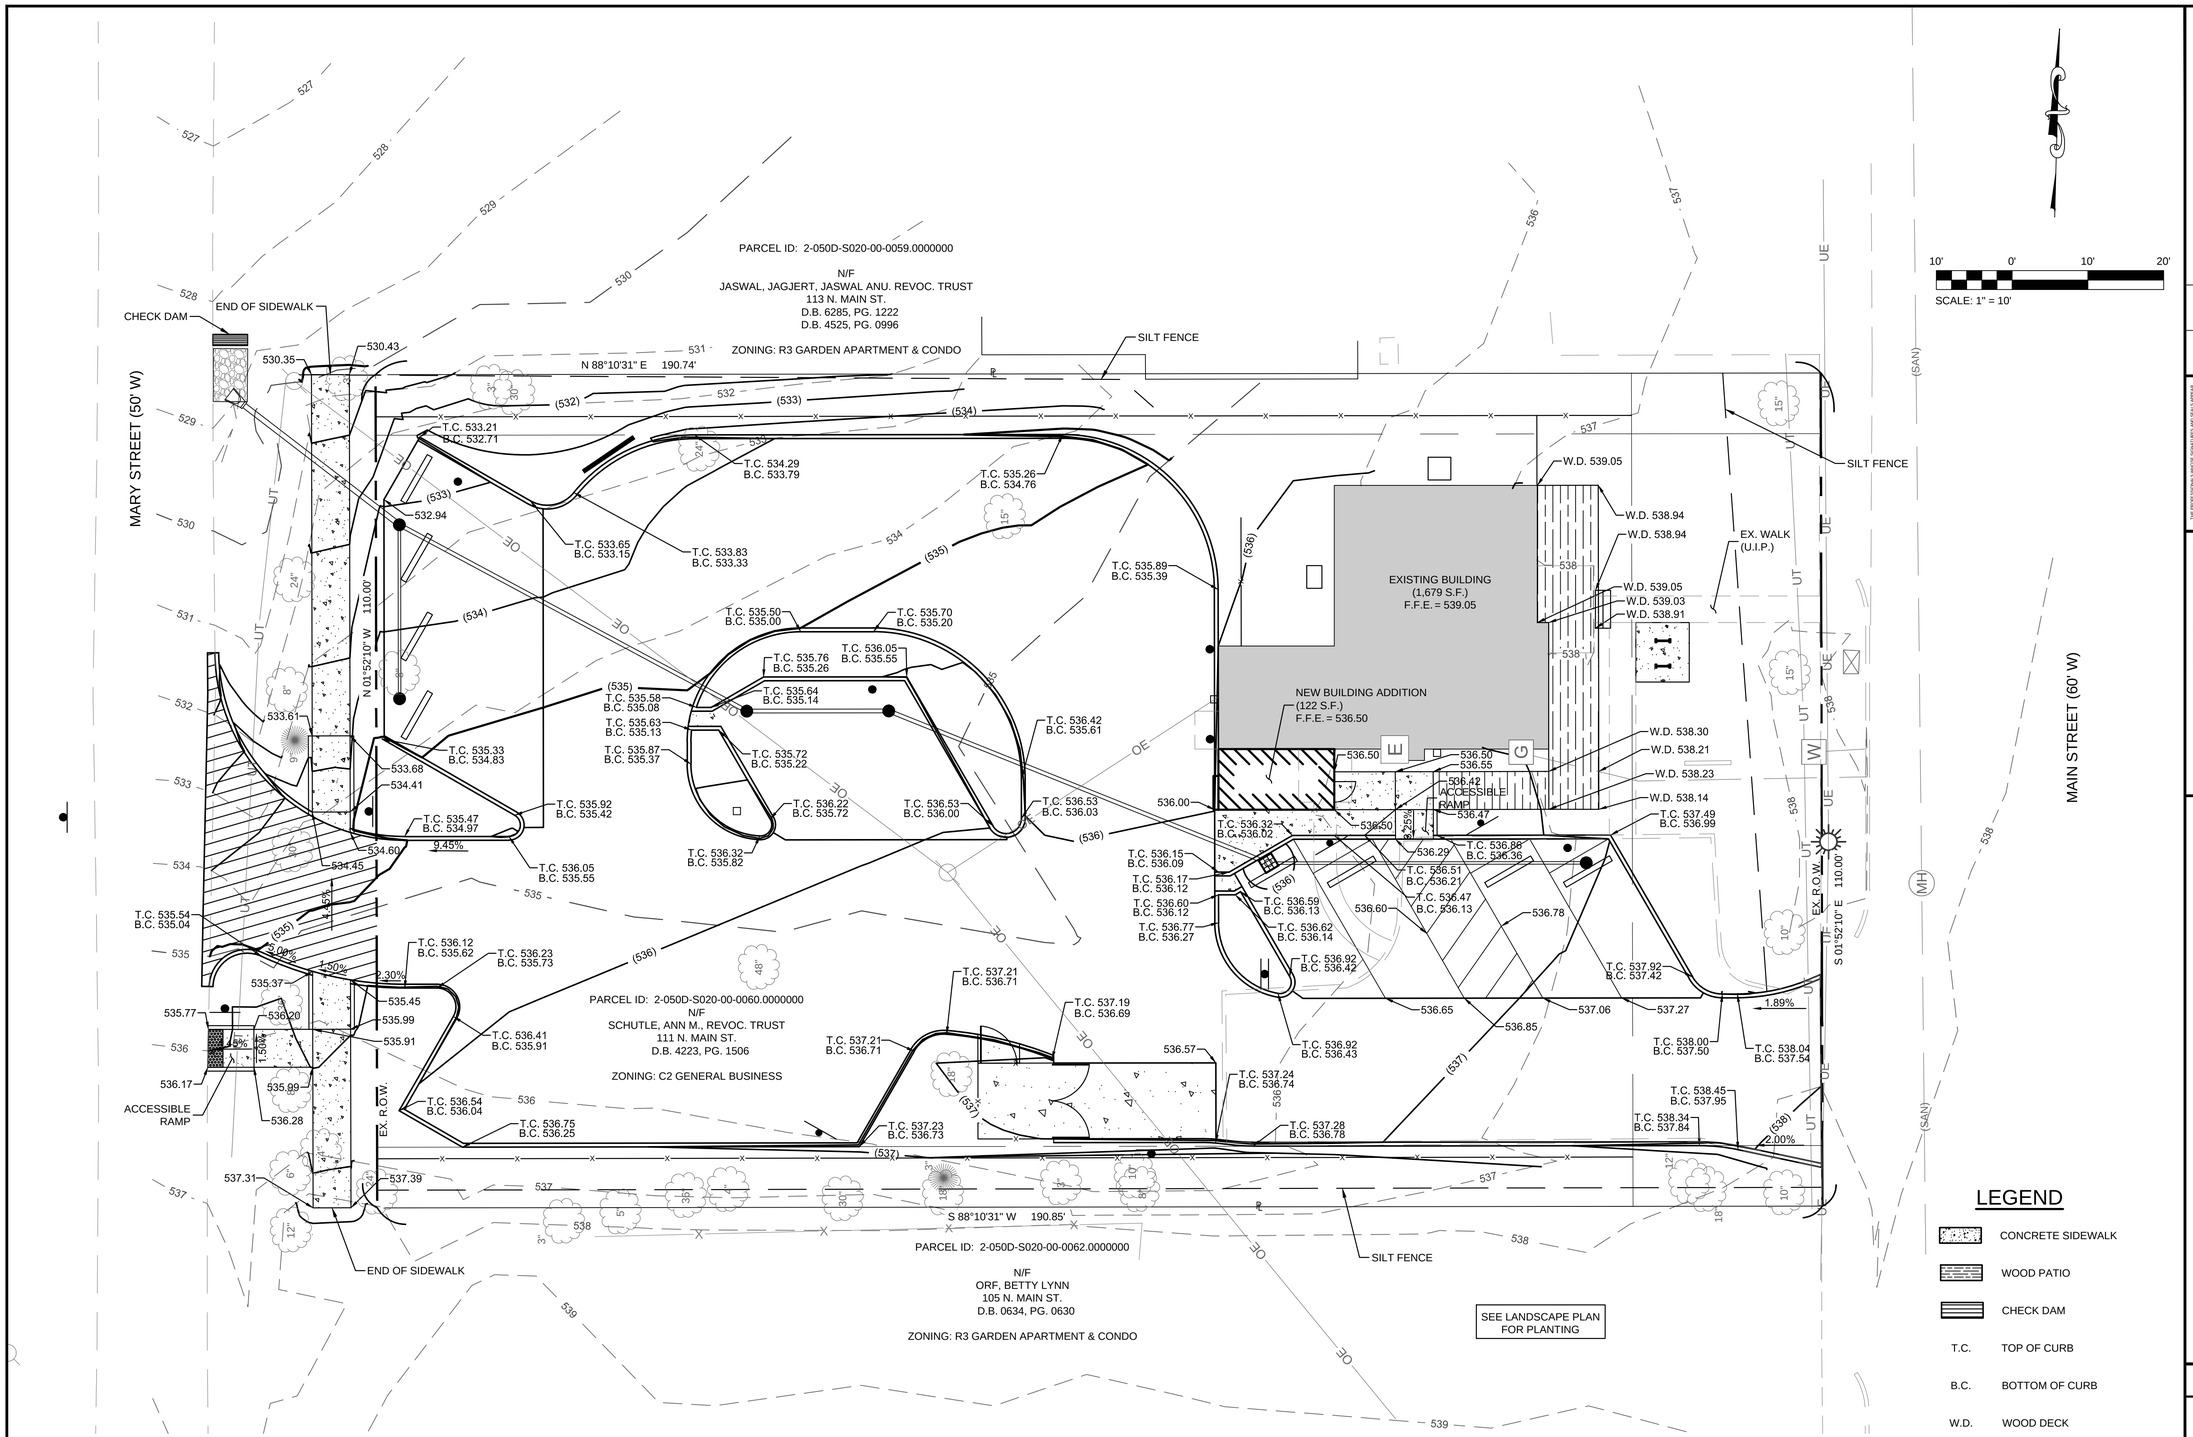

LEGEND

- CONCRETE SIDEWALK
- WOOD PATIO
- CHECK DAM
- T.C. TOP OF CURB
- B.C. BOTTOM OF CURB
- W.D. WOOD DECK

SPECIAL NOTE TO CONTRACTOR(S):

EXISTING UNDERGROUND AND ABOVE-GRADE FACILITIES, STRUCTURES, AND UTILITIES HAVE BEEN PLOTTED ON THESE CONTRACT DOCUMENTS BASED ON THE INFORMATION AND SURVEYS AVAILABLE AT THE TIME OF DRAWING PREPARATION. THE LOCATIONS OF THESE FEATURES MUST, THEREFORE, BE CONSIDERED APPROXIMATE, ONLY. IN ADDITION, THERE MAY BE OTHER FACILITIES, STRUCTURES, AND UTILITIES WHICH DID NOT EXIST (OR THE EXISTENCE OF WHICH WAS NOT KNOWN) AT THE TIME OF DRAWING PREPARATION. IT IS THE SOLE RESPONSIBILITY OF THE CONTRACTOR(S) TO HAVE ALL EXISTING FACILITIES, STRUCTURES, AND UTILITIES LOCATED IN THE FIELD PRIOR TO ANY EXCAVATION OR CONSTRUCTION ACTIVITY; AND TO PROTECT ALL SUCH EXISTING FEATURES (EXCEPT THOSE SPECIFICALLY NOTED FOR REMOVAL OR DEMOLITION) DURING CONSTRUCTION.

NOTE:

EROSION CONTROL SHOWN IS THE MINIMUM REQUIREMENT. CONTRACTOR SHALL MOVE, ADD, AND MODIFY EROSION CONTROL MEASURES AS NECESSARY DURING CONSTRUCTION TO PREVENT SILTATION FROM LEAVING PROJECT SITE.

STORMWATER POLLUTION PREVENTION PLAN (SWPPP) BY CONTRACTOR.

Call Before you DIG
TOLL FREE
1-800-344-7483
MISSOURI ONE-CALL SYSTEM INC.
MODOT (314) 340-4100

NO.	DATE	REVISION
*	*	*

STATE OF MISSOURI
APRIL M. GIESMANN
NUMBER
E-2001004592
PROFESSIONAL ENGINEER
5/24/18

THIS PLAN IS BEING PROVIDED FOR OPINION AND COMMENT. THIS PLAN IS NOT TO BE USED FOR CONSTRUCTION UNLESS THIS DOCUMENT IS SIGNED AND SEALED FOR CONSTRUCTION. THERE SHALL BE NO VERBAL OR WRITTEN AMENDMENTS TO THIS PLAN UNLESS SIGNED AND SEALED BY A PROFESSIONAL ENGINEER.

Name: April Giesmann
Discipline: Civil Engineer
License No. 2001004592
Expiration Date: 12-31-19

HORNER SHIFRIN
101 LAURA K DRIVE, STE. 101 O'FALLON, MO 63366-3991
636-329-9298 • FAX 944-339-2910 • WWW.HORNERSHIFRIN.COM
MISSOURI ENGINEERING CERTIFICATE OF AUTHORITY: E-2000159
CERTIFICATE OF AUTHORITY: 000159
EXPIRATION DATE: DECEMBER 31, 2018

ALPHA & OMEGA ROASTING
111 N. MAIN STREET

GRADING AND EROSION CONTROL PLAN

DATE: 05/24/2018

DESIGNED: AMH
DRAWN: AMH
CHECKED: AMG

JOB NO. 1803000
REF. NO. N/A

C4.1

DWG: C:\pwproj\jaatagana\esdms21077\GradingPlan.dwg
PAGE SETUP NAME: ----
SAVE DATE: 5/24/2018 10:57:07 AM
CTB: 1803000 Trans-std.ctb
PLOT DATE: 5/24/2018 2:15:00 PM
OPERATOR: JAATAGANA