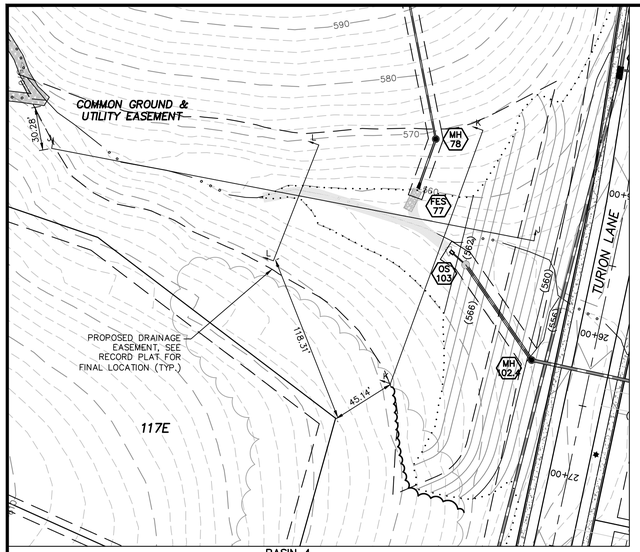

BASIN 4
SCALE 1"=50'

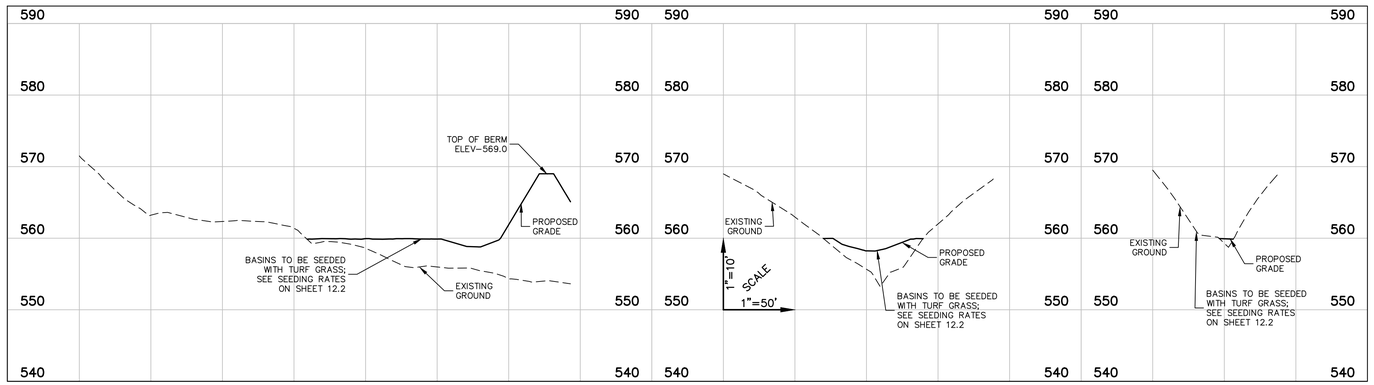

BASIN 4 SECTION J–J | BASIN 4 SECTION K–K | BASIN 4 SECTION L–L

ISSUE	REMARKS/DATE
1	INITIAL SUBMITTAL
2	9-23-20 Rev Ducket Creek Cmmnt.
3	20201001 Rev per City/Duckett/PWSD#2
4	20201014 Rev per Duckett
5	20201020 Rev per City Comments
6	20201102 Rev per DCSD Comments
7	20201106 Rev per City Comments

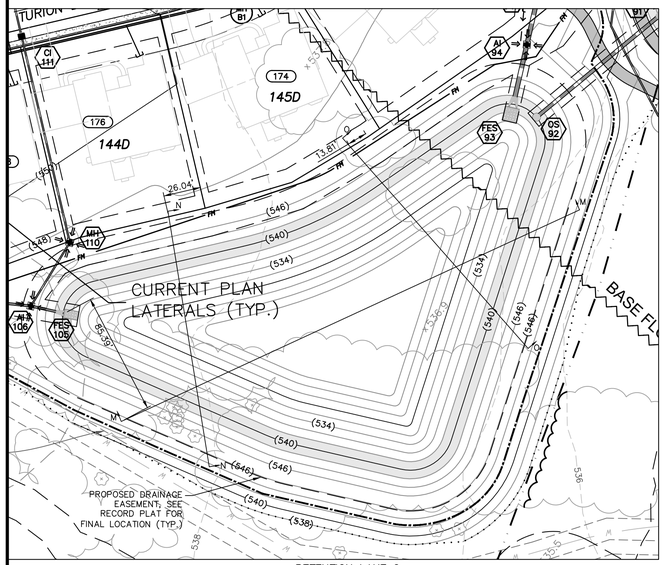

RETENTION LAKE 2
SCALE 1"=50'

RETENTION LAKE SECTION M–M | RETENTION LAKE SECTION N–N | RETENTION LAKE SECTION O–O

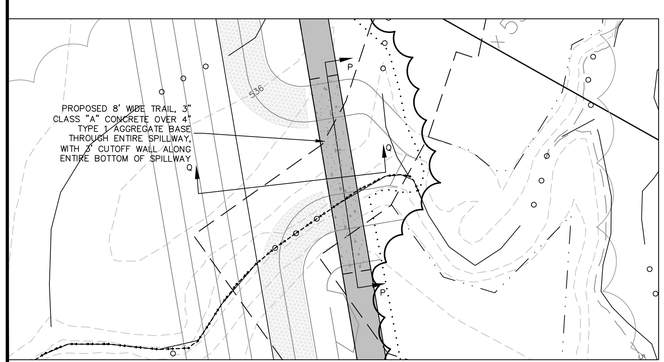

RETENTION LAKE 1 – SPILLWAY TRAIL DETAIL
SCALE 1"=20'

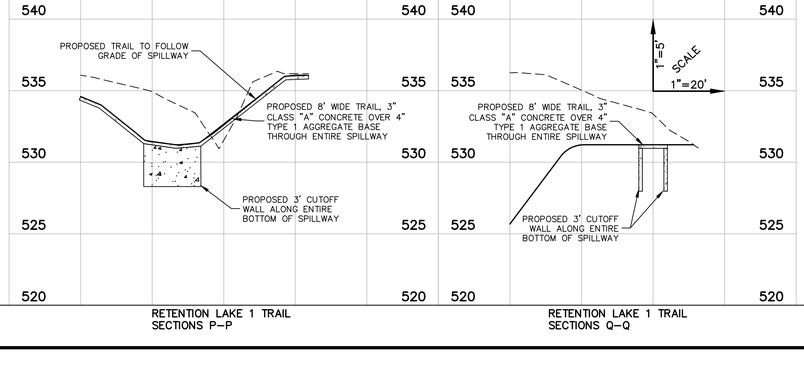

RETENTION LAKE 1 TRAIL SECTIONS P–P | RETENTION LAKE 1 TRAIL SECTIONS Q–Q

PROJECT TITLE

AMBERLEIGH
O'FALLON, MISSOURI

THE STERLING CO.
ENGINEERS & SURVEYORS
5055 New Baumgartner Road
St. Louis, Missouri 63129
Ph 314-487-0440 Fax 314-487-8944
www.sterling-eng-sur.com
Corporate Certificate of Authority #001348

The Professional Engineer's seal and signature on this sheet applies only to the information and items shown on this sheet. Any unauthorized alteration or addition to any existing plan, text, or drawing shall not be considered prepared by this engineer, and the engineer expressly disclaims any and all responsibility for such plans, drawings or documents not carrying this seal and signature.

STATE OF MISSOURI
JASON D HOWELL
NUMBER PE-2007002801
PROFESSIONAL ENGINEER

Date: 5-18-2021
Jason D Howell
License No. PE 2007002801
Professional Engineer

LOMBARDO HOMES OF ST. LOUIS, LLC
2299 TECHNOLOGY DRIVE, SUITE 150
O'FALLON, MISSOURI 63368
Ph. 636-265-2710
Fax 636-695-3195

BASIN SECTIONS

P+Z No. 20-000028
City No. 20-003192
Date: May 18, 2021
Job No. 14-04-136

Page No.
3.9
IMP

"FINAL PLAN" Approval Date: March 27, 2020

Drawing name: V:\14-04-136 Distr Ct Hopewell Rd\Drawings\Engineering\Improvements\14136IMP.dwg Plotted on: Aug 27, 2021 - 11:01am Plotted by: jdhowell