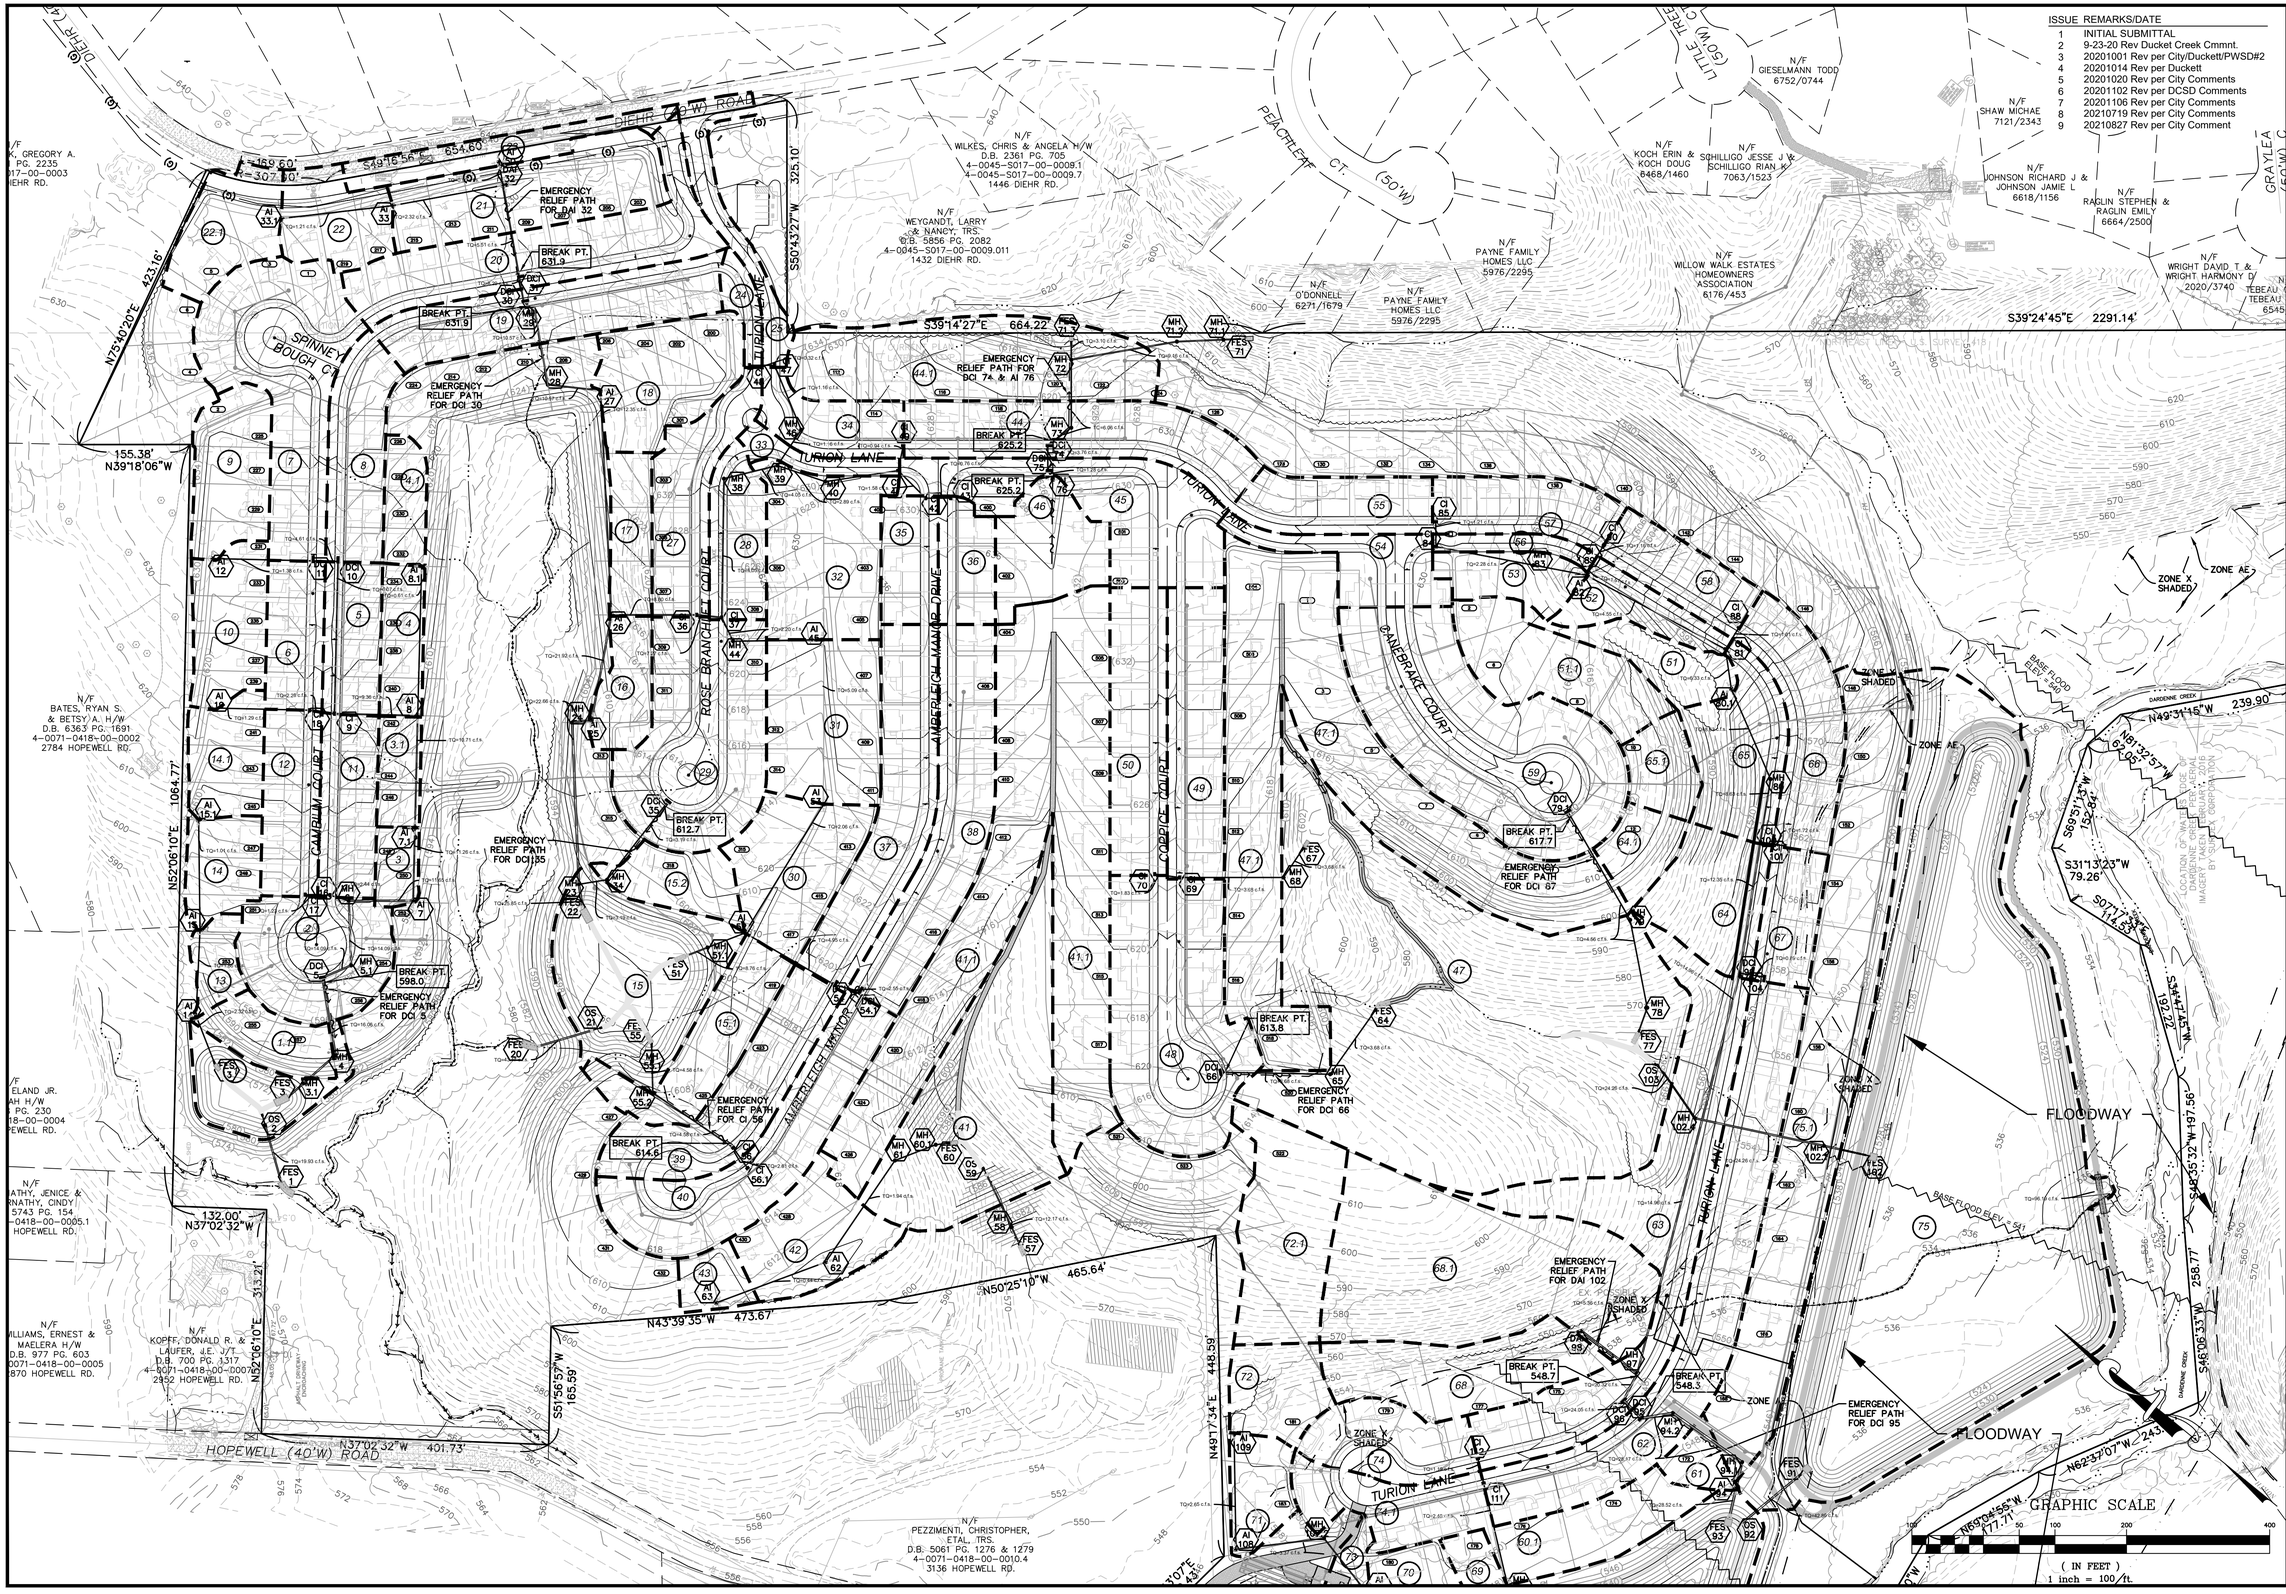

ISSUE REMARKS/DATE	
1	INITIAL SUBMITTAL
2	9-23-20 Rev Ducket Creek Cmmnt.
3	20201001 Rev per City/Duckett/PWSD#2
4	20201014 Rev per Duckett
5	20201020 Rev per City Comments
6	20201102 Rev per DCSD Comments
7	20201106 Rev per City Comments
8	20210719 Rev per City Comments
9	20210827 Rev per City Comment

PROJECT TITLE

AMBERLEIGH

O'FALLON, MISSOURI

THE STERLING CO.
ENGINEERS & SURVEYORS
5055 New Baumgartner Road
St. Louis, Missouri 63129
Ph 314-487-0440 Fax 314-487-8944
www.sterling-eng-sur.com
Corporate Certificate of Authority #001348

STATE OF MISSOURI
JASON D. HOWELL
NUMBER PE-2007002801
PROFESSIONAL ENGINEER

Date: 8-27-2021
Jason D Howell
License No. PE 2007002801
Professional Engineer

LOMBARDO HOMES OF ST. LOUIS, LLC
2299 TECHNOLOGY DRIVE, SUITE 150
O'FALLON, MISSOURI 63368
Ph. 636-265-2710
Fax 636-695-3195

DRIANAGE AREA MAP

P+Z No.	20-000028
City No.	20-003192
Date:	Aug. 27, 2021
Job No.	14-04-136
Page No.	9.1

IMP

"FINAL PLAN" Approval Date: March 27, 2020

Drawing name: V:\14\04136 Diehr Ct Hopewell Rd\Drawings\Engineering\Improvements\4136MP.dwg Plotted on: Aug 27, 2021 - 1:27pm Plotted by: jdhowell