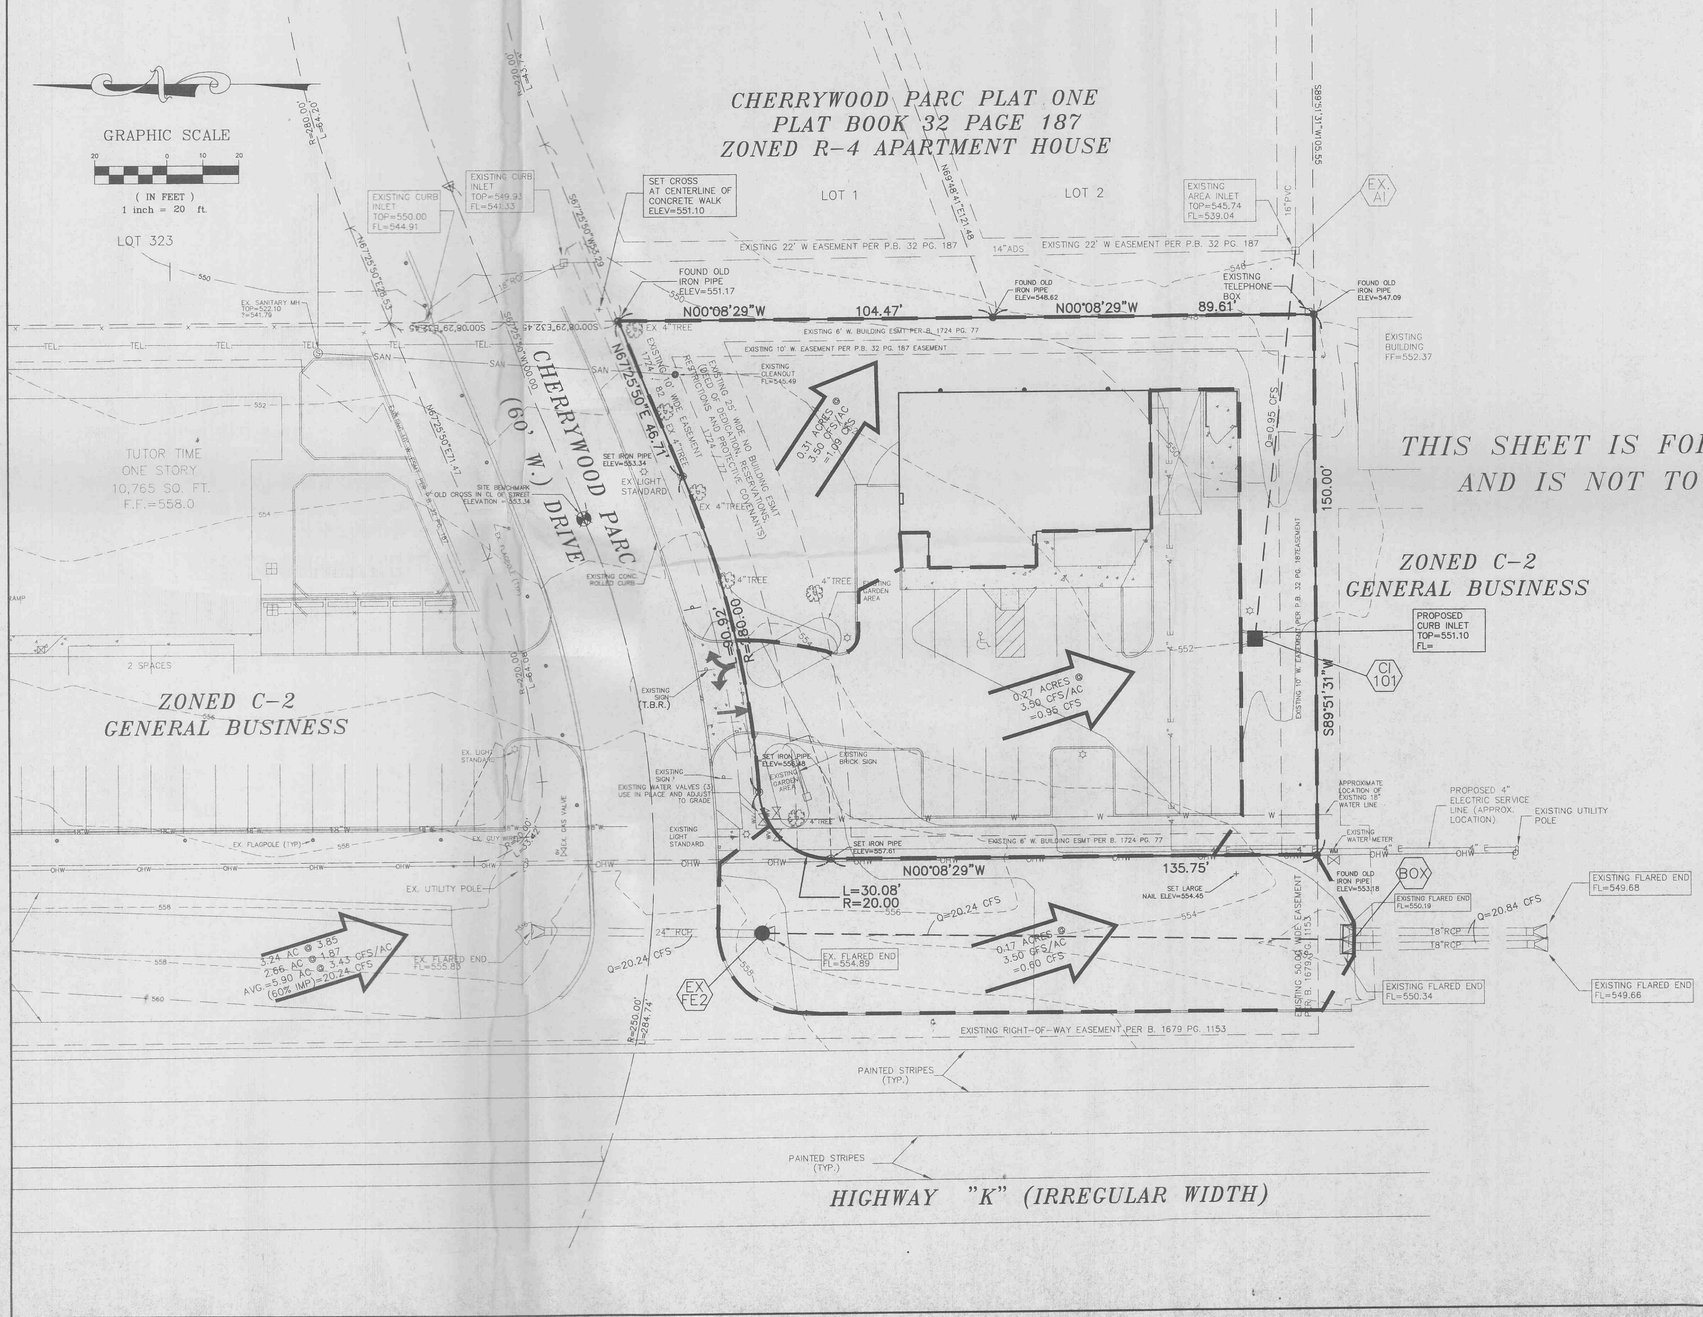

THIS SHEET IS FOR INFORMATIONAL PURPOSES ONLY AND IS NOT TO BE USED FOR CONSTRUCTION.

ZONED C-2
GENERAL BUSINESS

ZONED C-2
GENERAL BUSINESS

LEGEND

—SAN—	-SANITARY LINE
—OHW—	-OVERHEAD UTILITY WIRES
	-STREET SIGN
	-SIGN
	-CURB INLET
	-GUY WIRE
	-UTILITY POLE
	-IRON PIPE
	-SANITARY MANHOLE
	-LIGHT
—UGT—	-UNDERGROUND TELEPHONE
—WTR—	-WATER LINE
—X—	-FENCE
	-TELEPHONE MANHOLE
	-GAS SHUTOFF VALVE

PREPARED FOR: EARLL CONSTRUCTION, INC.
7410 EUGENE
ST. LOUIS, MO 63116
(314) 832-9090

DISCLAIMER OF RESPONSIBILITY
I hereby specify that the documents intended to be authenticated by my seal are limited to this sheet, and I hereby disclaim any responsibility for all other Drawings, Specifications, Estimates, Reports or other documents or instruments relating to or intended to be used for any part or parts of the architectural or engineering project or survey.

COPYRIGHT
Bax Engineering Company, Inc.
All Rights Reserved

REVISIONS

8-14-00	REV. PER MoDOT
8-31-00	REV. PER O'FALLON
9-12-00	REV. PER O'FALLON

ENGINEERING
PLANNING
SURVEYING
1052 South Cloverleaf Drive
St. Peters, MO. 63376-6445
314-928-5562
FAX 928-1718

7-11-2000
DATE
00-11057
PROJECT NUMBER
4 OF 5
SHEET OF
11057CON.DWG
FILE NAME
END CLH
DRAWN CHECKED

E:\dwg\at1000plus\11057con.dwg Wed Sep 13 16:26:47 2000 STA. 41 (FEBEECCA H.)