STREET PROFILES

ANNABROOK

PHASE TWO

96-8248 NOVEMBER 16, 1998

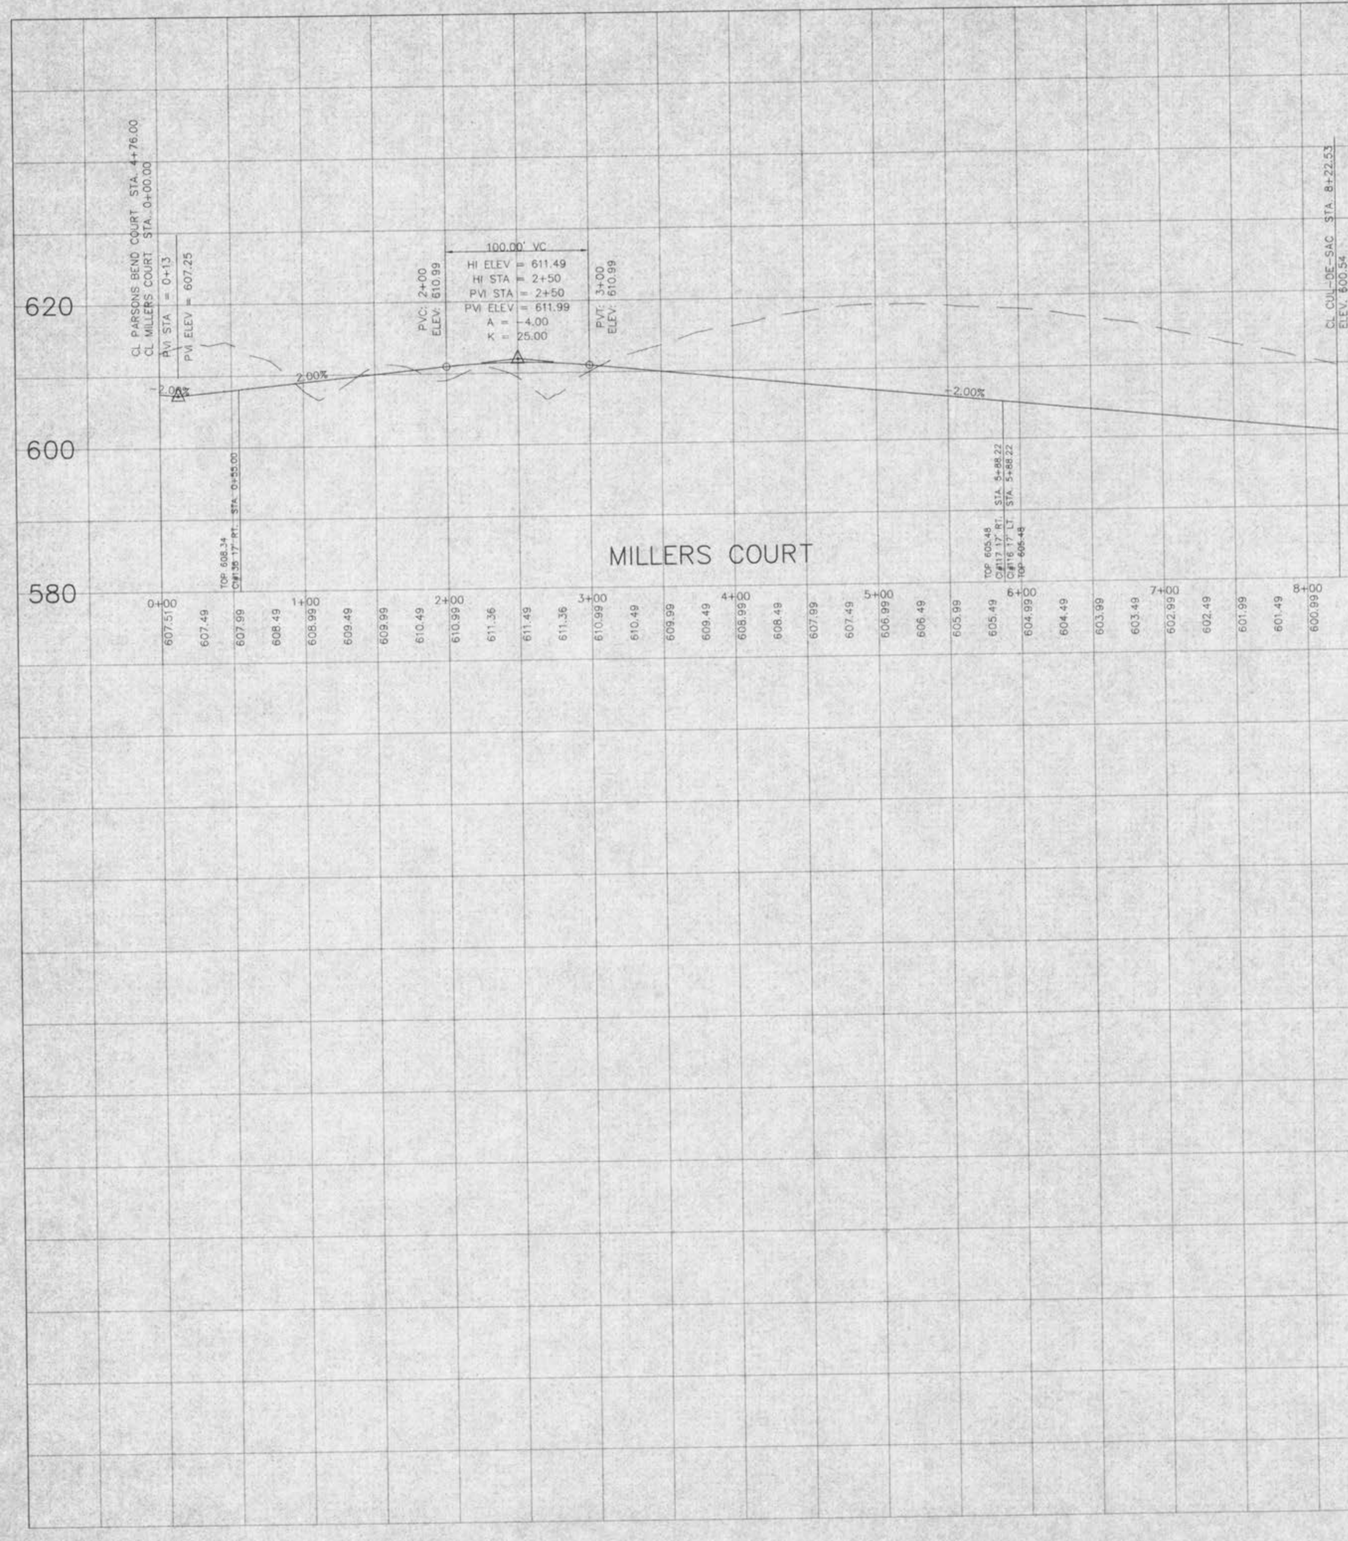

SCALE: 1" = 50' HORIZONTAL
1" = 10' VERTICAL

\\Bravo-drive\DWG\9000PLUS\9248\n2.dwg Thu Nov 12 15:52:05 1998 STATION 24 INE