SANITARY SEWER PROFILES

ANNABROOK

PHASE TWO

96-8248 NOVEMBER 16, 1998

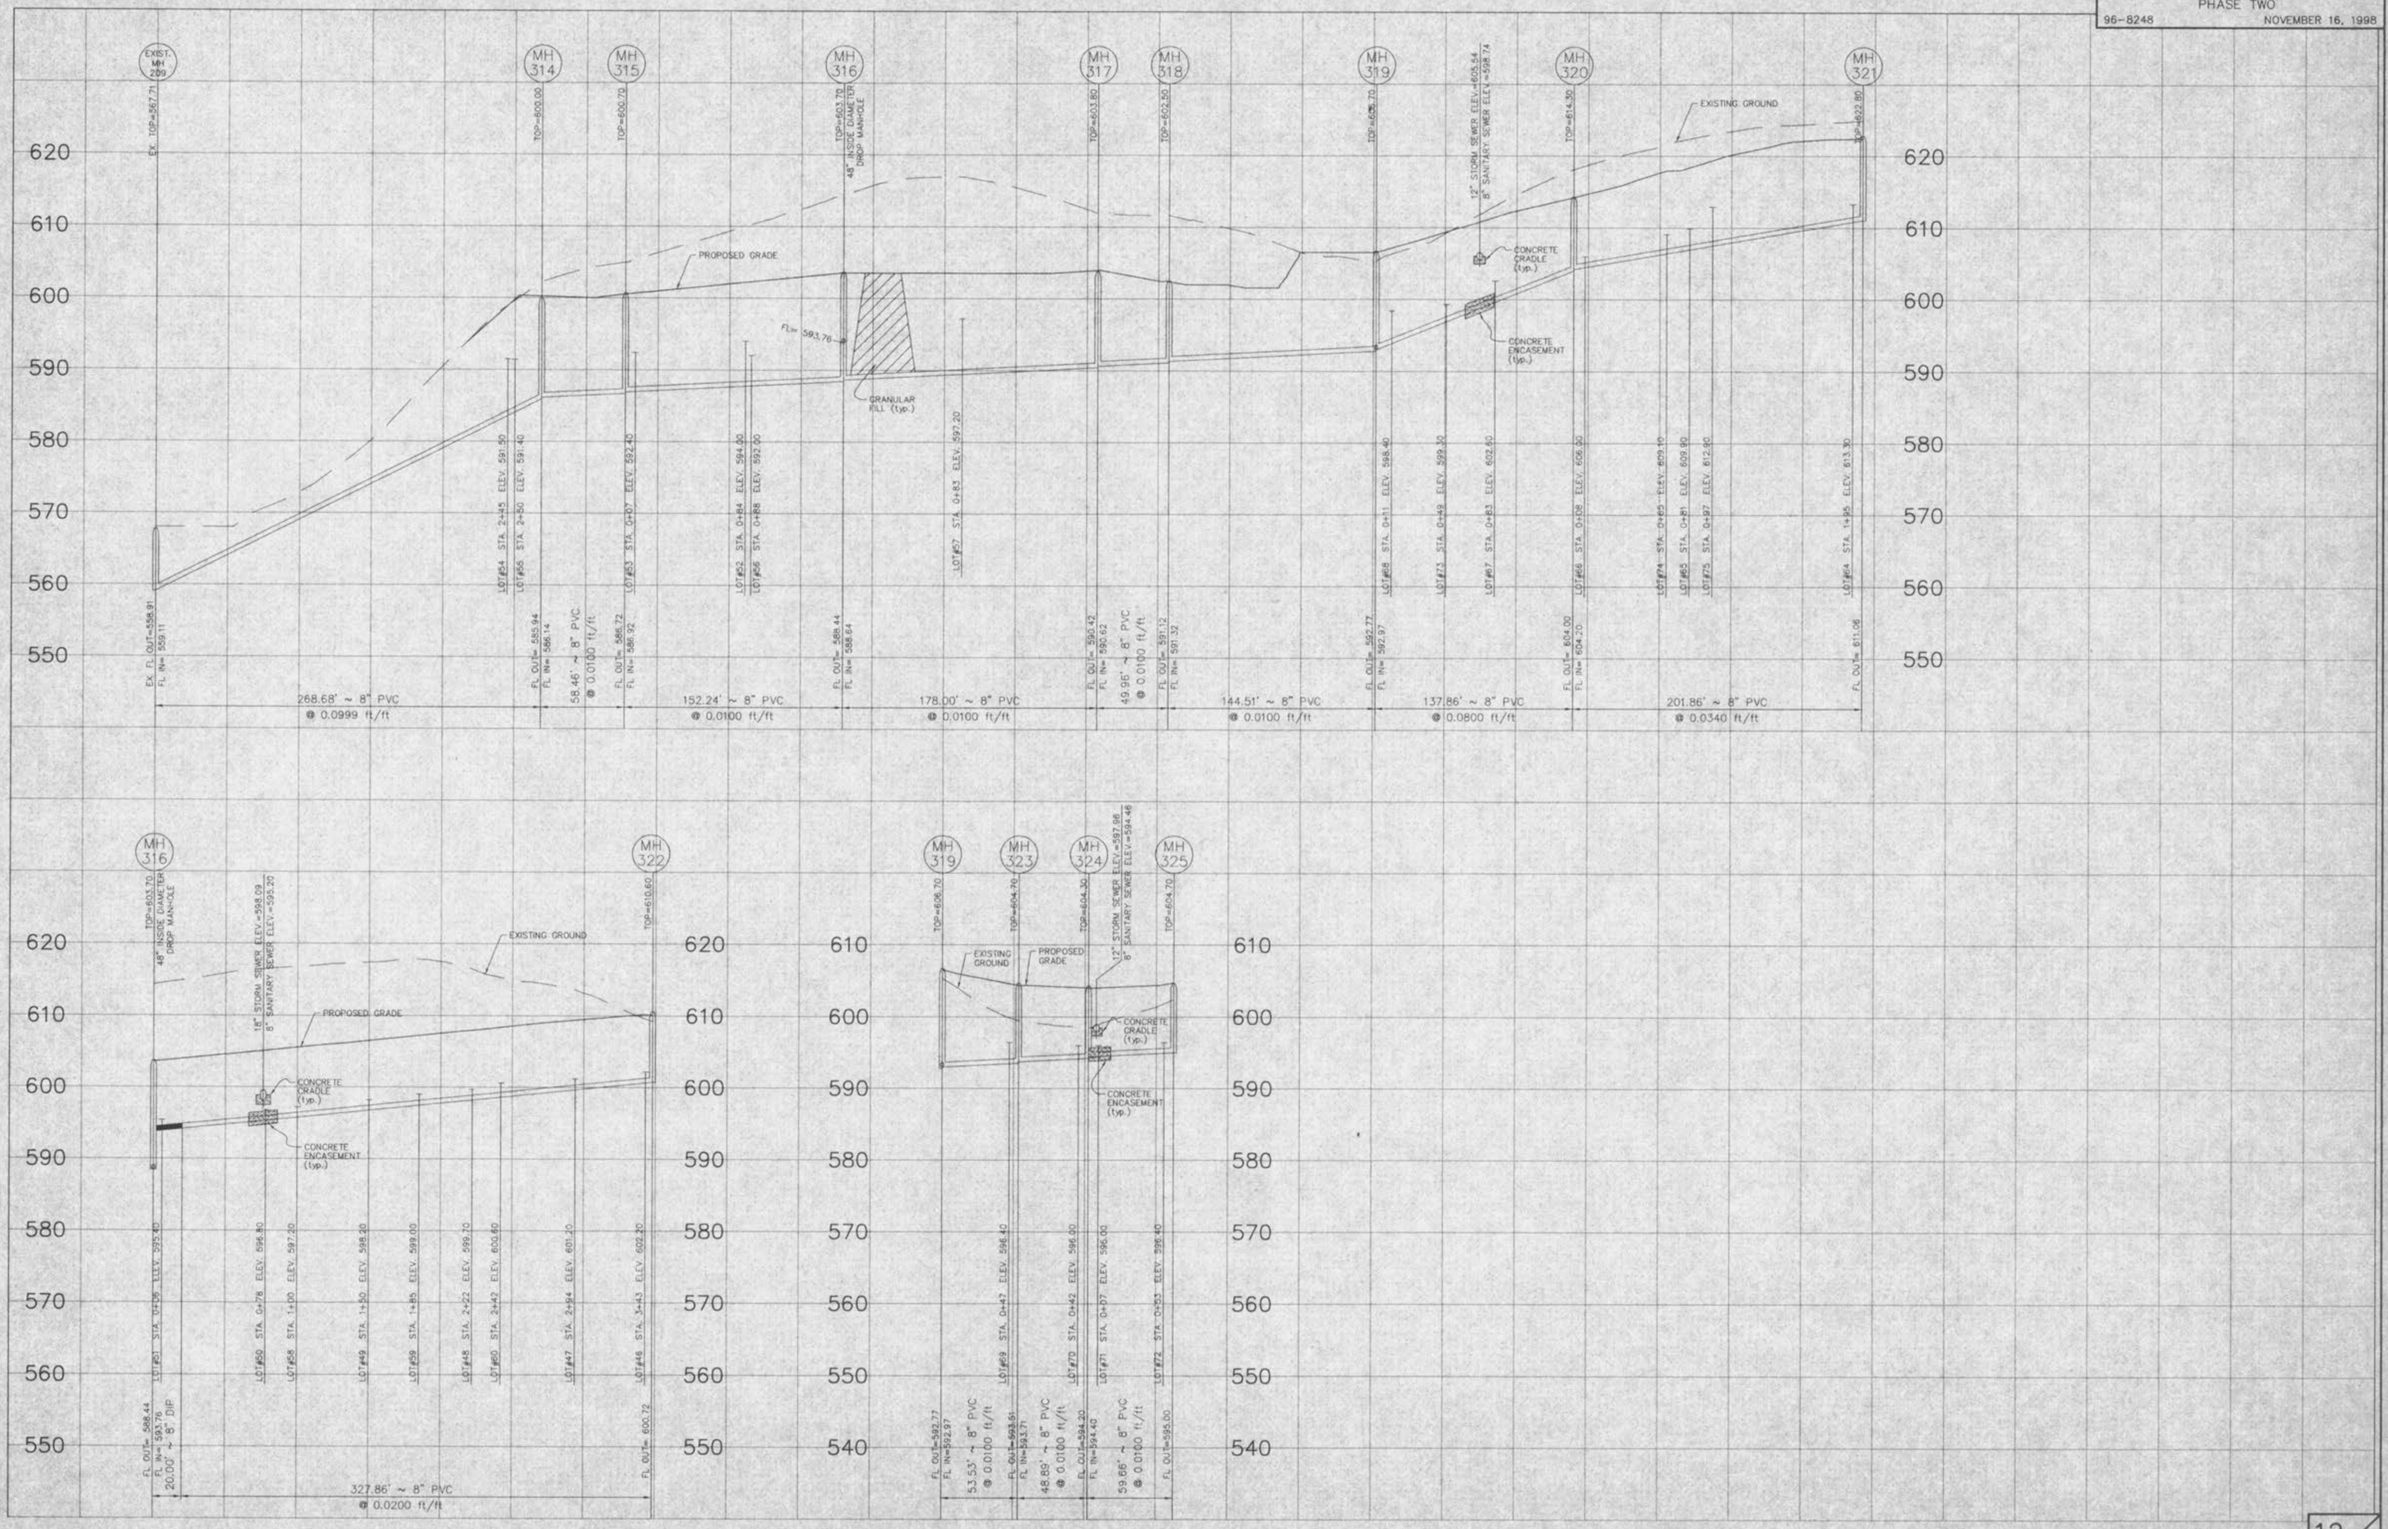

SCALE: 1" = 50' HORIZONTAL
1" = 10' VERTICAL

\\Bkvld-dfs1\eVDMS\500PLS\96248\dng.dwg Thu Nov 12 09:32:37 1998 STATION 24 IWC