STORM SEWER PROFILES

ANNABROOK

PHASE TWO

96-8248 NOVEMBER 16, 1998

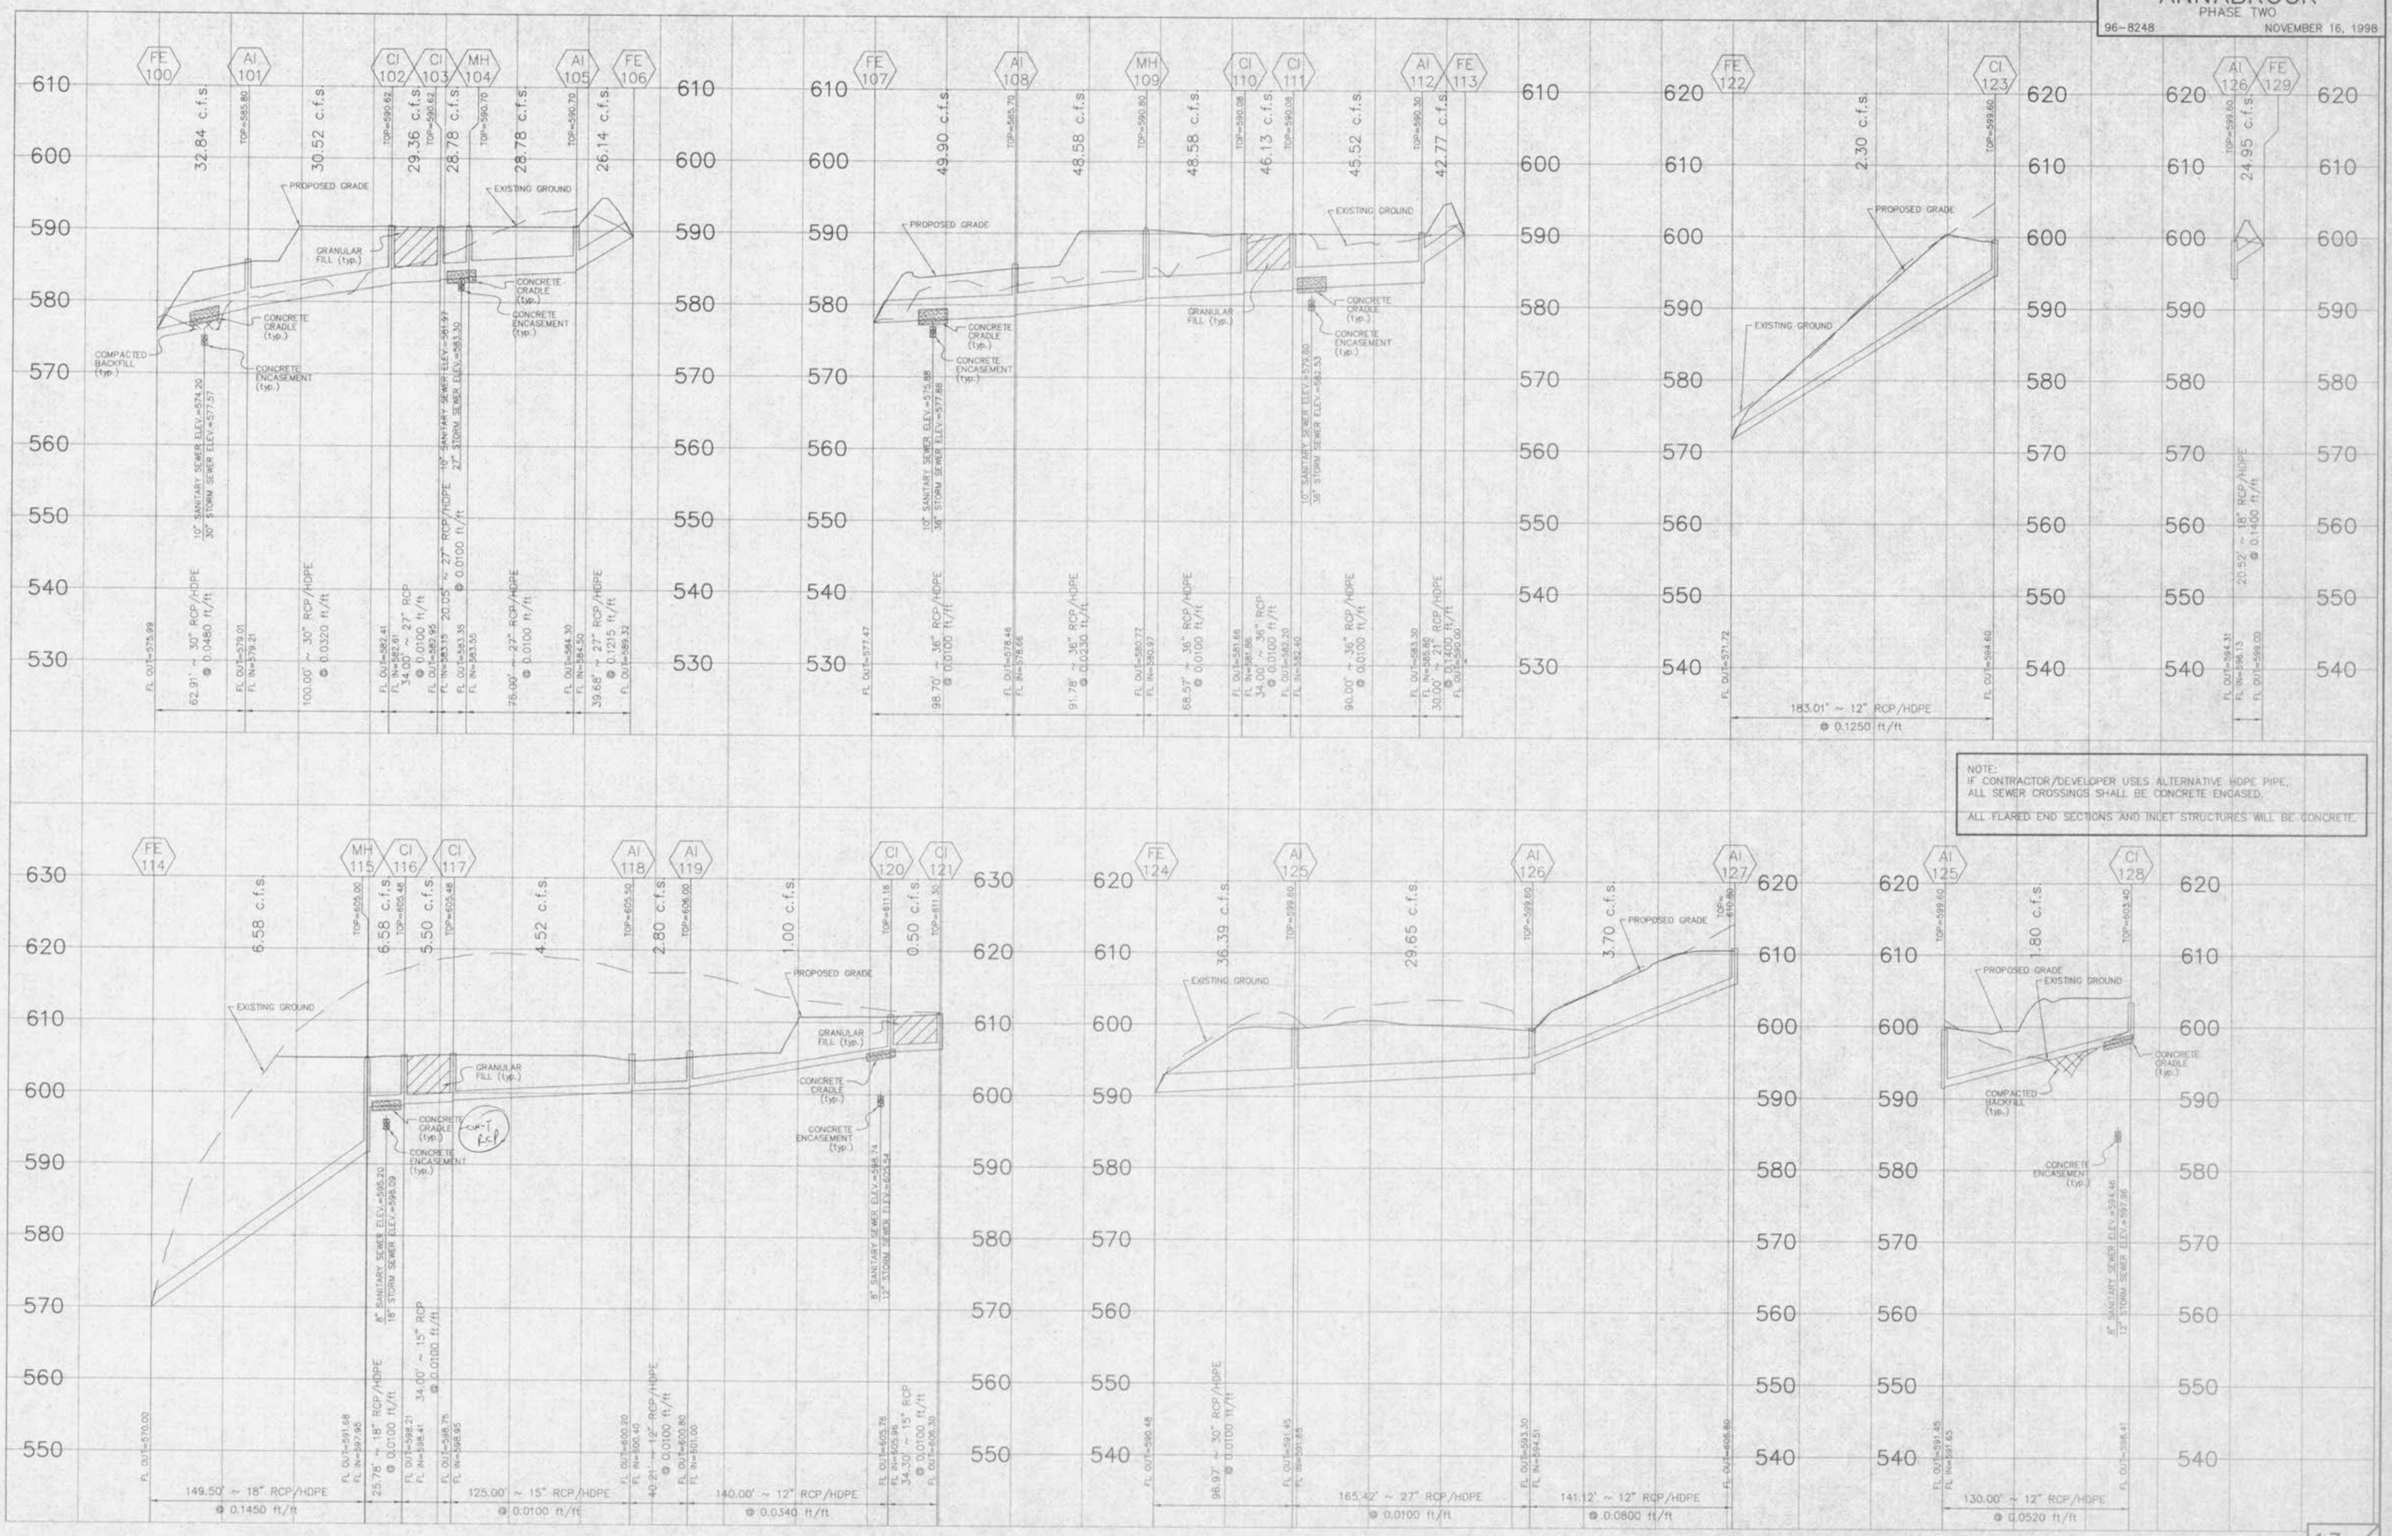

NOTE:
IF CONTRACTOR/DEVELOPER USES ALTERNATIVE HDPE PIPE, ALL SEWER CROSSINGS SHALL BE CONCRETE ENCASED.

ALL FLARED END SECTIONS AND INLET STRUCTURES WILL BE CONCRETE.

SCALE: 1" = 50' HORIZONTAL
1" = 10' VERTICAL

\\Bis\d-drive\GMG\600PLUS\62Abrook2.dwg Thu Dec 03 14:20:43 1998 JP