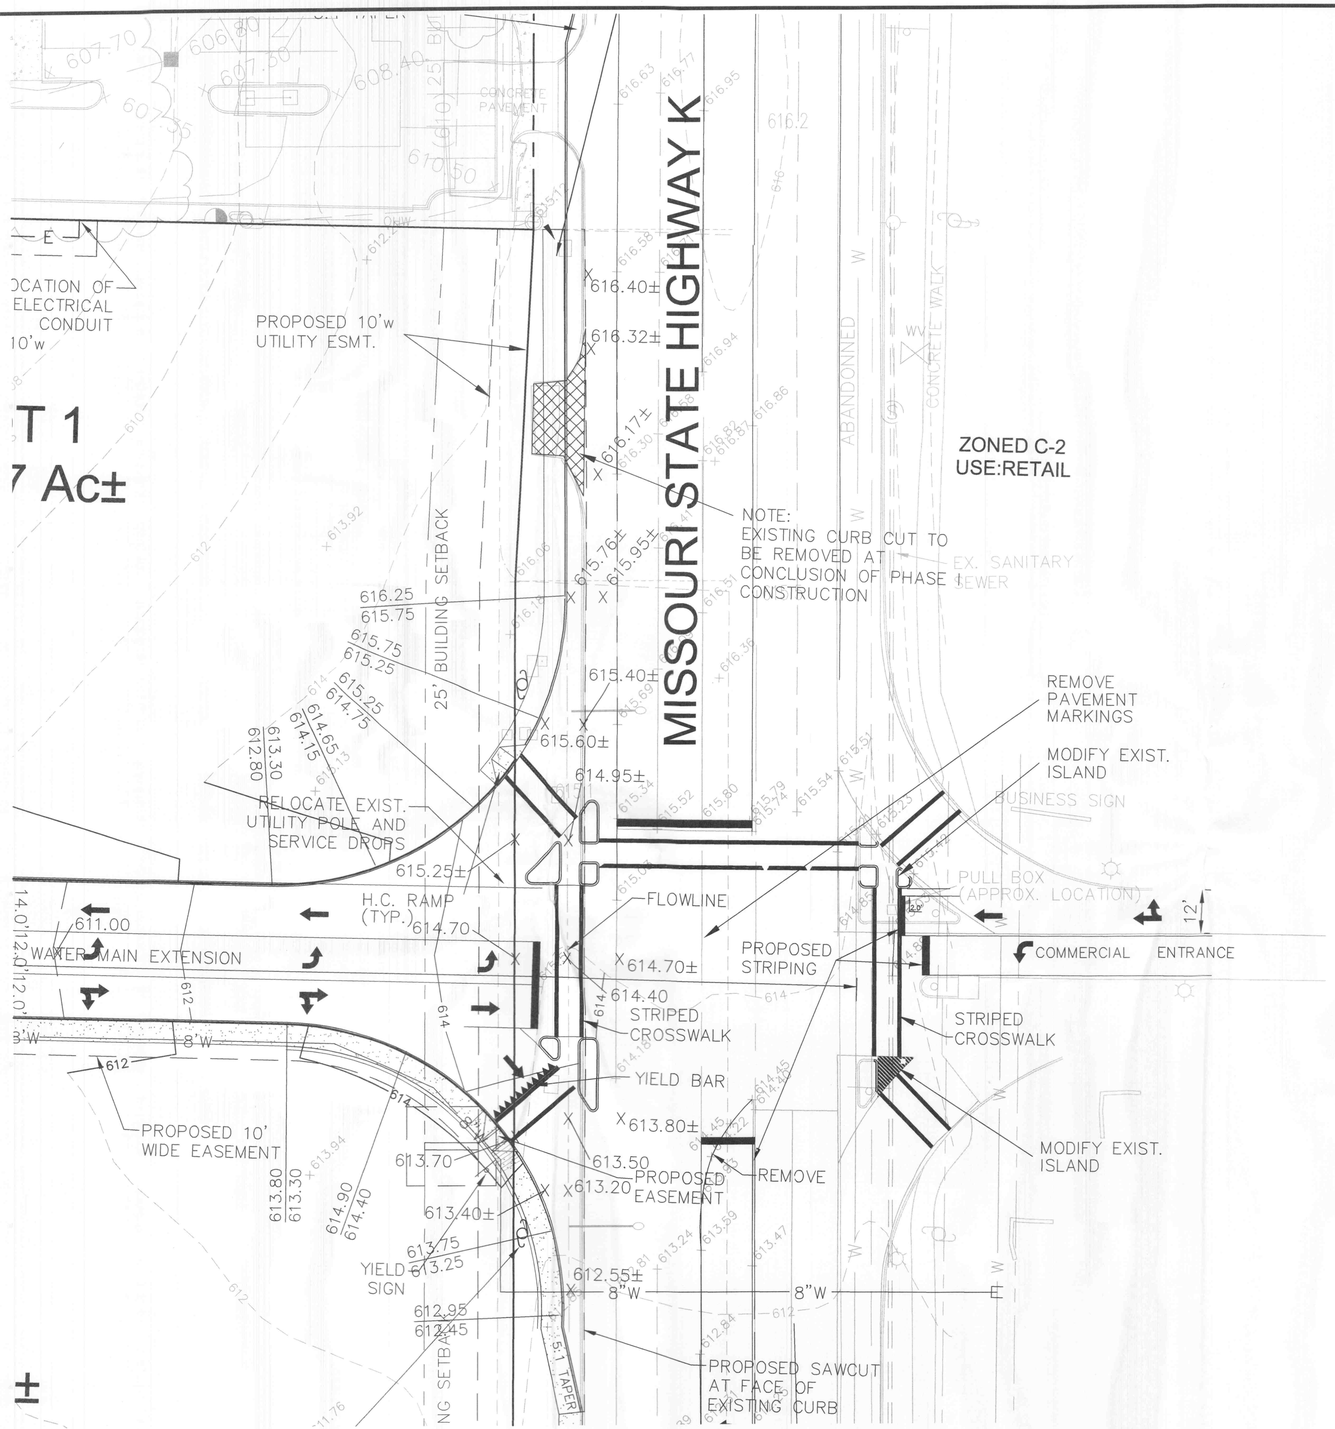

PAVEMENT WARPING AND CONSTRUCTION DETAIL

1"=20'

MODIFY SIGNAL IN ACCORDANCE WITH APPROVED SIGNAL MODIFICATION PLANS.

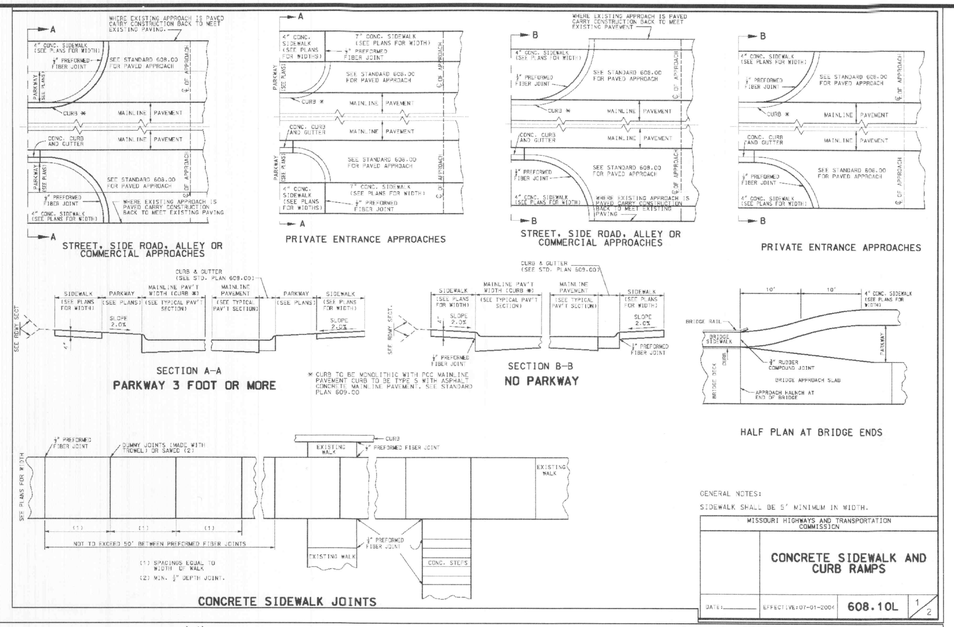

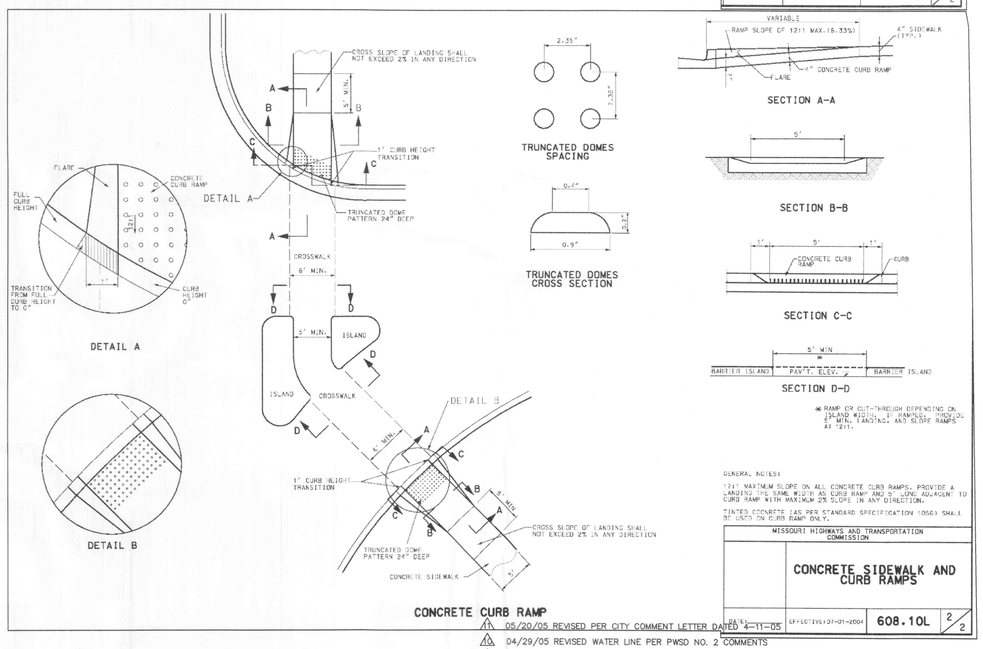

- 05/20/05 REVISED PER CITY COMMENT LETTER DATED 4-11-05
- 04/29/05 REVISED WATER LINE PER PWSD NO. 2 COMMENTS
- 04/26/05 REVISED FOR MoDOT COMMENTS
- 04-21-05 REVISED WATER LINE CONNECTION
- 04-15-05 REVISED SANITARY SEWER
- 04-12-05 REVISED SANITARY SEWER-EX. WATER LINE CONFLICT
- 04-07-05 REVISED SANITARY SEWER PER AS-BUILT CONDITIONS
- 02-15-05 REVISED SANITARY PROFILE-SHOWED EX. STORM CROSSING
- 01-20-05 REVISED PER MoDOT'S COMMENTS/RAISED SITE
- 12-16-04 REVISED PER ST. CHARLES COUNTY WATER NO. 2 COMMENTS
- 11-24-04 REVISED PER CITY COMMENT LETTER DATED 11-15-04

P&Z NOS: 98-126.03
98-126.04

5/05/05

STATE OF MISSOURI
GEORGE MICHAEL STOCK
NUMBER E-25116
REGISTERED PROFESSIONAL ENGINEER

GEORGE M. STOCK E-25116

MODOT DETAILS

TERRA RETAIL DEVELOPMENT/ASHLEY FURNITURE

STOCK & ASSOCIATES
Consulting Engineers, Inc.
257 Chesterfield Business Parkway
St. Louis, MO 63005
PH. (636) 530-9100
FAX (636) 530-9130
e-mail: general@stockassoc.com
Web: www.stockassoc.com

DRAWN BY:	DATE:	CHECKED BY:	DATE:	JOB NUMBER:	SHEET:
J.P.P.	10/20/04	G.M.S.	10/20/04	204-3381	C11 of 23

O:\DRAW3300\2043381\PLANS\C11-MODOT-DETAILS.dwg, 5/20/2005 1:54:07 PM, KIP 6054.pc3