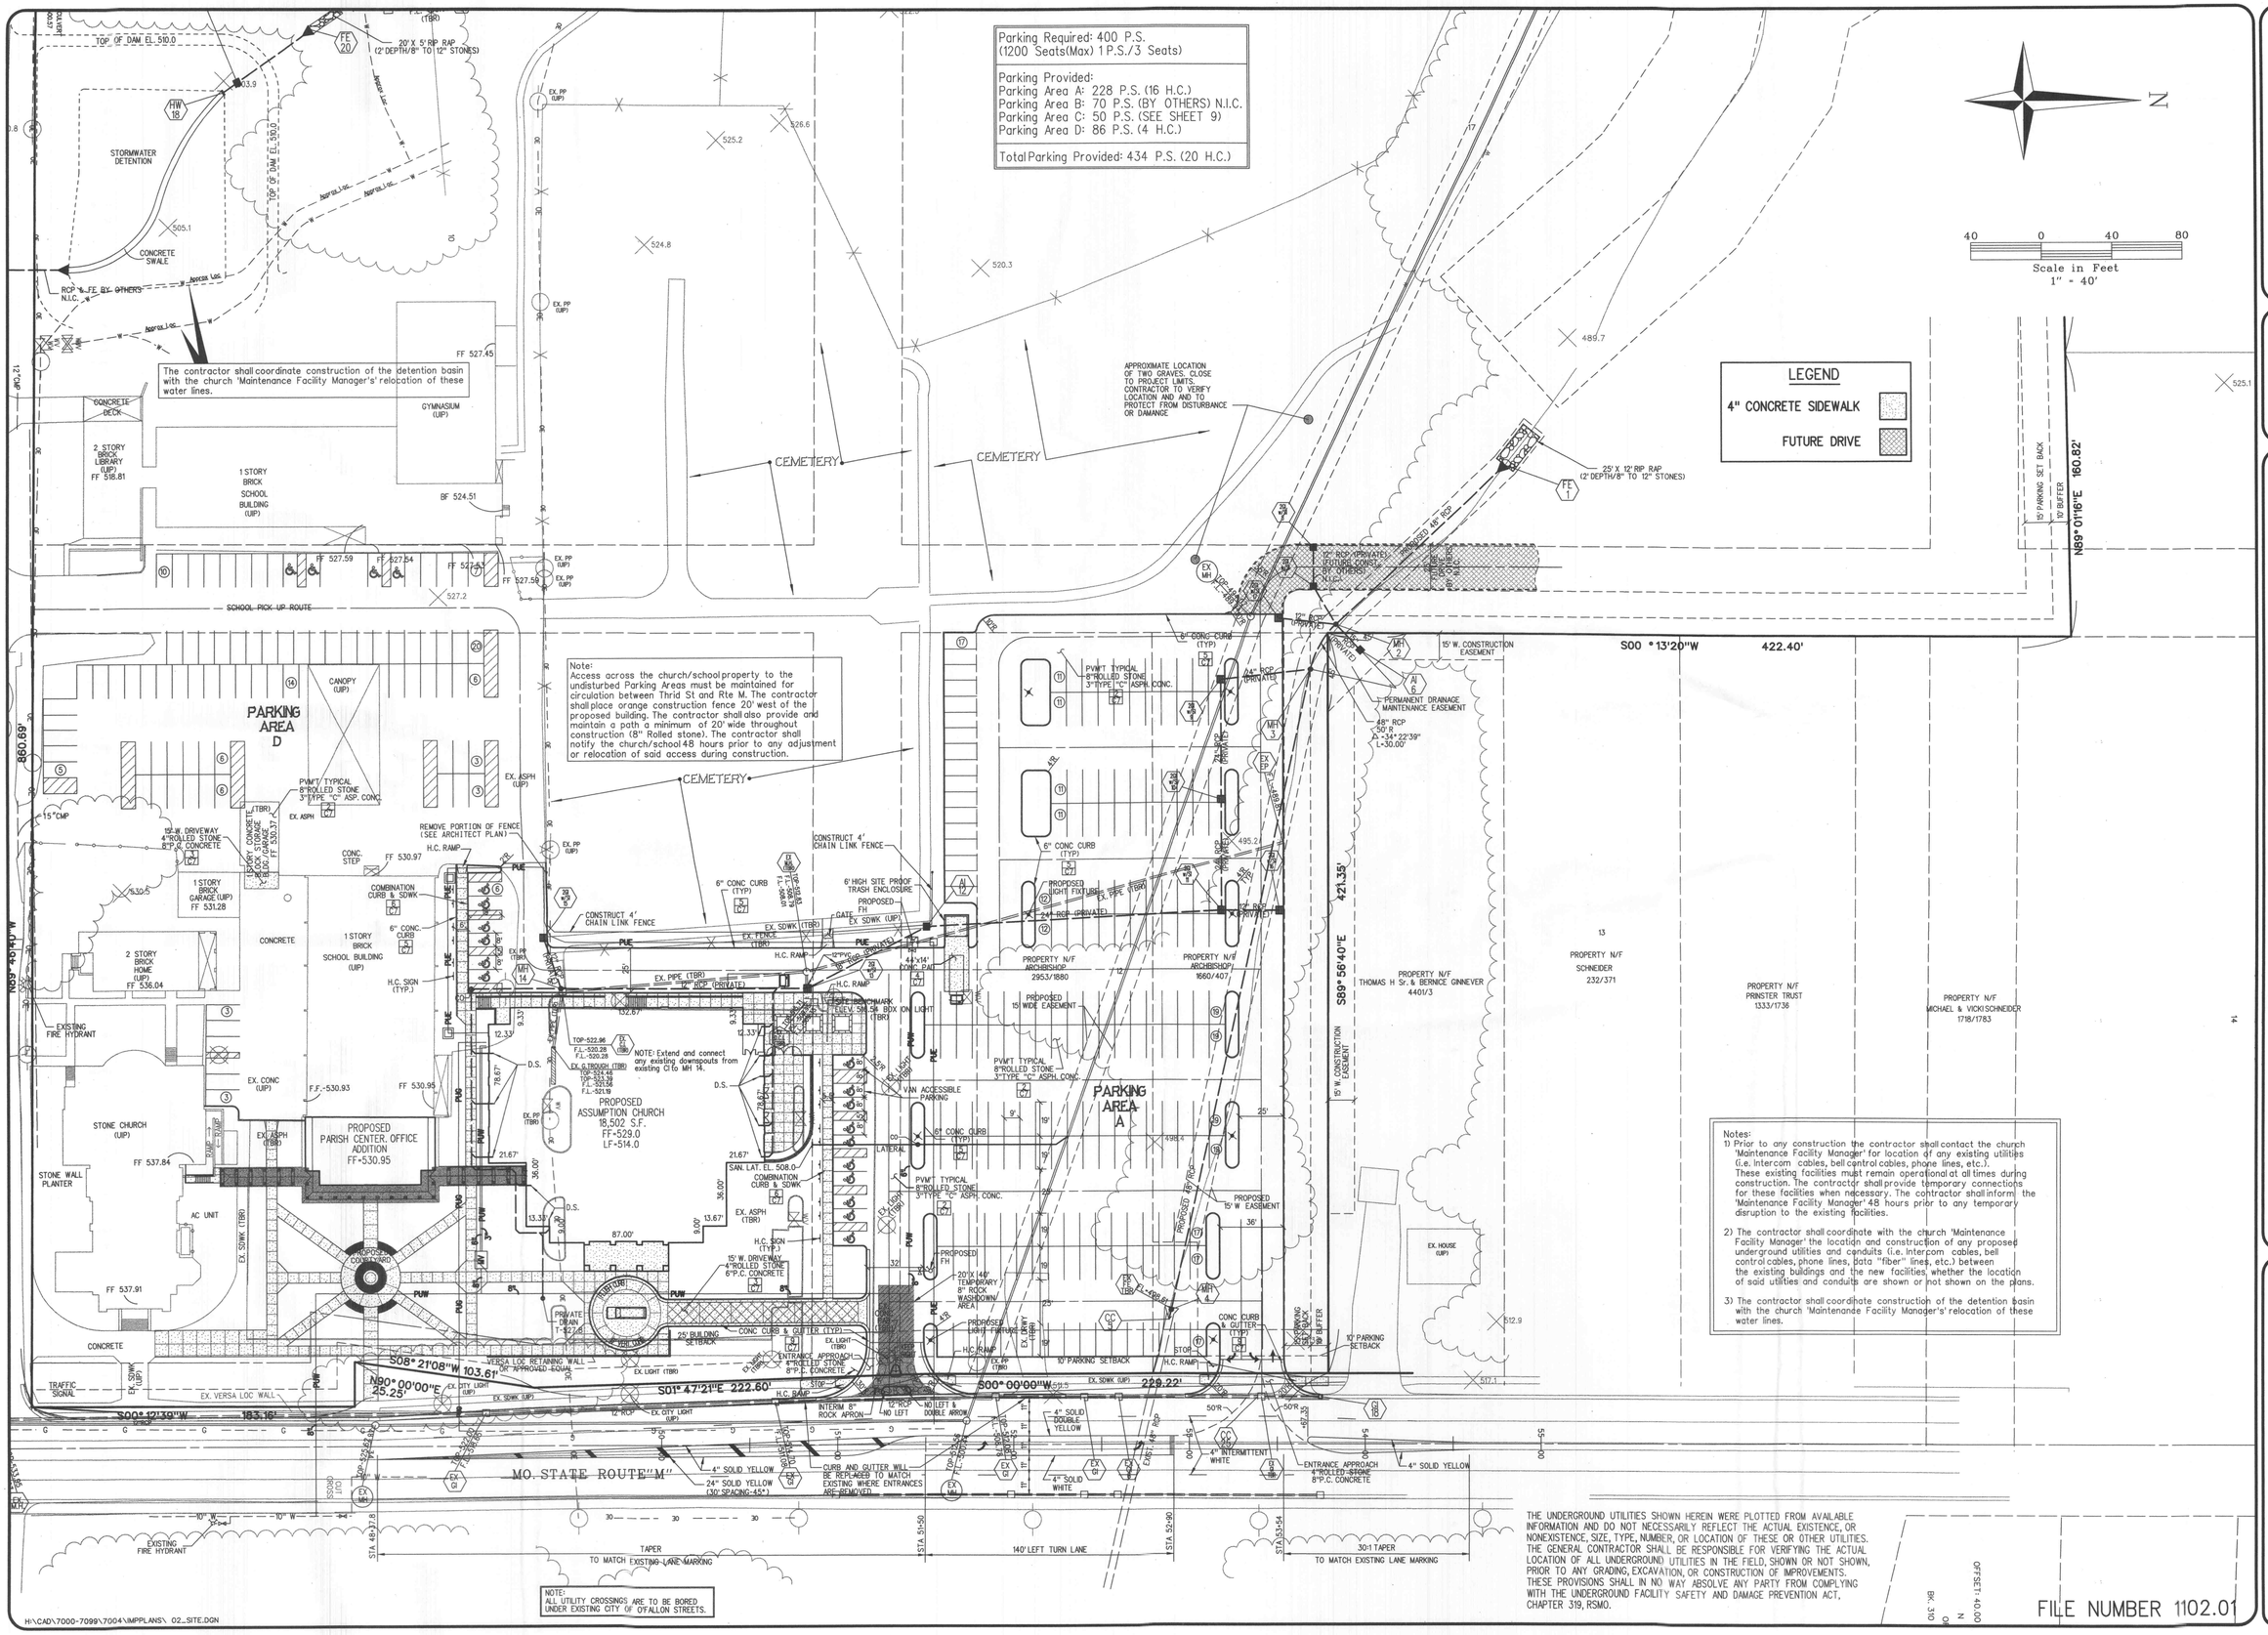

Notes:

1) Prior to any construction the contractor shall contact the church 'Maintenance Facility Manager' for location of any existing utilities (i.e. Intercom cables, bell control cables, phone lines, etc.). These existing facilities must remain operational at all times during construction. The contractor shall provide temporary connections for these facilities when necessary. The contractor shall inform the 'Maintenance Facility Manager' 48 hours prior to any temporary disruption to the existing facilities.

2) The contractor shall coordinate with the church 'Maintenance Facility Manager' the location and construction of any proposed underground utilities and conduits (i.e. Intercom cables, bell control cables, phone lines, data "fiber" lines, etc.) between the existing buildings and the new facilities, whether the location of said utilities and conduits are shown or not shown on the plans.

3) The contractor shall coordinate construction of the detention basin with the church 'Maintenance Facility Manager's' relocation of these water lines.

THE UNDERGROUND UTILITIES SHOWN HEREIN WERE PLOTTED FROM AVAILABLE INFORMATION AND DO NOT NECESSARILY REFLECT THE ACTUAL EXISTENCE, OR NONEXISTENCE, SIZE, TYPE, NUMBER, OR LOCATION OF THESE OR OTHER UTILITIES. THE GENERAL CONTRACTOR SHALL BE RESPONSIBLE FOR VERIFYING THE ACTUAL LOCATION OF ALL UNDERGROUND UTILITIES IN THE FIELD, SHOWN OR NOT SHOWN, PRIOR TO ANY GRADING, EXCAVATION, OR CONSTRUCTION OF IMPROVEMENTS. THESE PROVISIONS SHALL IN NO WAY ABSOLVE ANY PARTY FROM COMPLYING WITH THE UNDERGROUND FACILITY SAFETY AND DAMAGE PREVENTION ACT, CHAPTER 319, RSMO.

FILE NUMBER 1102.01

Chiodini
CHIODINI ASSOCIATES
700 Corporate Park Drive
Suite 250
St. Louis, Missouri 63105
314-725-5588
Fax 314-725-4347
VOLZ

STATE OF MISSOURI
TIMOTHY JOHN HEFFER
NUMBER E-24666
REGISTERED PROFESSIONAL ENGINEER

ASSUMPTION
of Blessed Virgin Mary Church
O'FALLON, MISSOURI

SITE PLAN

Base Map No. XX-XX	Design By: J.A.F.
P • XXXXX-XX	Drawn By: J.R.S.
7004	Checked By: W.G.K.

4-30-03
C2