SANITARY SEWER PROFILE
AVONDALE

95-7230 FEB 1996
REV 4/97

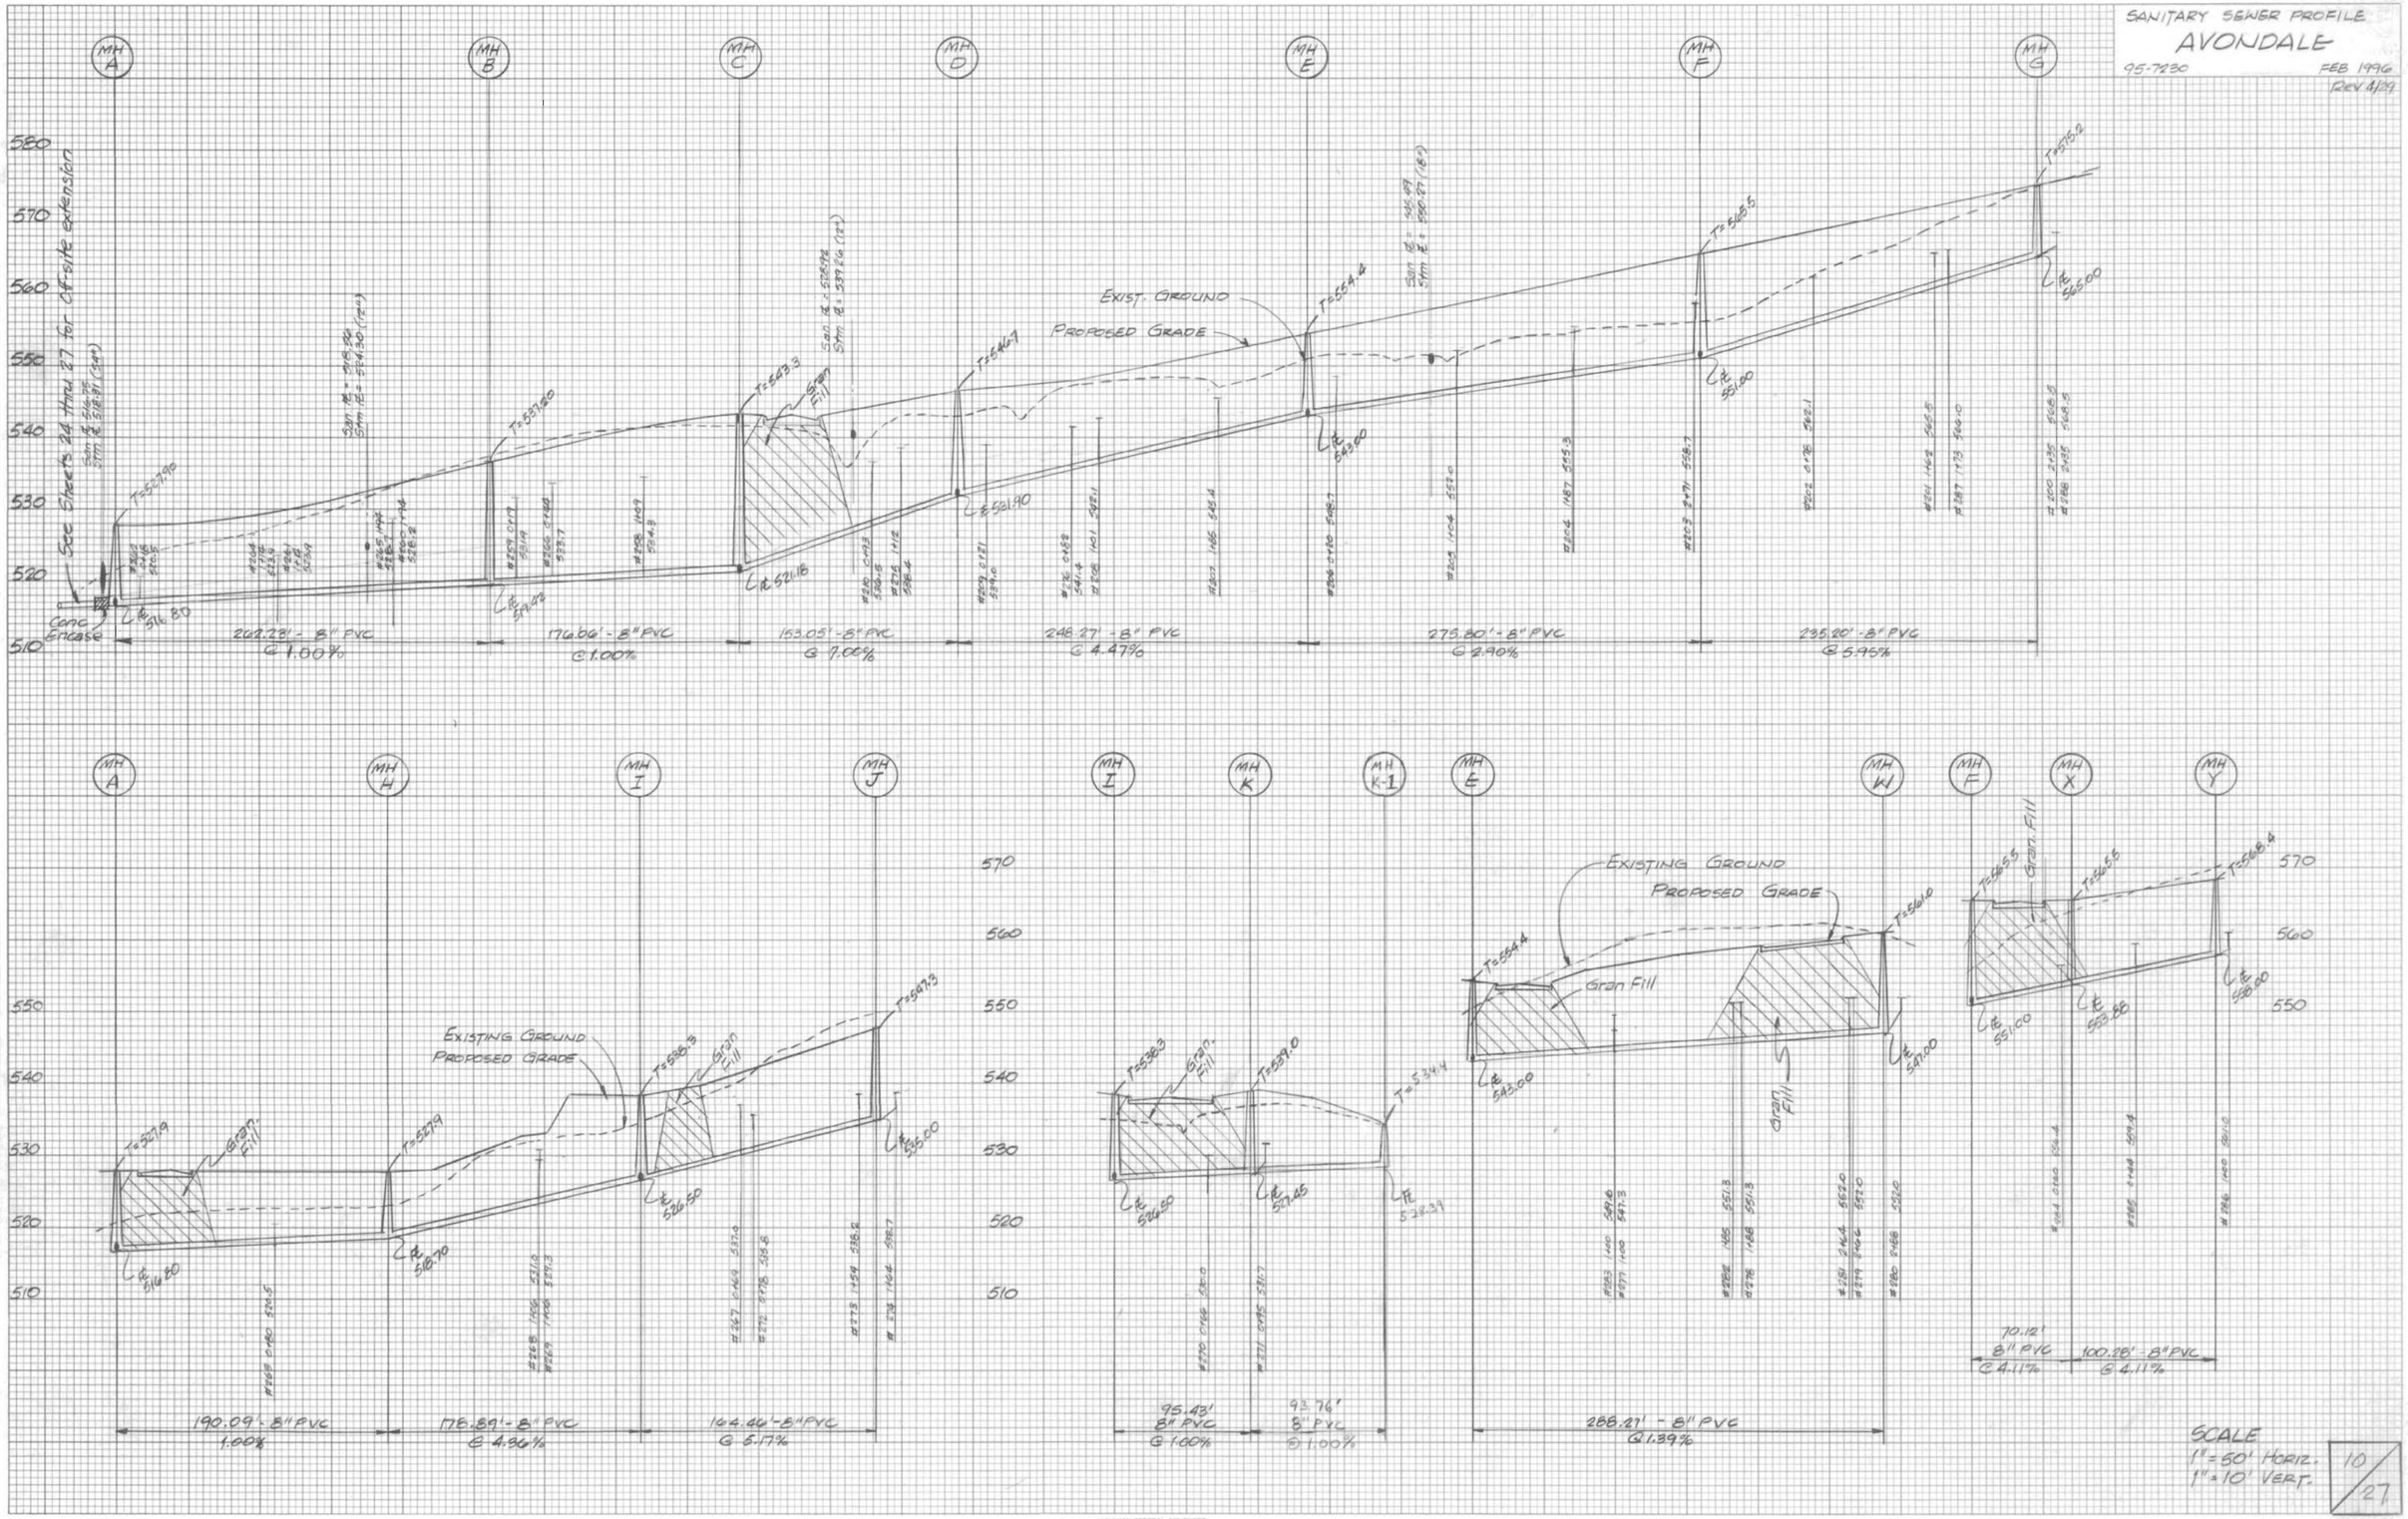

SCALE
1" = 50' HORIZ.
1" = 10' VERT.

10/27

FINAL SURVEY — SURVEYED, DRAWN, TEMPLATE, AREAS, CHECKED, NOTE BOOK, NO., BY, DATE

ORIGINAL SURVEY — SURVEYED, DRAWN, TEMPLATE, AREAS, CHECKED, NOTE BOOK, NO., BY, DATE

HIGHWAY FEDERAL AID SHEET
PLATE 3-FULL CROSS SECTION-FULL LINE
NATIONAL PRINTFAST
PRINTED IN U.S.A.