STREET PROFILES
AVONDALE HEIGHTS PHASE TWO
7-21-97 95-7230D

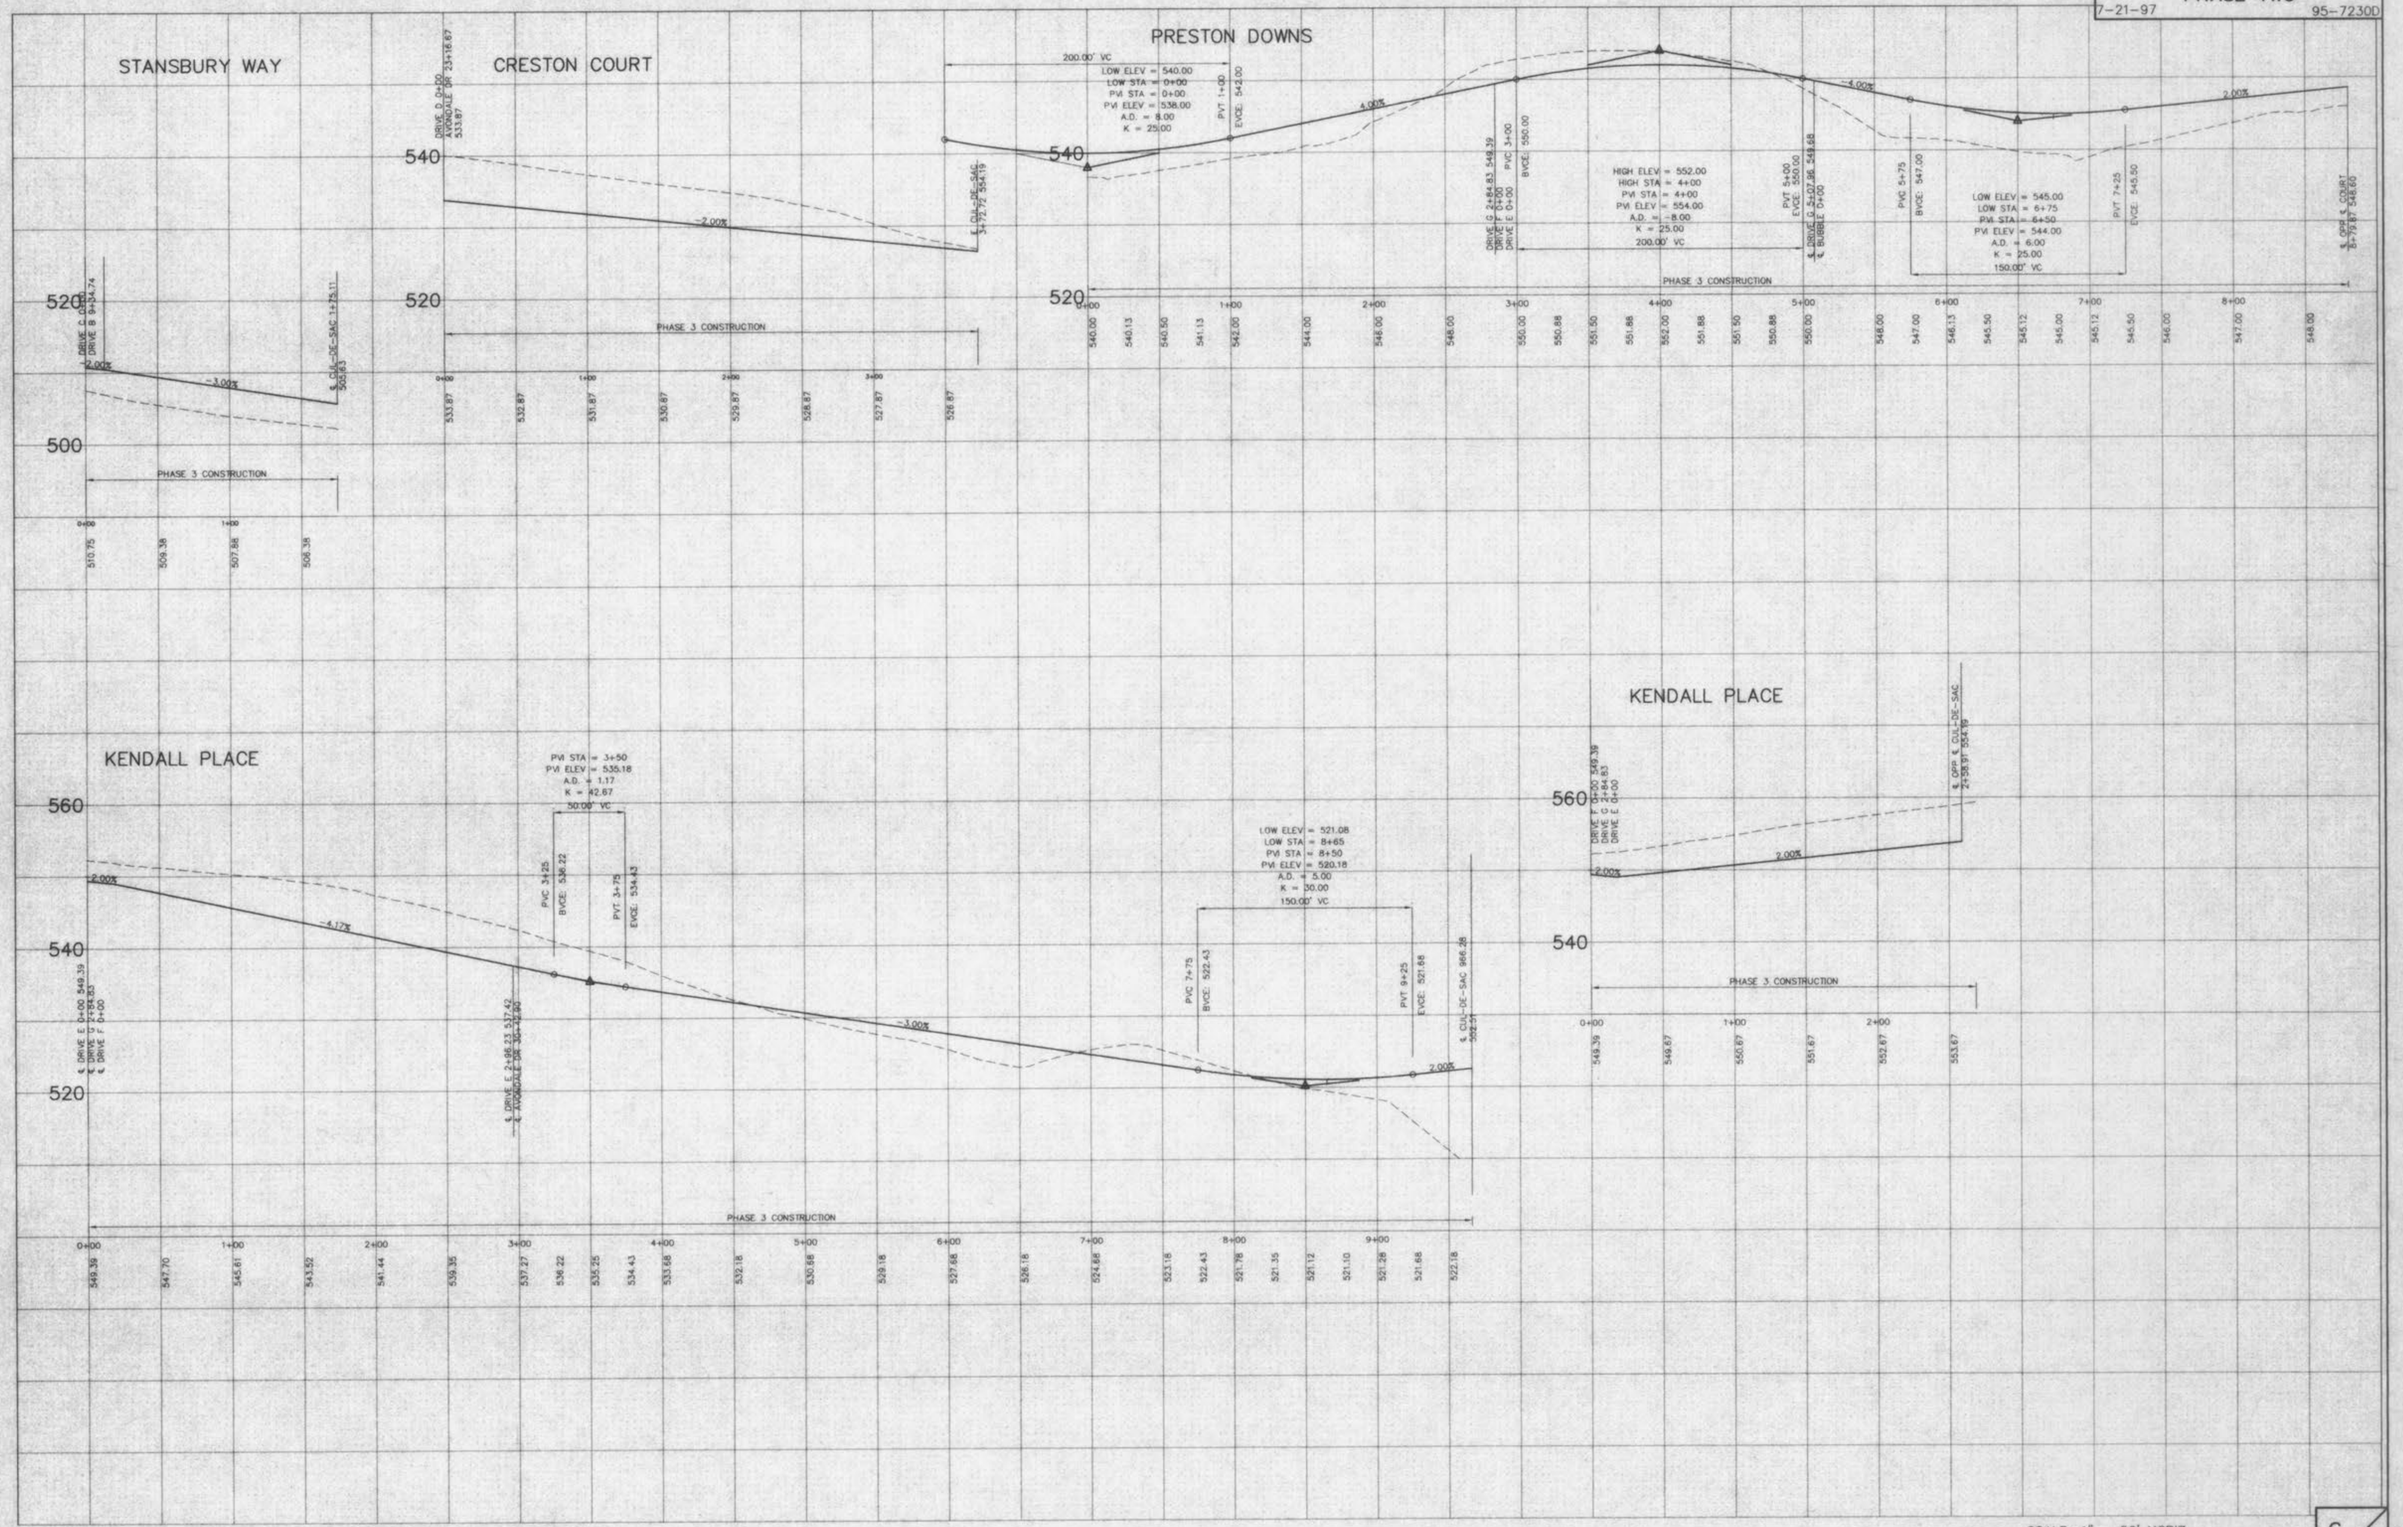

PHASE 3 CONSTRUCTION IS SHOWN FOR INFORMATIONAL PURPOSES ONLY. NOT FOR CONSTRUCTION

SCALE: 1" = 50' HORIZ
1" = 10' VERT

6/23

C:\DWG\2200 Wed Jul 30 08:37:55 1997 STATIONS