3 A2.1 ROOF SCREEN DETAIL
3/4"=1'-0"

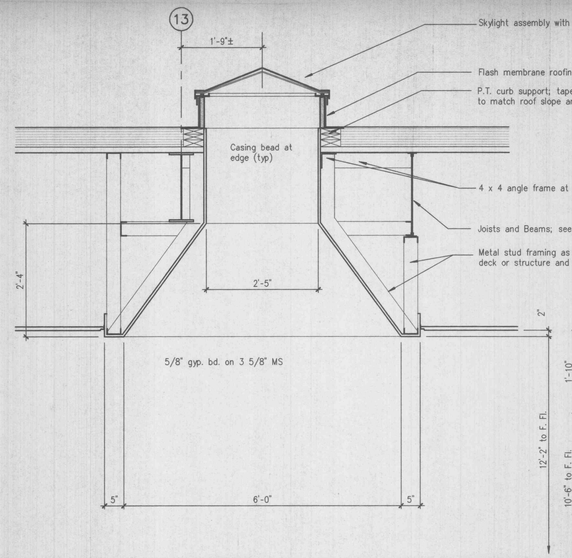

2 A2.1 SKYLIGHT DETAIL AT ACOUSTIC CEILING
3/4"=1'-0"

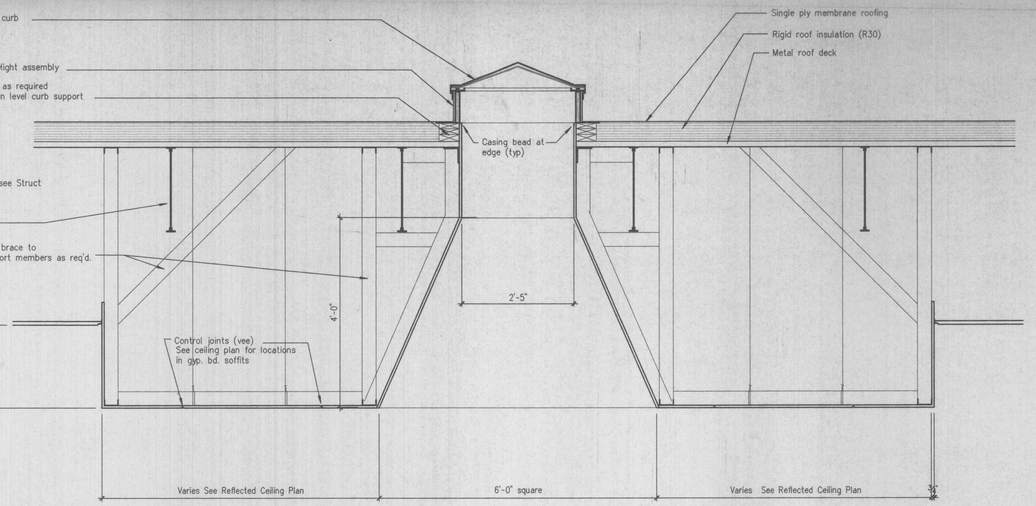

1 A2.1 SKYLIGHT DETAIL AT GYP BD SOFFIT
3/4"=1'-0"

4 A2.1 FLAGPOLE BASE
3/4"=1'-0"

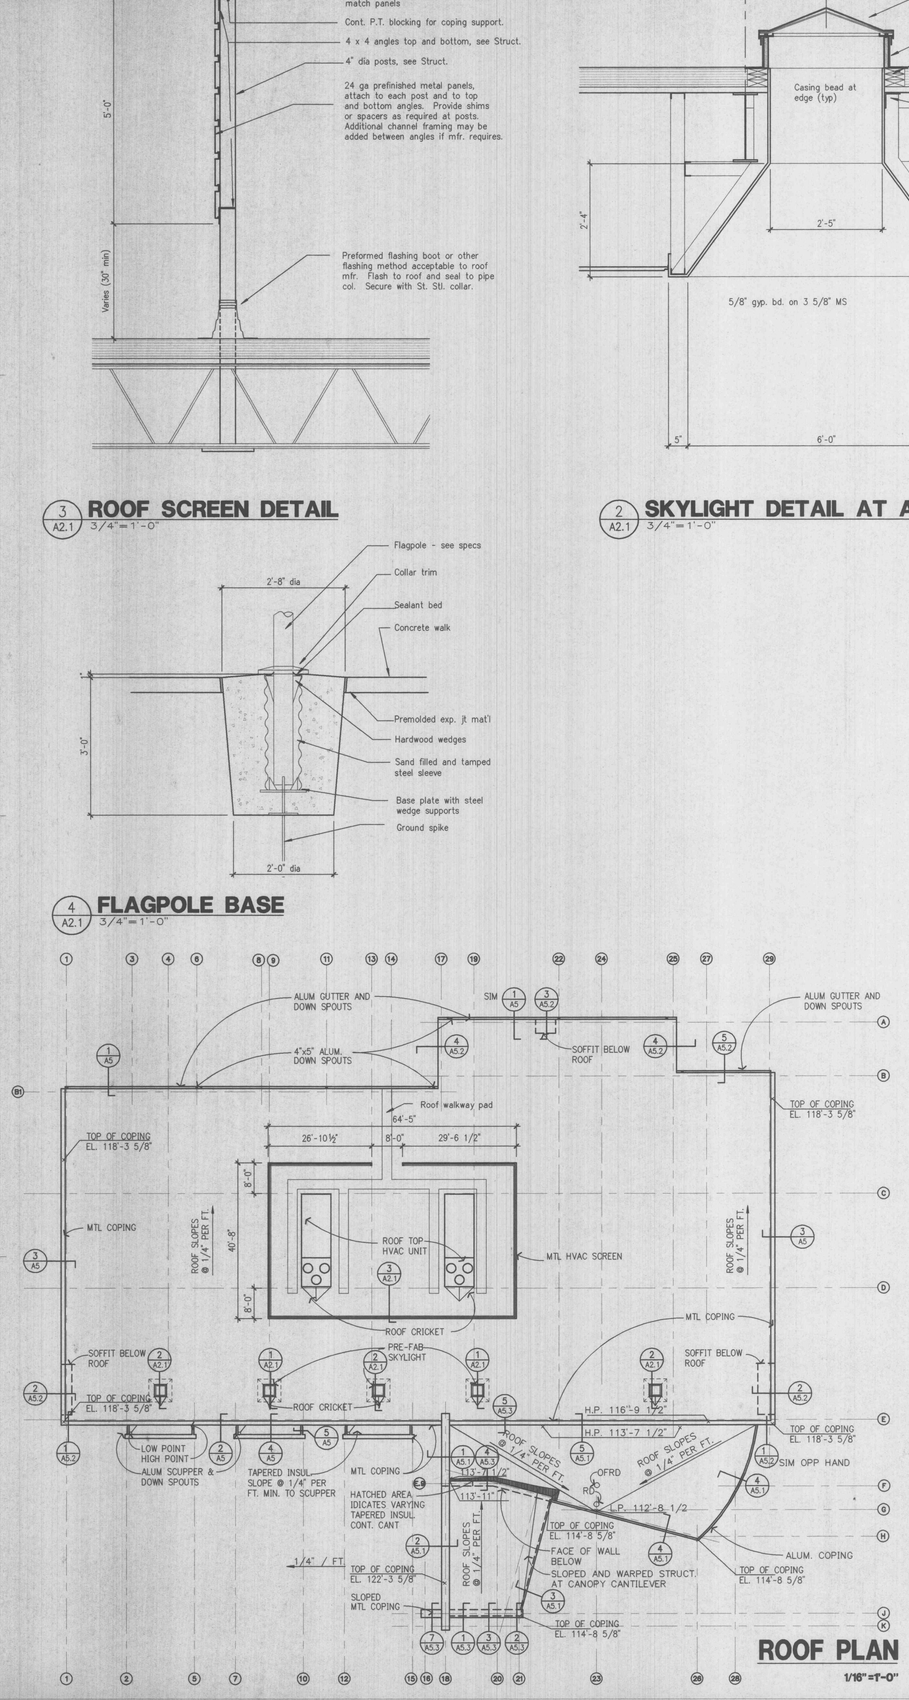

ROOF PLAN
1/16"=1'-0"

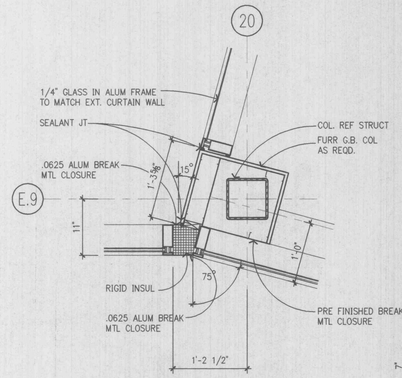

5 A2.1 WINDOW JAMB DTL.
1"=1'-0"

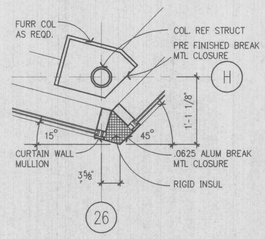

6 A2.1 WINDOW JAMB DTL.
1"=1'-0"

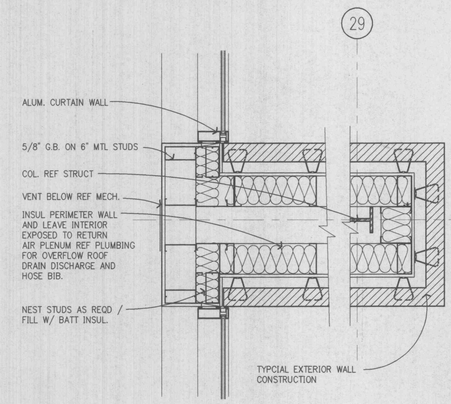

8 A2.1 WINDOW JAMB AND COL. DTL.
1"=1'-0"

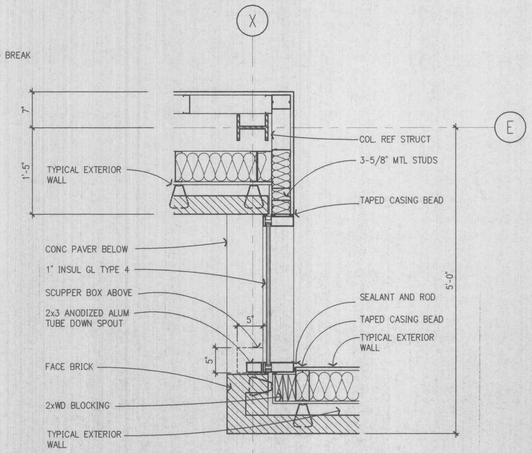

7 A2.1 WINDOW DTL.
1"=1'-0"

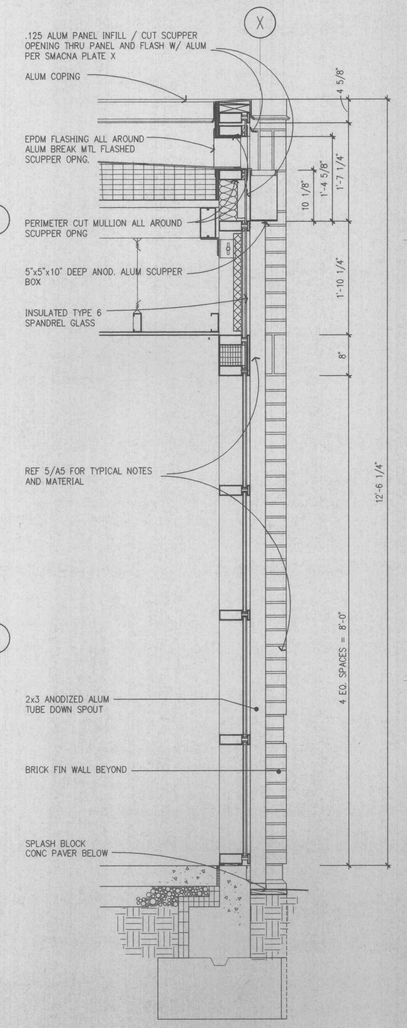

9 A2.1 SCUPPER AND WALL DTL.
1"=1'-0"

I hereby certify that the portion of this technical submission described below was prepared by me or under my direct supervision and responsible charge. I am a duly registered architect under the laws of the state of Missouri.

Name: Steven E. Lichtenfeld

Signature:

Sheets: A0.0 To: A6.5

Wischmeyer
THE WISCHMEYER ARCHITECTS
St. Louis, Missouri
Springfield, Missouri
Fayetteville, Arkansas

Architecture
Planning
Interiors
Consulting

1221 Locust Street
Saint Louis, Missouri 63103
314.231.4704 Telephone
314.231.4331 Fax

Client:
BJC Health System
9890 Clayton Road
Suite 100
St. Louis, Mo. 63124
1-314-953-1980

BJC HEALTH SYSTEM℠

Project:
BJC - O'Fallon Family Health Center

2360 Highway K
O'Fallon, Missouri
63366

Revisions

Prj # 97049
Date: 11/14/97

Sheet Contents
Roof Plan and Details

Sheet No.
A2.1

The Wischmeyer Architects, Inc. 1997(c)

\\WF DOCUMENTS\BJC\VISWAV2-1 11/14/97 15:27 GREY