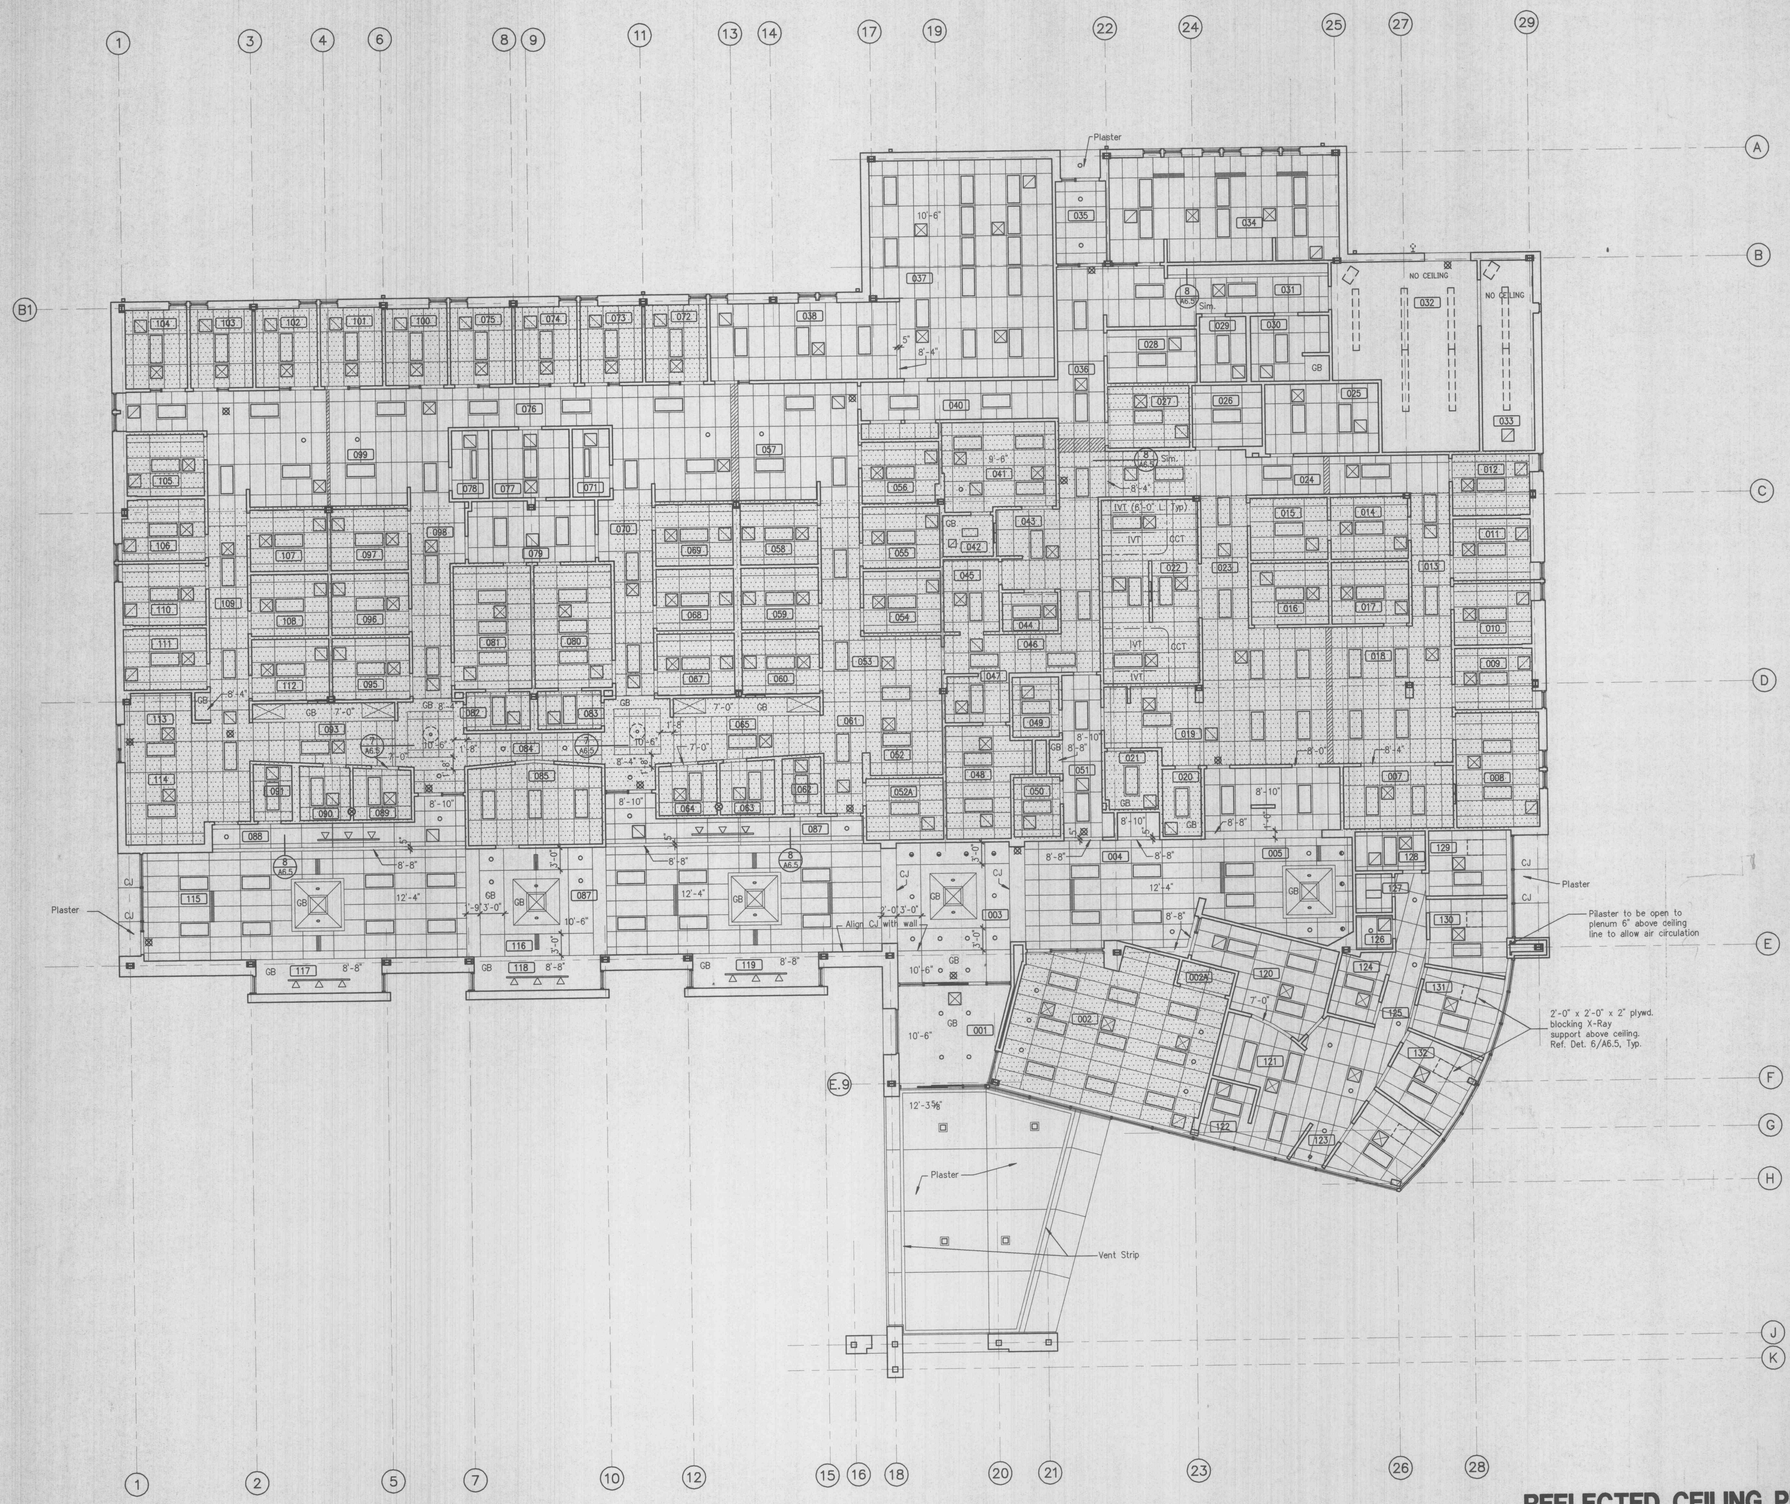

REFLECTED CEILING PLAN

1/8"=1'-0"

NOTE:

1. ALL CEILINGS HEIGHTS ARE 8'-6" AFF UNLESS OTHERWISE NOTED.
2. INDICATES CUT CEILING TILES REQUIRED.
3. SEE SHEET A2.1 FOR SKYLIGHT AND GYP. BD. SURROUND DETAILS.
4. LAY 3 1/2" SOUND ATTENUATION BATTS ON TOP OF ALL ACT IN AREAS INDICATED HATCHED. SIZE OF BATTS TO MATCH CEILING PANELS.

I hereby certify that the portion of this technical submission described below was prepared by me or under my direct supervision and responsible charge. I am a duly registered architect under the laws of the state of Missouri.

Name: Steven E. Lichtenfeld

Signature:

Sheets: A0.0 To: A6.5

Wischmeyer
THE WISCHMEYER ARCHITECTS

St. Louis, Missouri
Springfield, Missouri
Fayetteville, Arkansas

Architecture
Planning
Interiors
Consulting

1221 Locust Street
Saint Louis, Missouri 63103
314.231.4704 Telephone
314.231.4331 Fax

Client:

BJC Health System
9890 Clayton Road
Suite 100
St. Louis, Mo. 63124
1-314-953-1980

BJC HEALTH SYSTEM℠

Project:

BJC - O'Fallon Family Health Center

2360 Highway K
O'Fallon, Missouri
63366

Revisions

Prj # 97049

Date: 11/14/97

Sheet Contents

REFLECTED CEILING PLAN

Sheet No.

A3

The Wischmeyer Architects, Inc. 1997(c)