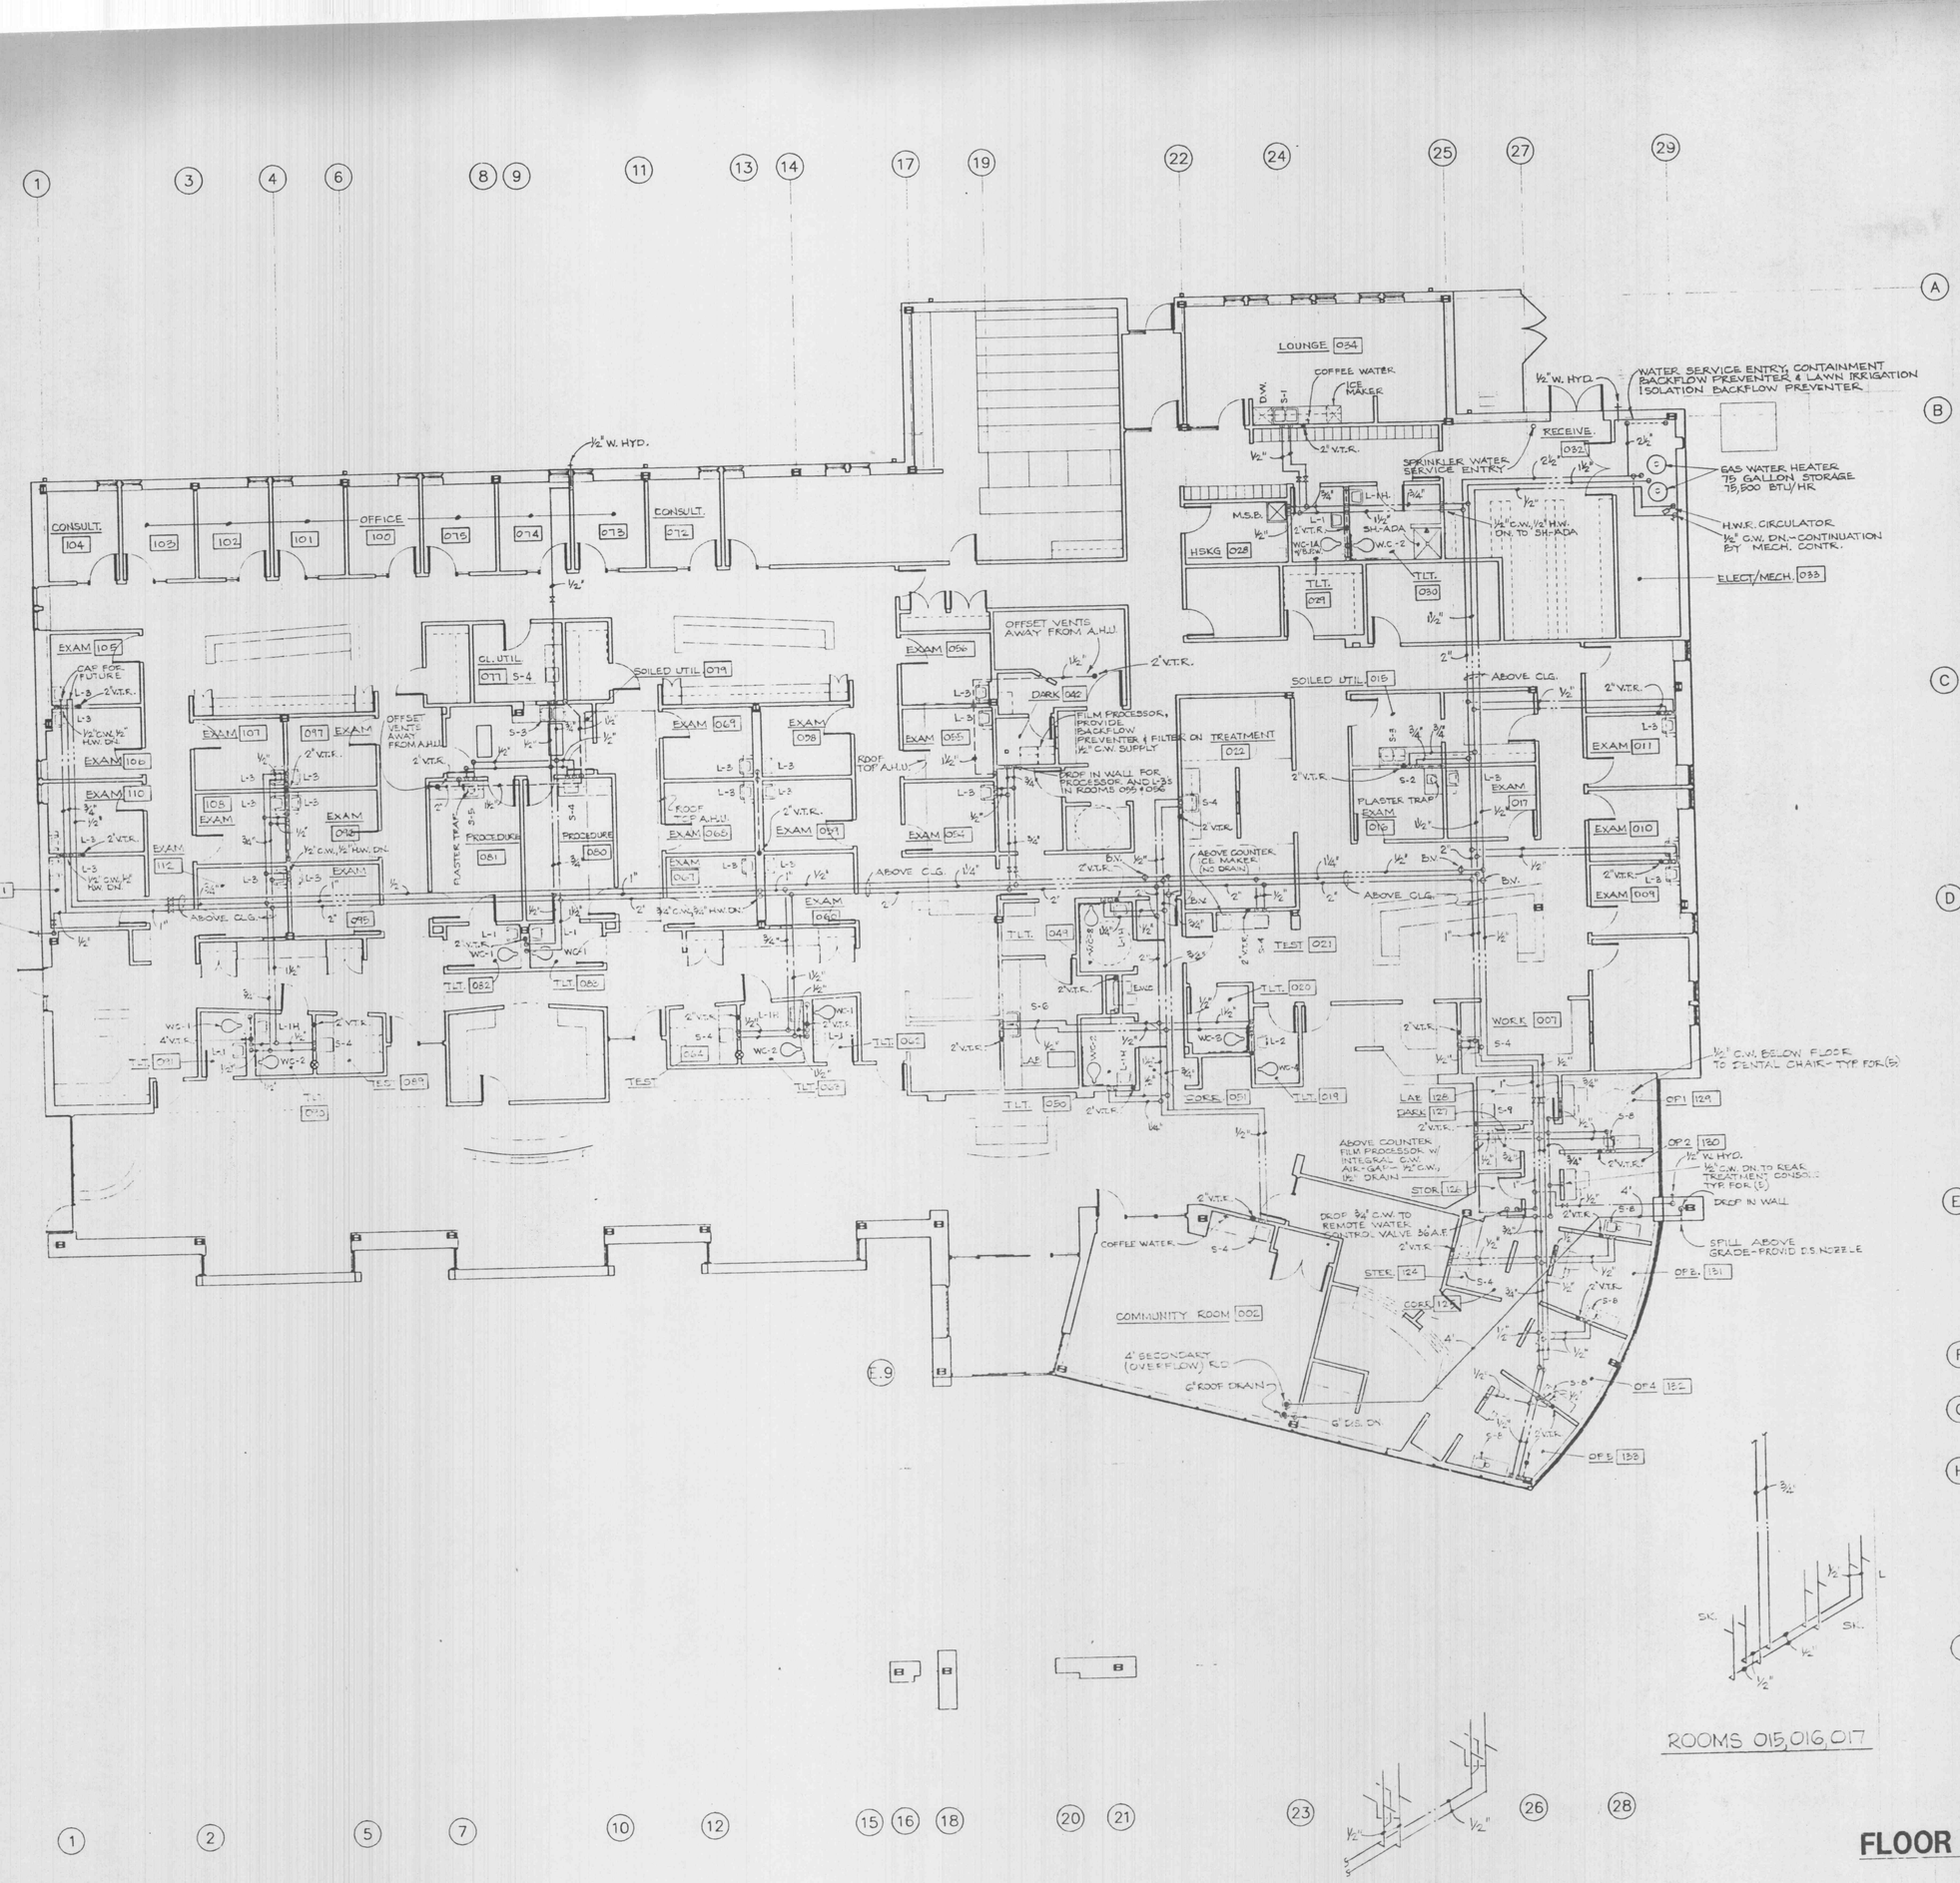

ROOMS 058, 059, 063, 069 - 4 LAVS

ROOMS 015, 016, 017

TYPICAL SINGLE SINK OR LAV.

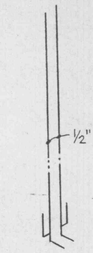

TYPICAL DOUBLE SINK OR LAV.

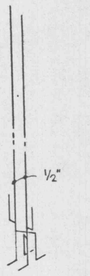

TYPICAL TOILET ROOM

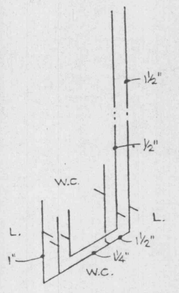

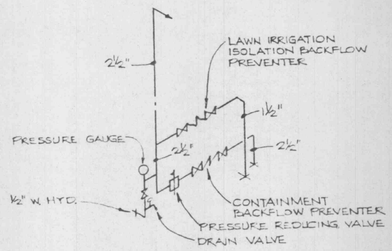

WATER SERVICE

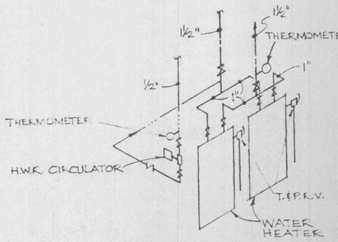

WATER HEATERS

FLOOR PLAN

1/8"=1'-0"

ABOVE FLOOR PLUMBING

C.W.	COLD WATER
H.W.	HOT WATER
H.W.R.	HOT WATER RETURN
V.	VENT
	BALL VALVE
B.V.	BALANCING VALVE
C.V.	CHECK VALVE
V.T.R.	VENT THROUGH ROOF
D.S.	DOWNSPOUT

GEORGE HENRY PAUBEL NUMBER E-13288
REGISTERED PROFESSIONAL ENGINEER
STATE OF MISSOURI

FOR PLUM
DESIGN

I hereby certify that the portion of this technical submission described below was prepared by me or under my direct supervision and responsible charge. I am a duly registered under the laws of the state of Missouri.

Name GEORGE H PAUBE

Signature George H Paubel

Sheets P-1 To P-3

Wischmeyer
THE WISCHMEYER ARCHITECTS

St. Louis, Missouri
Springfield, Missouri
Fayetteville, Arkansas

Architecture
Planning
Interiors
Consulting

1221 Locust Street
Saint Louis, Missouri 63103
314.231.4704 Telephone
314.231.4331 Fax

KYHL COMPANY
DESIGN/BUILD
PLUMBING CONTRACT
291 4300
291 5629 FAX

Client

BJC HEALTH SYSTEM

Project

BJC - O'Fallon Family Health Center

O'Fallon, Missour

Revisions

Prj #

Date: 10-14-97

Sheet Contents

Sheet No. **P-3**

The Wischmeyer Architects, Inc.