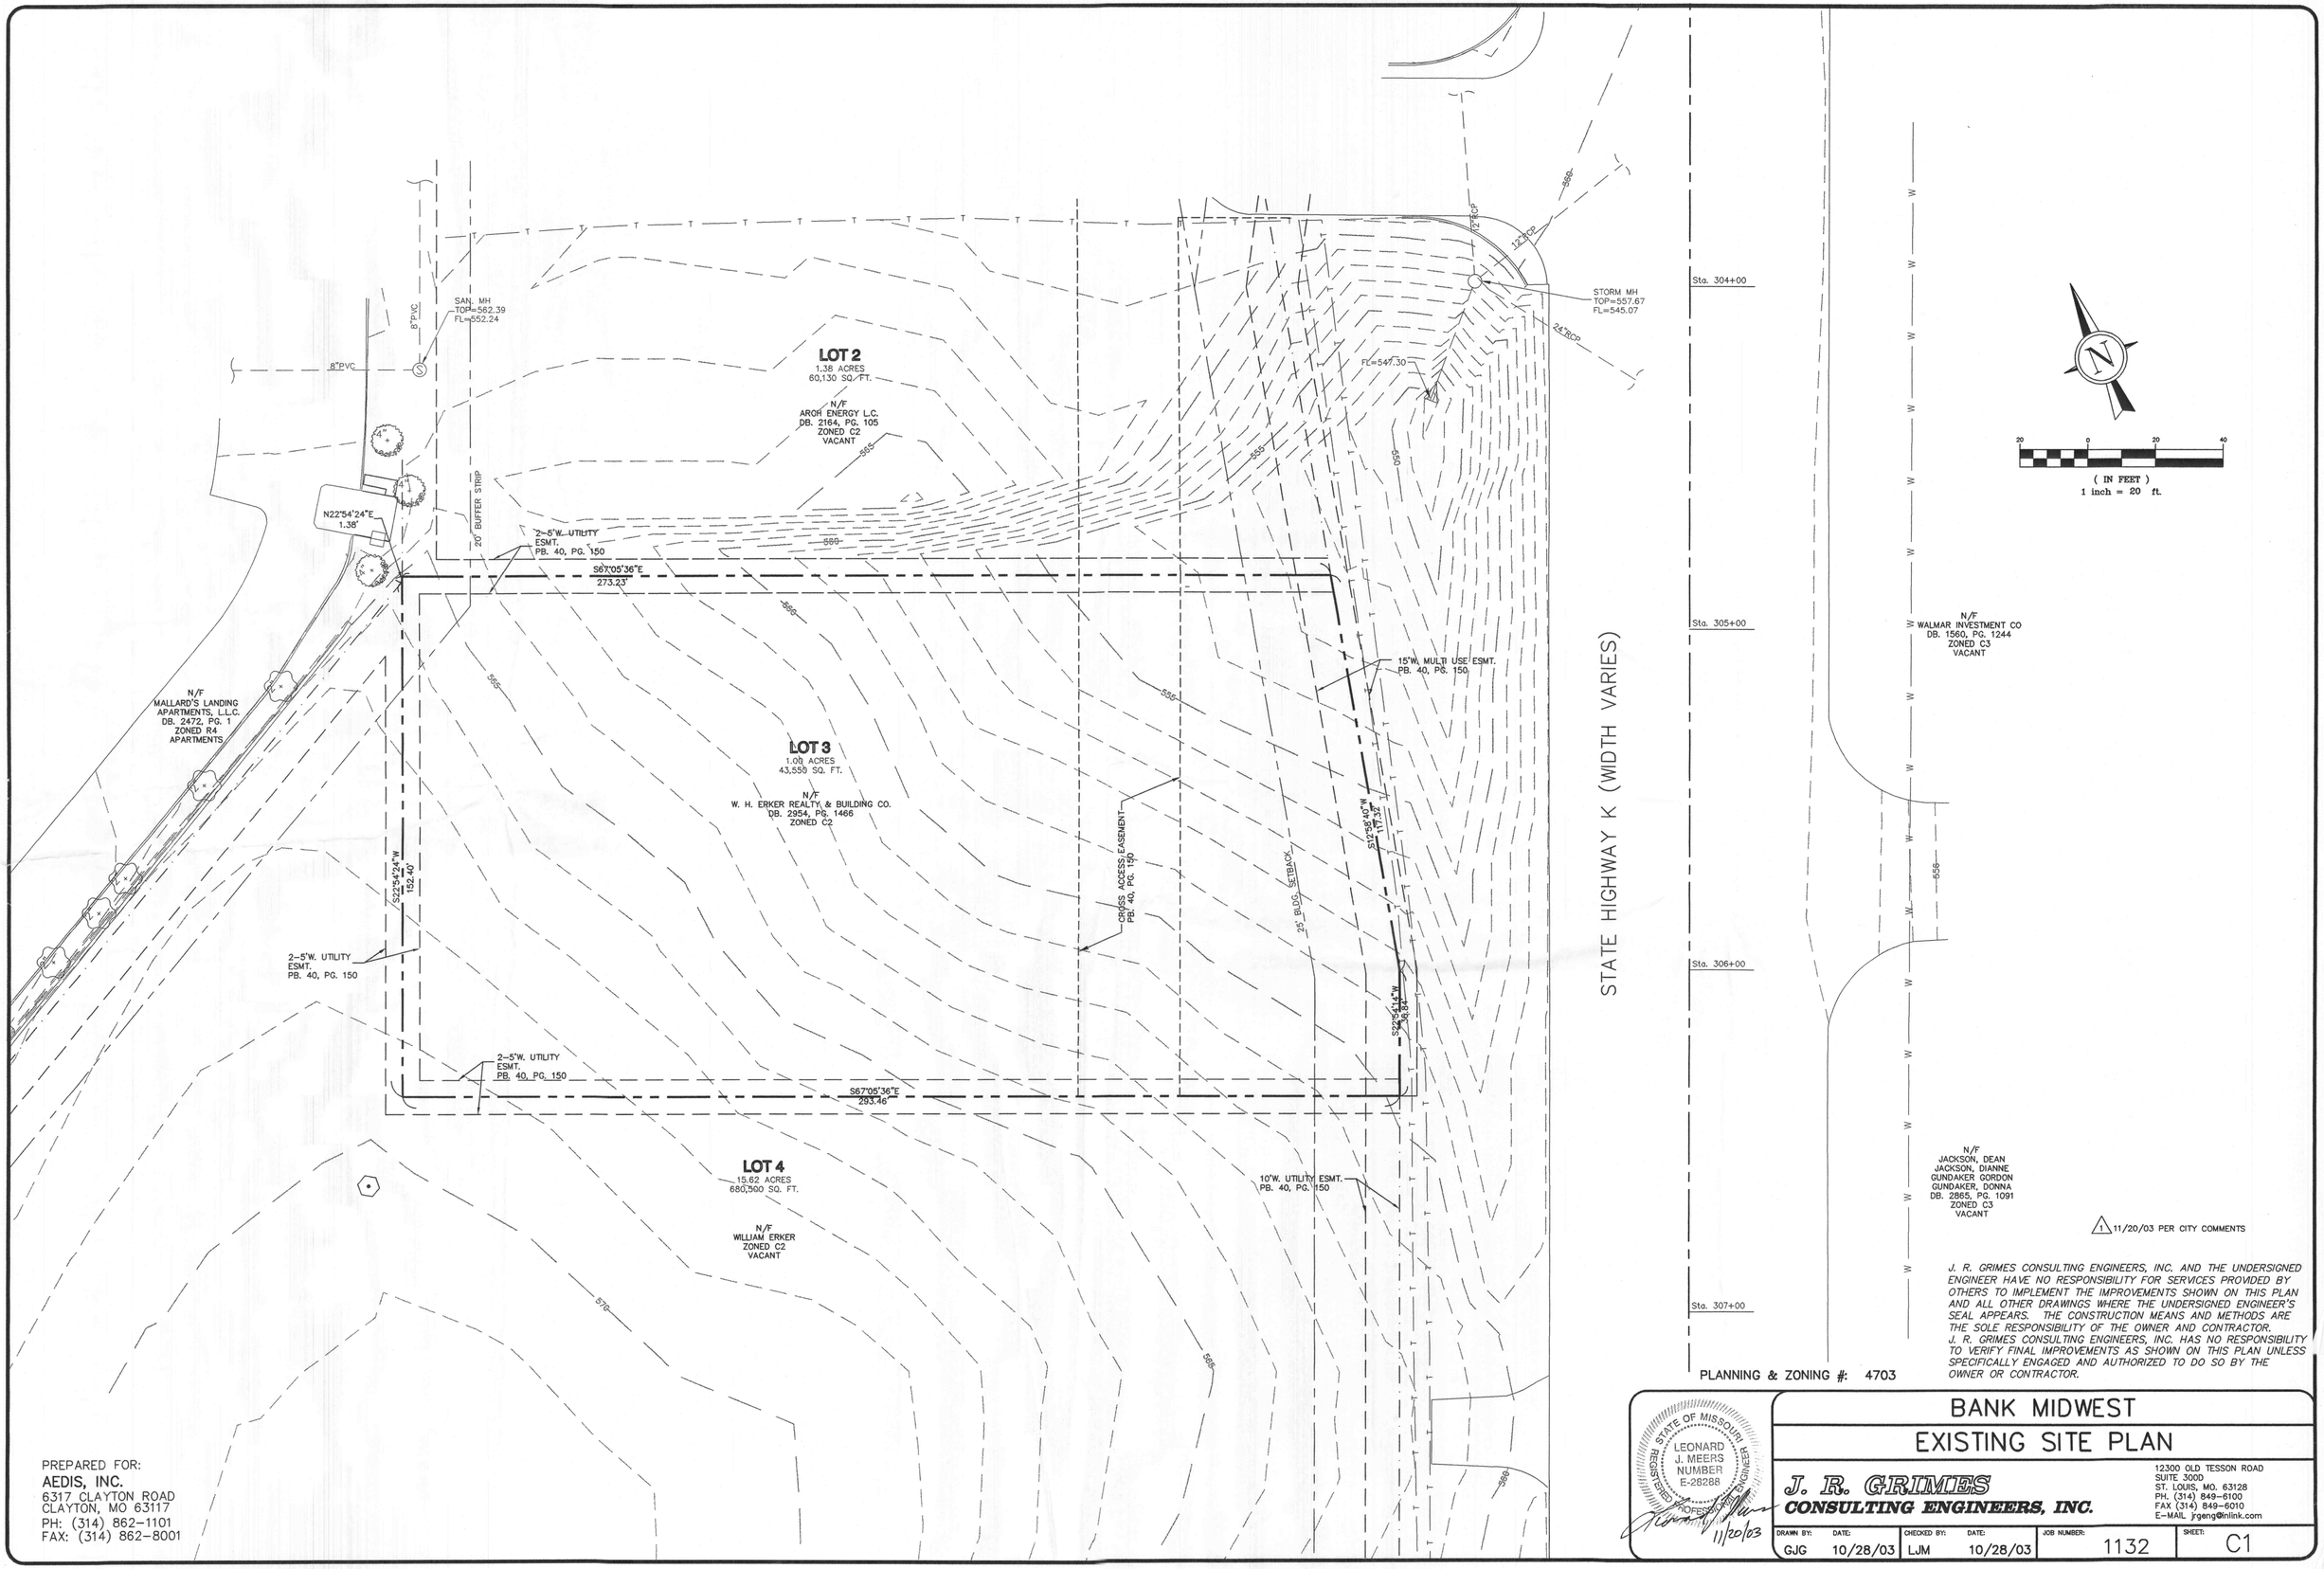

PREPARED FOR:
AEDIS, INC.
6317 CLAYTON ROAD
CLAYTON, MO 63117
PH: (314) 862-1101
FAX: (314) 862-8001

1 11/20/03 PER CITY COMMENTS

J. R. GRIMES CONSULTING ENGINEERS, INC. AND THE UNDERSIGNED ENGINEER HAVE NO RESPONSIBILITY FOR SERVICES PROVIDED BY OTHERS TO IMPLEMENT THE IMPROVEMENTS SHOWN ON THIS PLAN AND ALL OTHER DRAWINGS WHERE THE UNDERSIGNED ENGINEER'S SEAL APPEARS. THE CONSTRUCTION MEANS AND METHODS ARE THE SOLE RESPONSIBILITY OF THE OWNER AND CONTRACTOR. J. R. GRIMES CONSULTING ENGINEERS, INC. HAS NO RESPONSIBILITY TO VERIFY FINAL IMPROVEMENTS AS SHOWN ON THIS PLAN UNLESS SPECIFICALLY ENGAGED AND AUTHORIZED TO DO SO BY THE OWNER OR CONTRACTOR.

PLANNING & ZONING #: 4703

STATE OF MISSOURI
LEONARD J. MEERS
NUMBER E-28288
REGISTERED PROFESSIONAL ENGINEER
11/20/03

BANK MIDWEST
EXISTING SITE PLAN

J. R. GRIMES
CONSULTING ENGINEERS, INC.
12300 OLD TESSON ROAD
SUITE 300D
ST. LOUIS, MO. 63128
PH. (314) 849-6100
FAX (314) 849-6010
E-MAIL jrgeng@inlink.com

DRAWN BY:	DATE:	CHECKED BY:	DATE:	JOB NUMBER:	SHEET:
GJG	10/28/03	LJM	10/28/03	1132	C1

J:\1132\PLANS\C01-EX SITE.dwg Thu Nov 20 13:15:25 2003 GREG_G