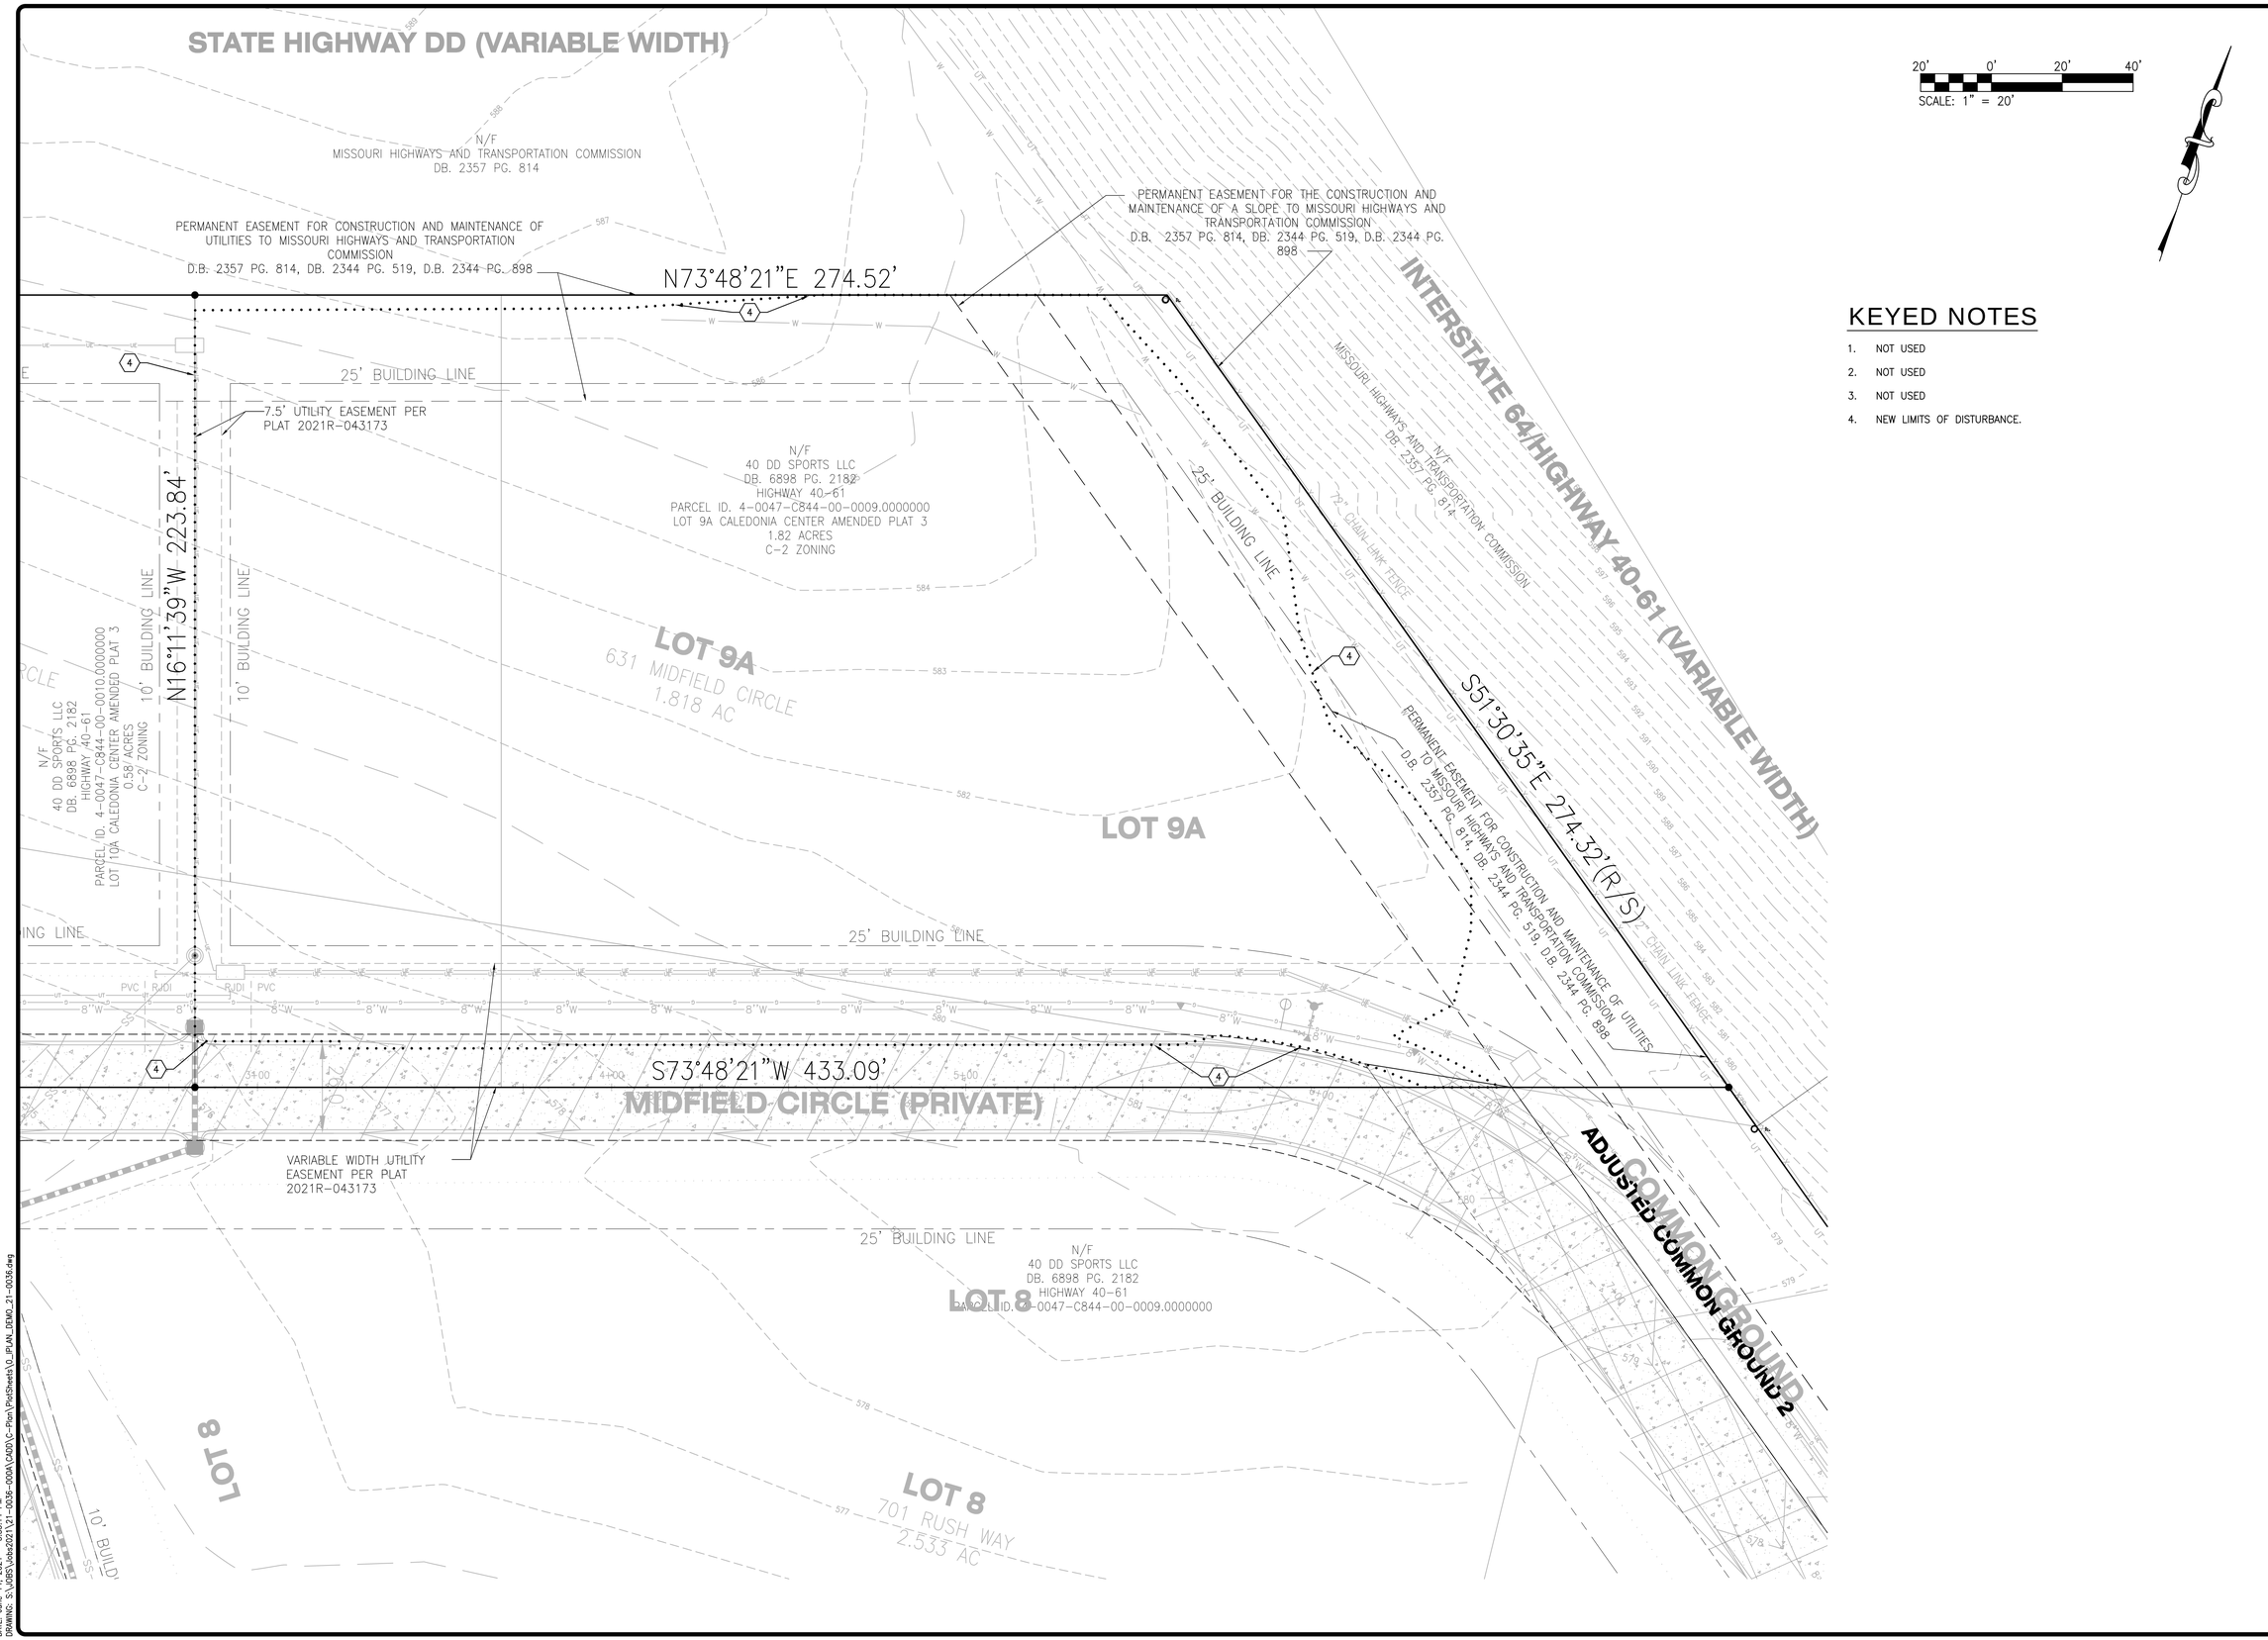

20' 0' 20' 40'
SCALE: 1" = 20'

KEYED NOTES

1. NOT USED
2. NOT USED
3. NOT USED
4. NEW LIMITS OF DISTURBANCE.

DATE	NO	REVISION DESCRIPTION

DEVELOPER/OWNER:
BARRON SWIM SCHOOL
11158 LINDBERGH BUSINESS CT.
ST. LOUIS, MO 63123

THE PROFESSIONAL, WHOSE SIGNATURE AND PERSONAL SEAL APPEAR HEREON ASSUMES RESPONSIBILITY ONLY FOR WHAT APPEARS ON THIS PAGE, AND DISCLAIMS RESPONSIBILITY FOR ALL OTHER PLANS, SPECIFICATIONS, ESTIMATES, REPORTS, OR OTHER DOCUMENTS OR INSTRUMENTS NOT SEALED BY THE UNDERSIGNED PROFESSIONAL RELATING TO, OR INTENDED TO BE USED FOR, ANY PART OR PARTS OF THE PROJECT TO WHICH THIS PAGE REFERS.

STATE OF MISSOURI
ALISON MARIE GAUCH
NUMBER PE-2010028831
PROFESSIONAL ENGINEER

CIVIL ENGINEERS CORPORATE ENGINEERING CERTIFICATE #001165

ALISON MARIE GAUCH
CIVIL ENGINEER
PE NO: E-2010028831
06/14/2021

BARRON SWIM SCHOOL
CALEDONIA CENTER, LOT 9A
O'FALLON, MO 63368

DEMOLITION PLAN

cole®
+ ST. CHARLES
1520 S. Fifth Street
Suite 307
St. Charles, MO 63303
636.978.7508 tel
www.colestl.com
CIVIL ENGINEERING / SURVEYING / PLANNING / LANDSCAPE ARCHITECTURE
Cole & Associates, Inc. is a Missouri Corporation d.b.a. Cole Design Group, Inc. In Arizona & Texas herein referred to as "Cole"

DESIGN/CALC BY	CAW
DRAWN BY	CAW
CHECKED BY	AMG
DRAWING SCALE	AS SHOWN
DATE	06/14/21
Job Number	21-0036-000A
Sheet Number	C3.0

USER: Alison Gauch TAB: C3.0 Demo
DATE: June 14, 2021 - 3:53:14 PM
DRAWING: S:\JOBS\Jobs2021\21-0036-000A\CADD\C-Plan\PlotSheets\0_IPLAN_DEMO_21-0036.dwg