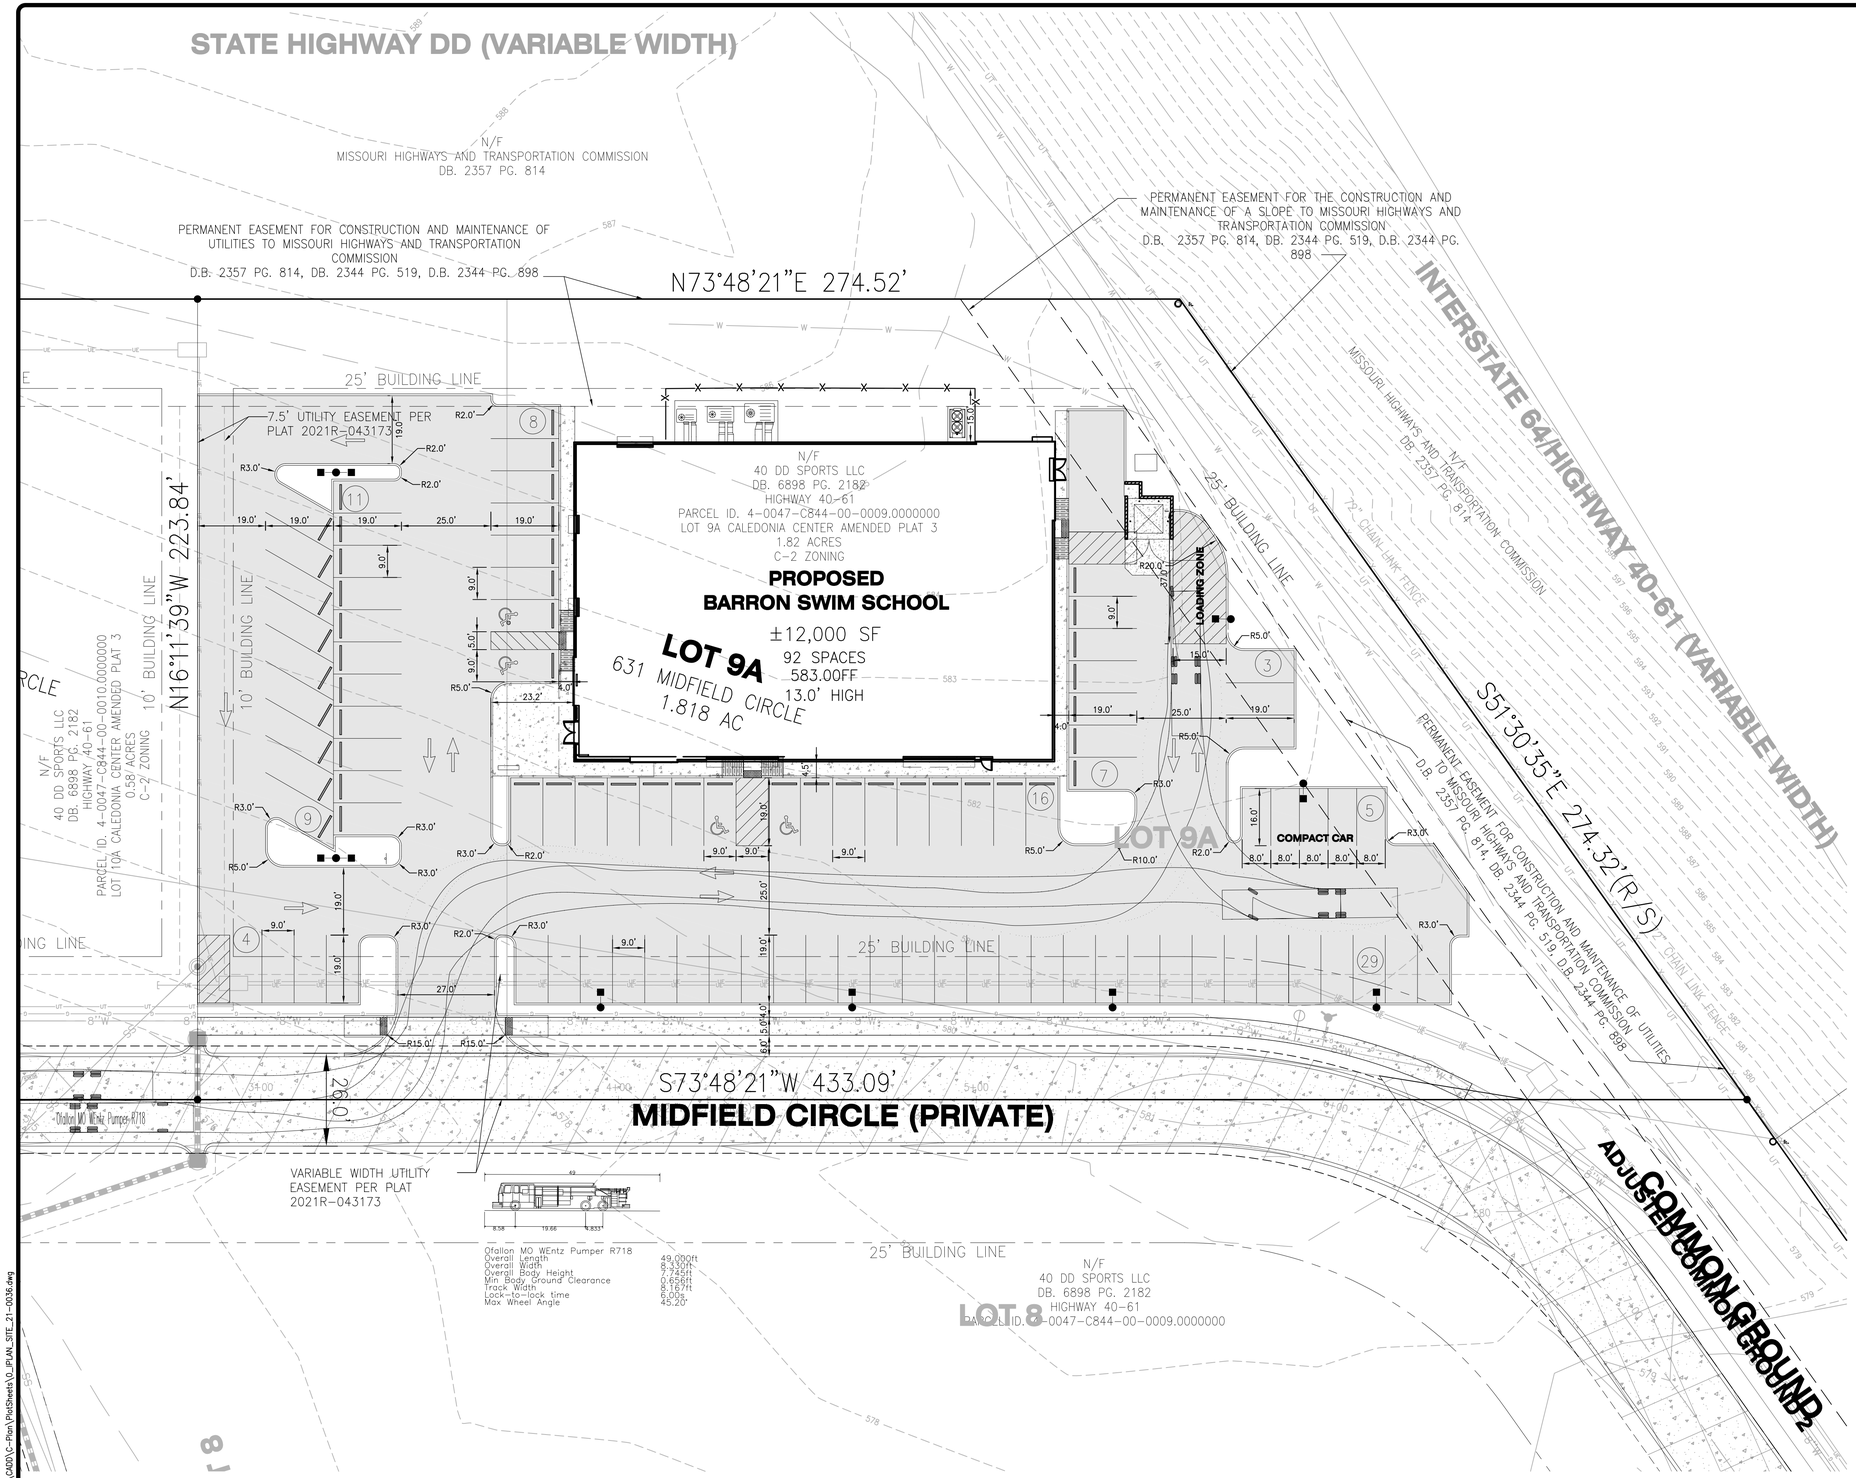

NO	DESCRIPTION	DATE

DEVELOPER/ OWNER:
BARRON SWIM SCHOOL
11158 LINDBERGH BUSINESS CT.
ST. LOUIS, MO 63123

THE PROFESSIONAL WHOSE SIGNATURE AND PERSONAL SEAL APPEAR HEREON ASSUMES RESPONSIBILITY ONLY FOR WHAT APPEARS ON THIS PAGE, AND DISCLAIMS RESPONSIBILITY FOR ANY MODIFICATIONS TO ALL OTHER DOCUMENTS, PLANS, SPECIFICATIONS, ESTIMATES, REPORTS, OR OTHER DOCUMENTS OR INSTRUMENTS NOT SEALED BY THE UNDERSIGNED PROFESSIONAL RELYING TO, OR INTENDED TO BE USED FOR, ANY PART OR PARTS OF THIS PROJECT TO WHICH THIS PAGE REFERS.

STATE OF MISSOURI — ALISON MARIE GAUCH — NUMBER PE-2010028531 — PROFESSIONAL ENGINEER

CIVIL ENGINEERS
CORPORATE
ENGINEERING
CERTIFICATE
#001165

ALISON MARIE GAUCH
CIVIL ENGINEER
PE NO. PE-2010028531
06/14/2021

BARRON SWIM SCHOOL
CALEDONIA CENTER, LOT 9A
O'FALLON, MO 63368

HORIZONTAL CONTROL PLAN

cole® + ST. CHARLES
1520 S. Fifth Street
Suite 307
St. Charles, MO 63303
636.978.7508 tel
www.colestl.com

CIVIL ENGINEERING / SURVEYING / PLANNING / LANDSCAPE ARCHITECTURE

Cole Architecture, Inc. is a Missouri corporation d.b.a. Cole Design Group, Inc. All rights reserved. Unauthorized reproduction is prohibited.

DESIGN/CALC BY	CAW
DRAWN BY	CAW
CHECKED BY	AMG
DRAWING SCALE	AS SHOWN
DATE	06/14/21
Job Number	21-0036-000A
Sheet Number	C4.1

USER: Alison Gauch TAB: C4.1 HORIZONTAL CONTROL
DATE: June 14, 2021 - 4:22:59 PM
DRAWING: S:\JOBS\Jobs2021\21-0036-000A\CADD\C-Plan\Plotsheets\0_PLAN_SITE_21-0036.dwg