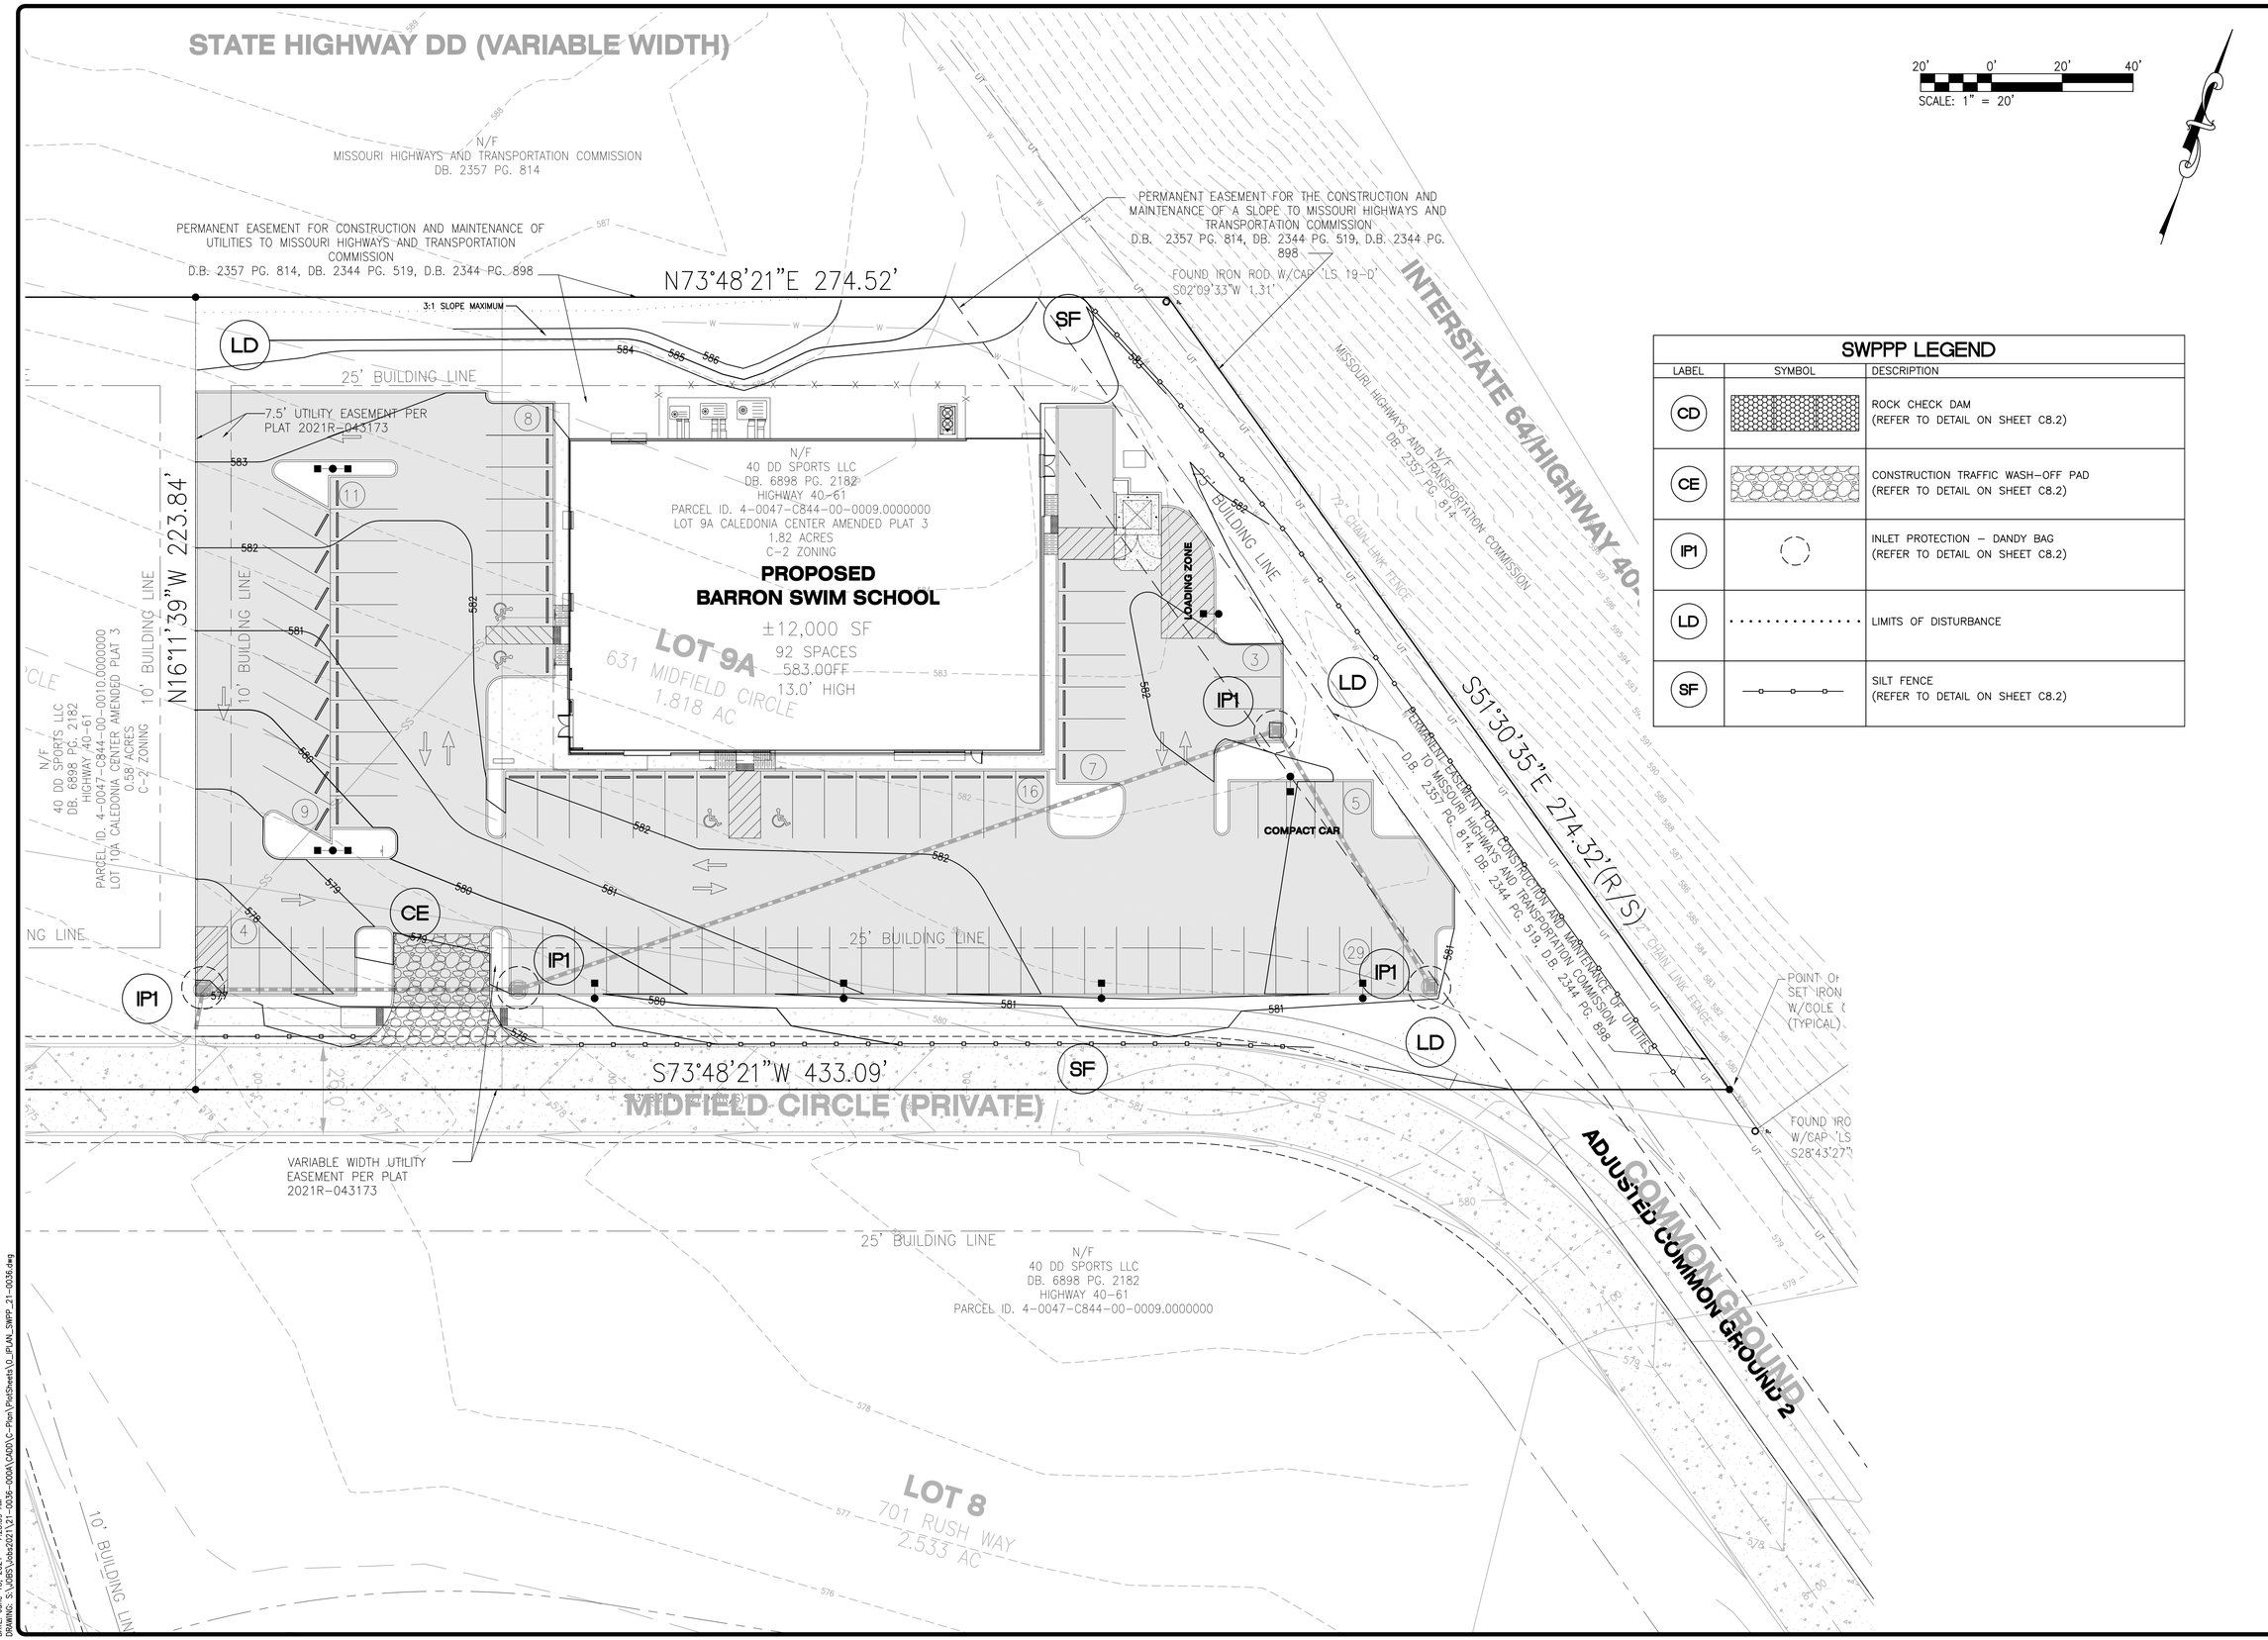

20' 0' 20' 40'
SCALE: 1" = 20'

SWPPP LEGEND

LABEL	SYMBOL	DESCRIPTION
CD		ROCK CHECK DAM (REFER TO DETAIL ON SHEET C8.2)
CE		CONSTRUCTION TRAFFIC WASH-OFF PAD (REFER TO DETAIL ON SHEET C8.2)
IP1		INLET PROTECTION – DANDY BAG (REFER TO DETAIL ON SHEET C8.2)
LD		LIMITS OF DISTURBANCE
SF		SILT FENCE (REFER TO DETAIL ON SHEET C8.2)

NO	REVISION DESCRIPTION	DATE

DEVELOPER/OWNER
BARRON SWIM SCHOOL
11158 LINDBERGH BUSINESS CT.
ST. LOUIS, MO 63123

THE PROFESSIONAL, WHOSE SIGNATURE AND PERSONAL SEAL APPEAR HEREON ASSUMES RESPONSIBILITY ONLY FOR WHAT APPEARS ON THIS PAGE, AND DISCLAIMS RESPONSIBILITY TO ANYONE FOR WHAT APPEARS ON ALL OTHER PAGES OF THE PLANS, SPECIFICATIONS, ESTIMATES, REPORTS, OR OTHER DOCUMENTS OR INSTRUMENTS NOT SEALED BY THE UNDERSIGNED PROFESSIONAL RELATING TO, OR INTENDED TO BE USED FOR, ANY PART OR PARTS OF THE PROJECT TO WHICH THIS PAGE REFERS.

STATE OF MISSOURI
ALISON MARIE GAUCH
NUMBER
PE-2010028831
PROFESSIONAL ENGINEER

CIVIL ENGINEERS
CORPORATE
ENGINEERING
CERTIFICATE
#001165

CIVIL ENGINEER
PE NUMBER: PE-2010028831
06/14/2021

BARRON SWIM SCHOOL

CALEDONIA CENTER, LOT 9A
O'FALLON, MO 63368

SWPPP

cole®
+ ST. CHARLES
1520 S. Fifth Street
Suite 307
St. Charles, MO 63303
636.978.7508 tel
www.colestl.com
CIVIL ENGINEERING / SURVEYING / PLANNING / LANDSCAPE ARCHITECTURE
Cole & Associates, Inc. is a Missouri Corporation d.b.a. Cole Design Group, Inc. in Kansas & Texas (Kansas registered as "Cole"

DESIGN/CALC BY	CAW
DRAWN BY	CAW
CHECKED BY	AMG
DRAWING SCALE	AS SHOWN
DATE	06/14/21
Job Number	21-0036-000A
Sheet Number	C7.0

USER: Alison Gauch TAB: C7.0_SWPP
DATE: June 15, 2021 – 7:25:39 AM
DRAWING: S:\JOBS\Jobs2021\21-0036-000A\CADD\C-Plan\PlanSheets\0_PLAN_SWPP_21-0036.dwg