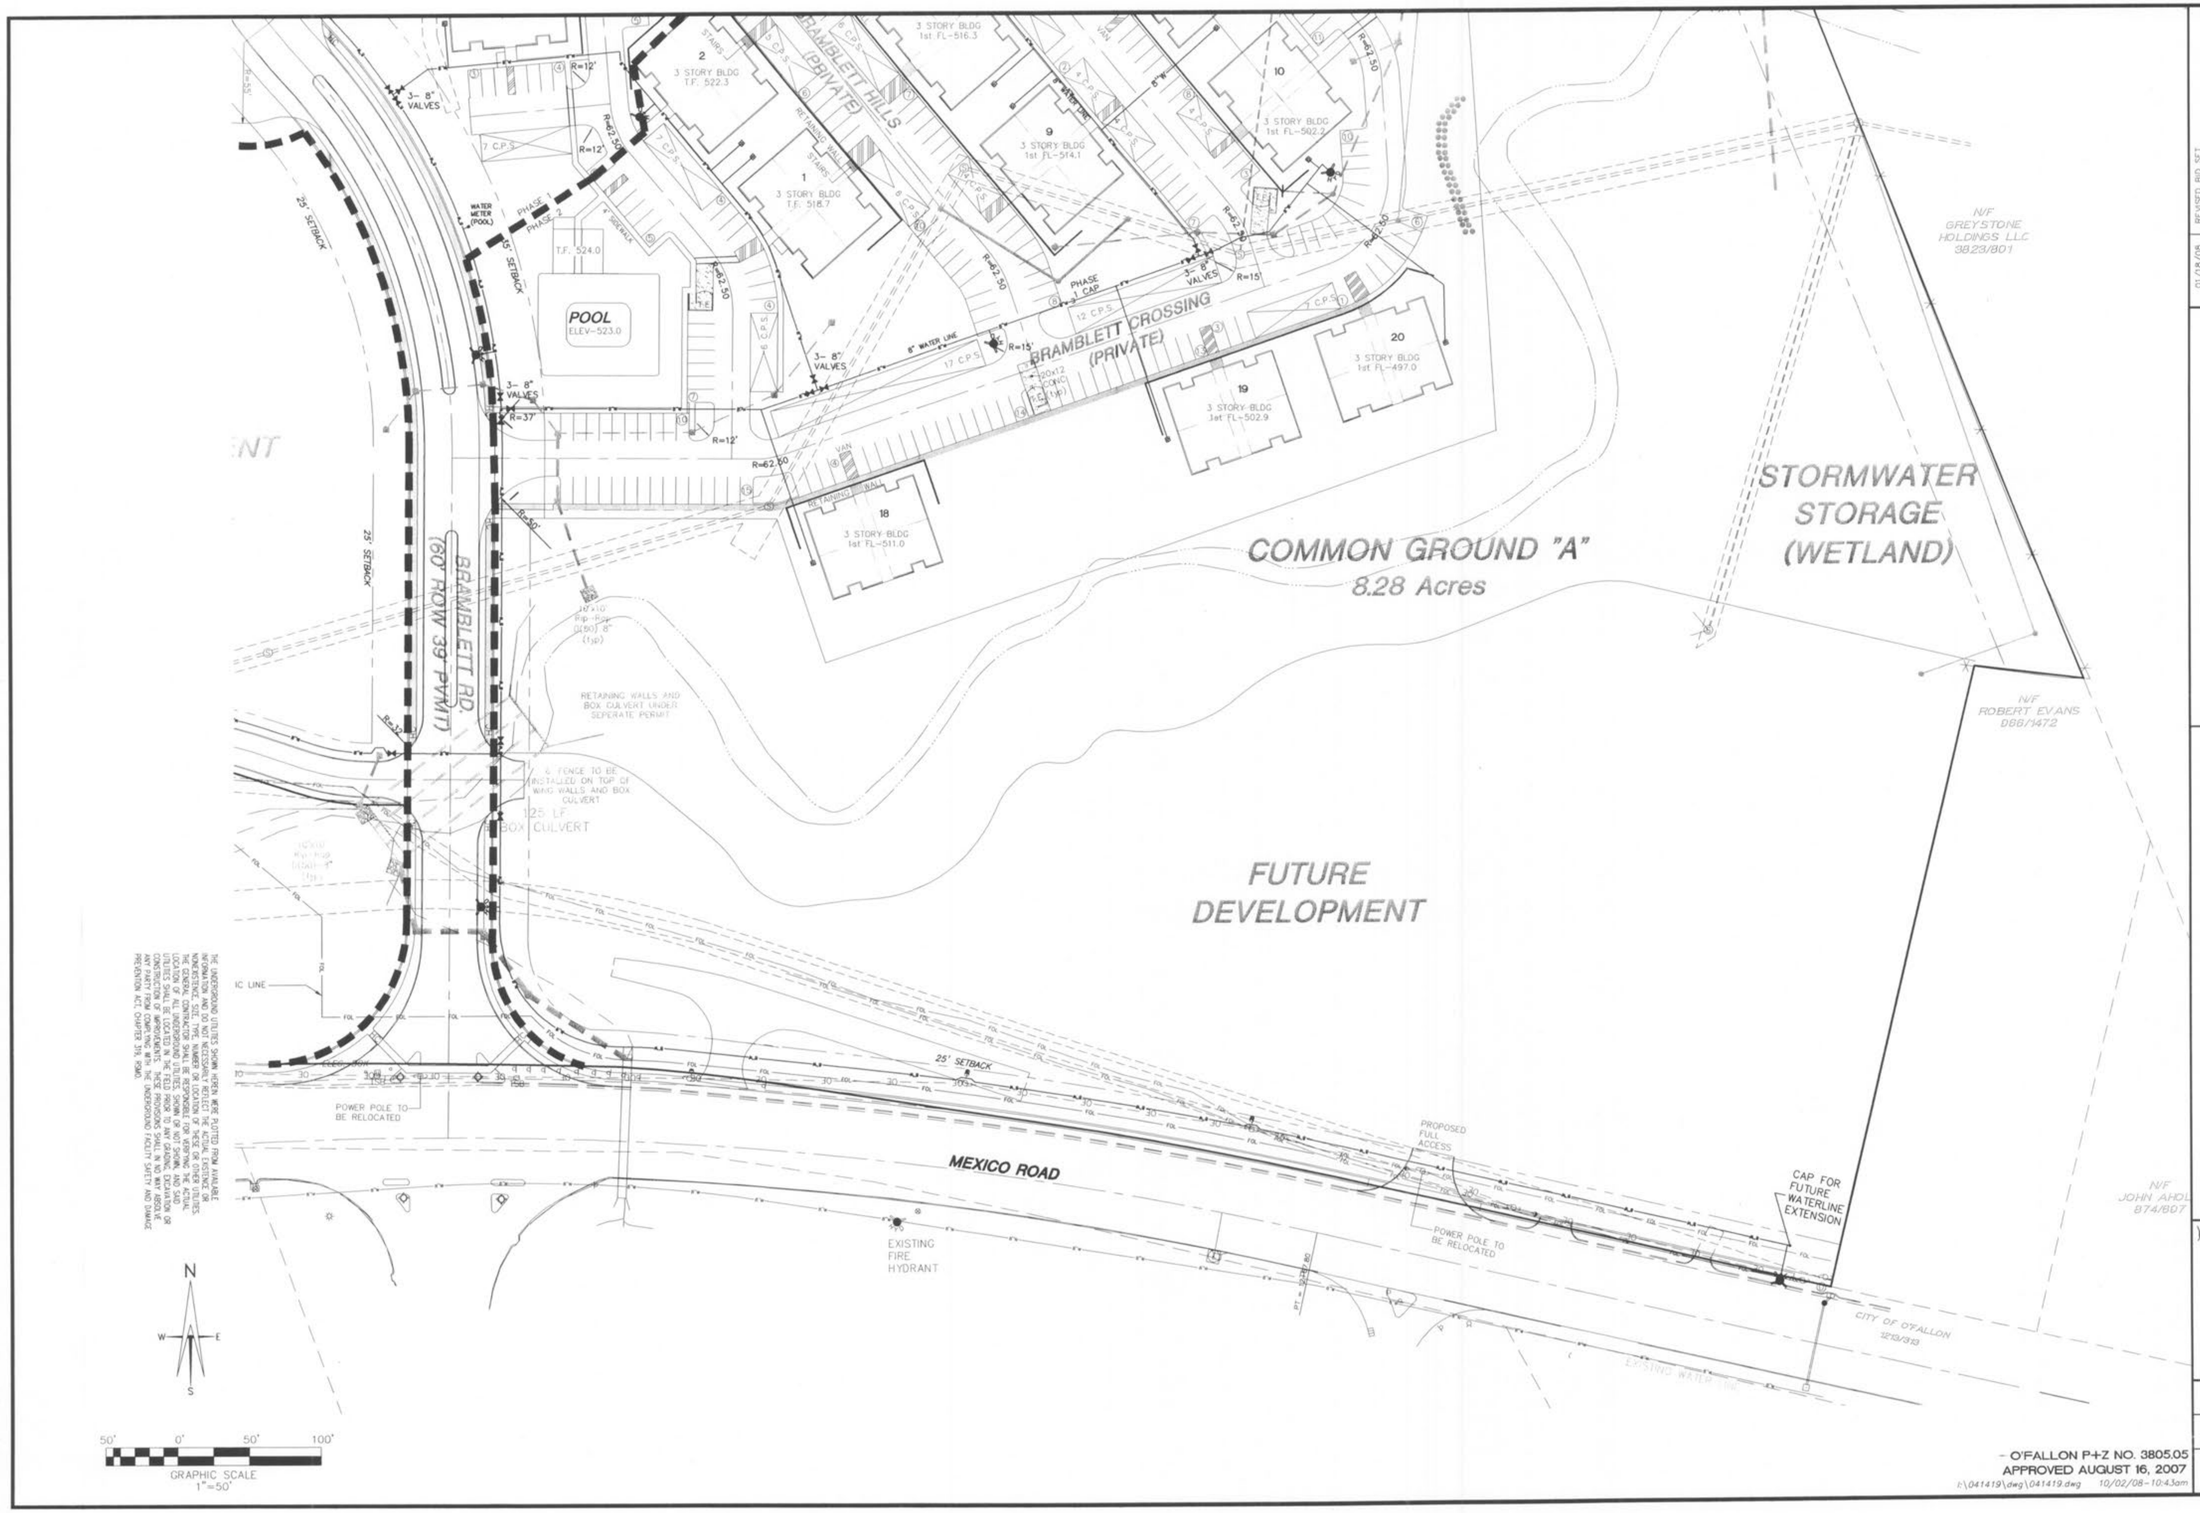

THE UNDERGROUND UTILITIES SHOWN HEREIN WERE PLOTTED FROM AVAILABLE INFORMATION AND DO NOT NECESSARILY REFLECT THE ACTUAL EXISTENCE OR NONEXISTENCE OF SUCH UTILITIES. THE GENERAL CONTRACTOR SHALL BE RESPONSIBLE FOR VERIFYING THE ACTUAL LOCATION OF ALL UNDERGROUND UTILITIES SHOWN OR NOT SHOWN AND SHALL TAKE SUCH PRECAUTIONARY MEASURES AS MAY BE NECESSARY TO PROTECT THE UTILITIES DURING CONSTRUCTION OF IMPROVEMENTS. THESE PROVISIONS SHALL IN NO WAY ABSOLVE ANY PARTY FROM COMPLYING WITH THE UNDERGROUND FACILITY SAFETY AND DAMAGE PREVENTION ACT, CHAPTER 319, RSMO.

- O'FALLON P+Z NO. 3805.05
APPROVED AUGUST 16, 2007

I:\041419\dwg\041419.dwg 10/02/08-10:43am

01/18/08	REVISED BID SET
02/18/08	REVISED PER CITY COMMENTS
09/25/08	REVISED PHASE PLAN
10/02/08	REVISED PHASE PLAN

BELLEAU CROSSING WATER PLAN

ST. CHARLES ENGINEERING & SURVEYING, INC.
801 S. FIFTH STREET, SUITE 202
ST. CHARLES, MO 63301
TEL: (636) 947-0607 FAX: (636) 947-2448

STATE OF MISSOURI
KARL ANTHONY SCHEUTRIE
NUMBER PE-2003015039
PROFESSIONAL ENGINEER

10-2-08

ORDER NO.
04-1419-01

DATE

C-20