BERKSHIRE DOWNS
STORM SEWER PROFILES

APRIL 1997

JOB # 96-221

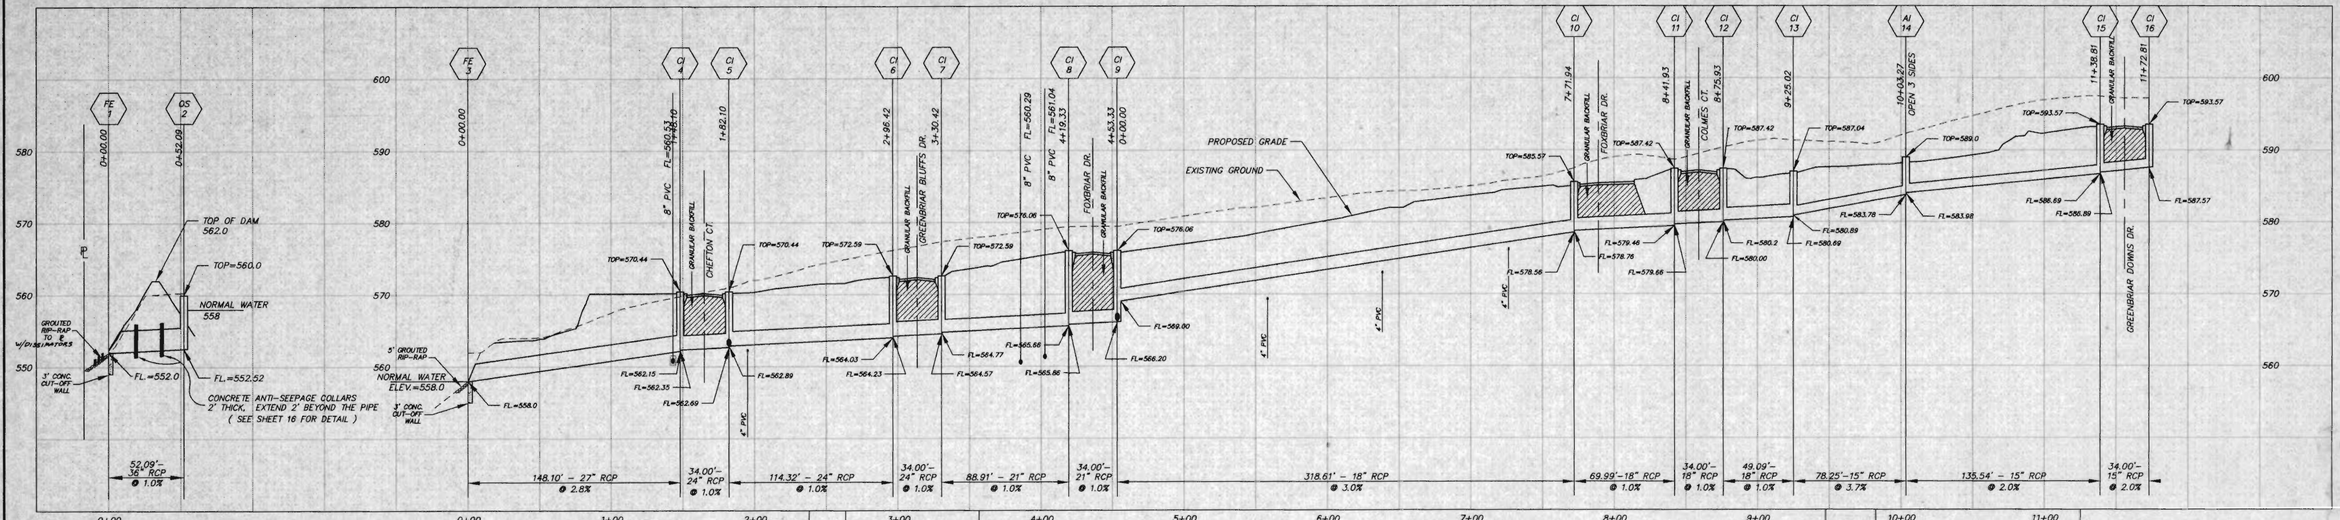

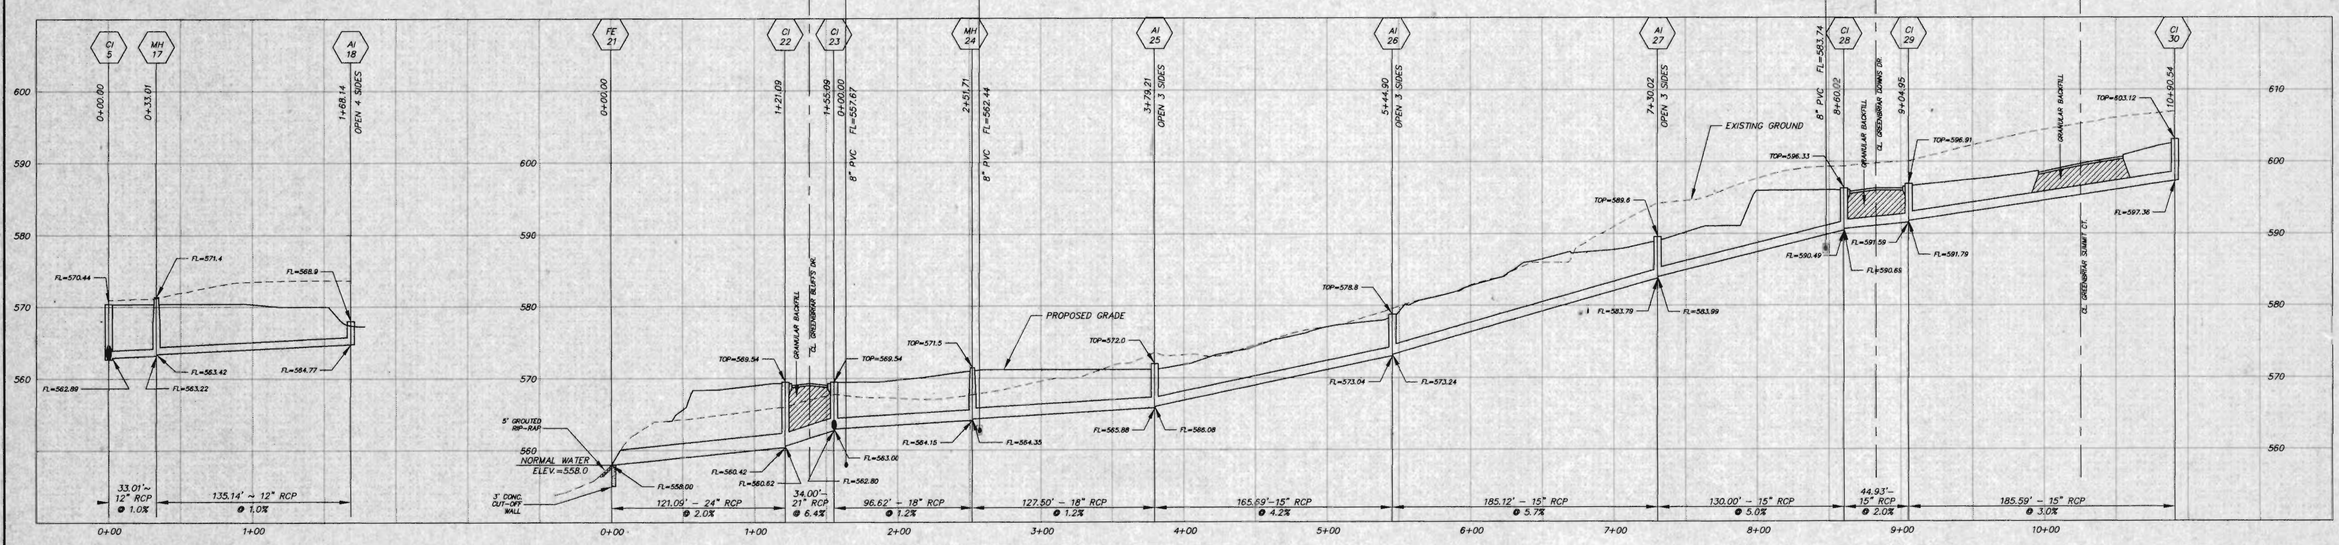

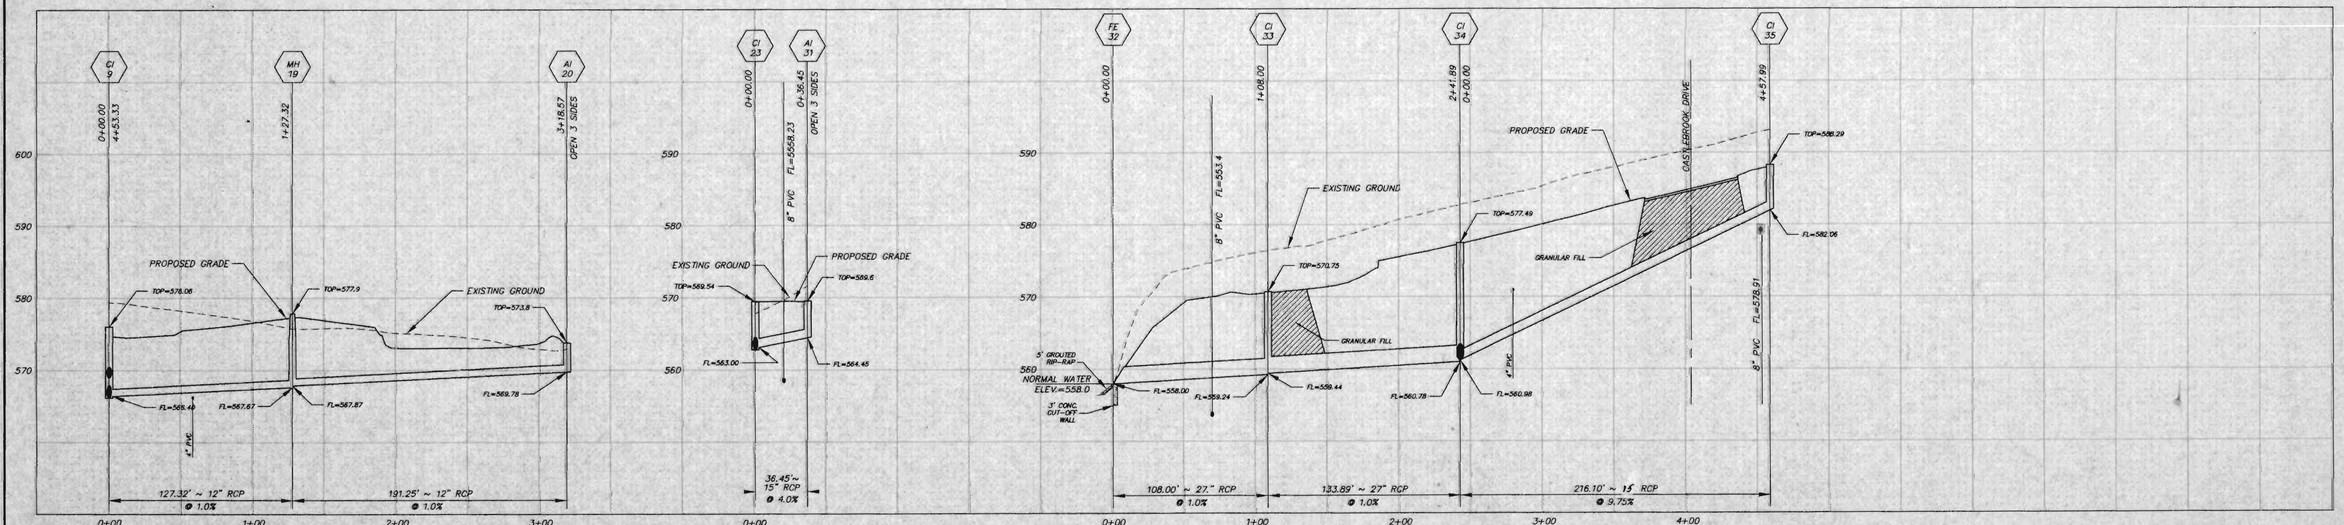

PLOTTED 5/28/97

98215AH