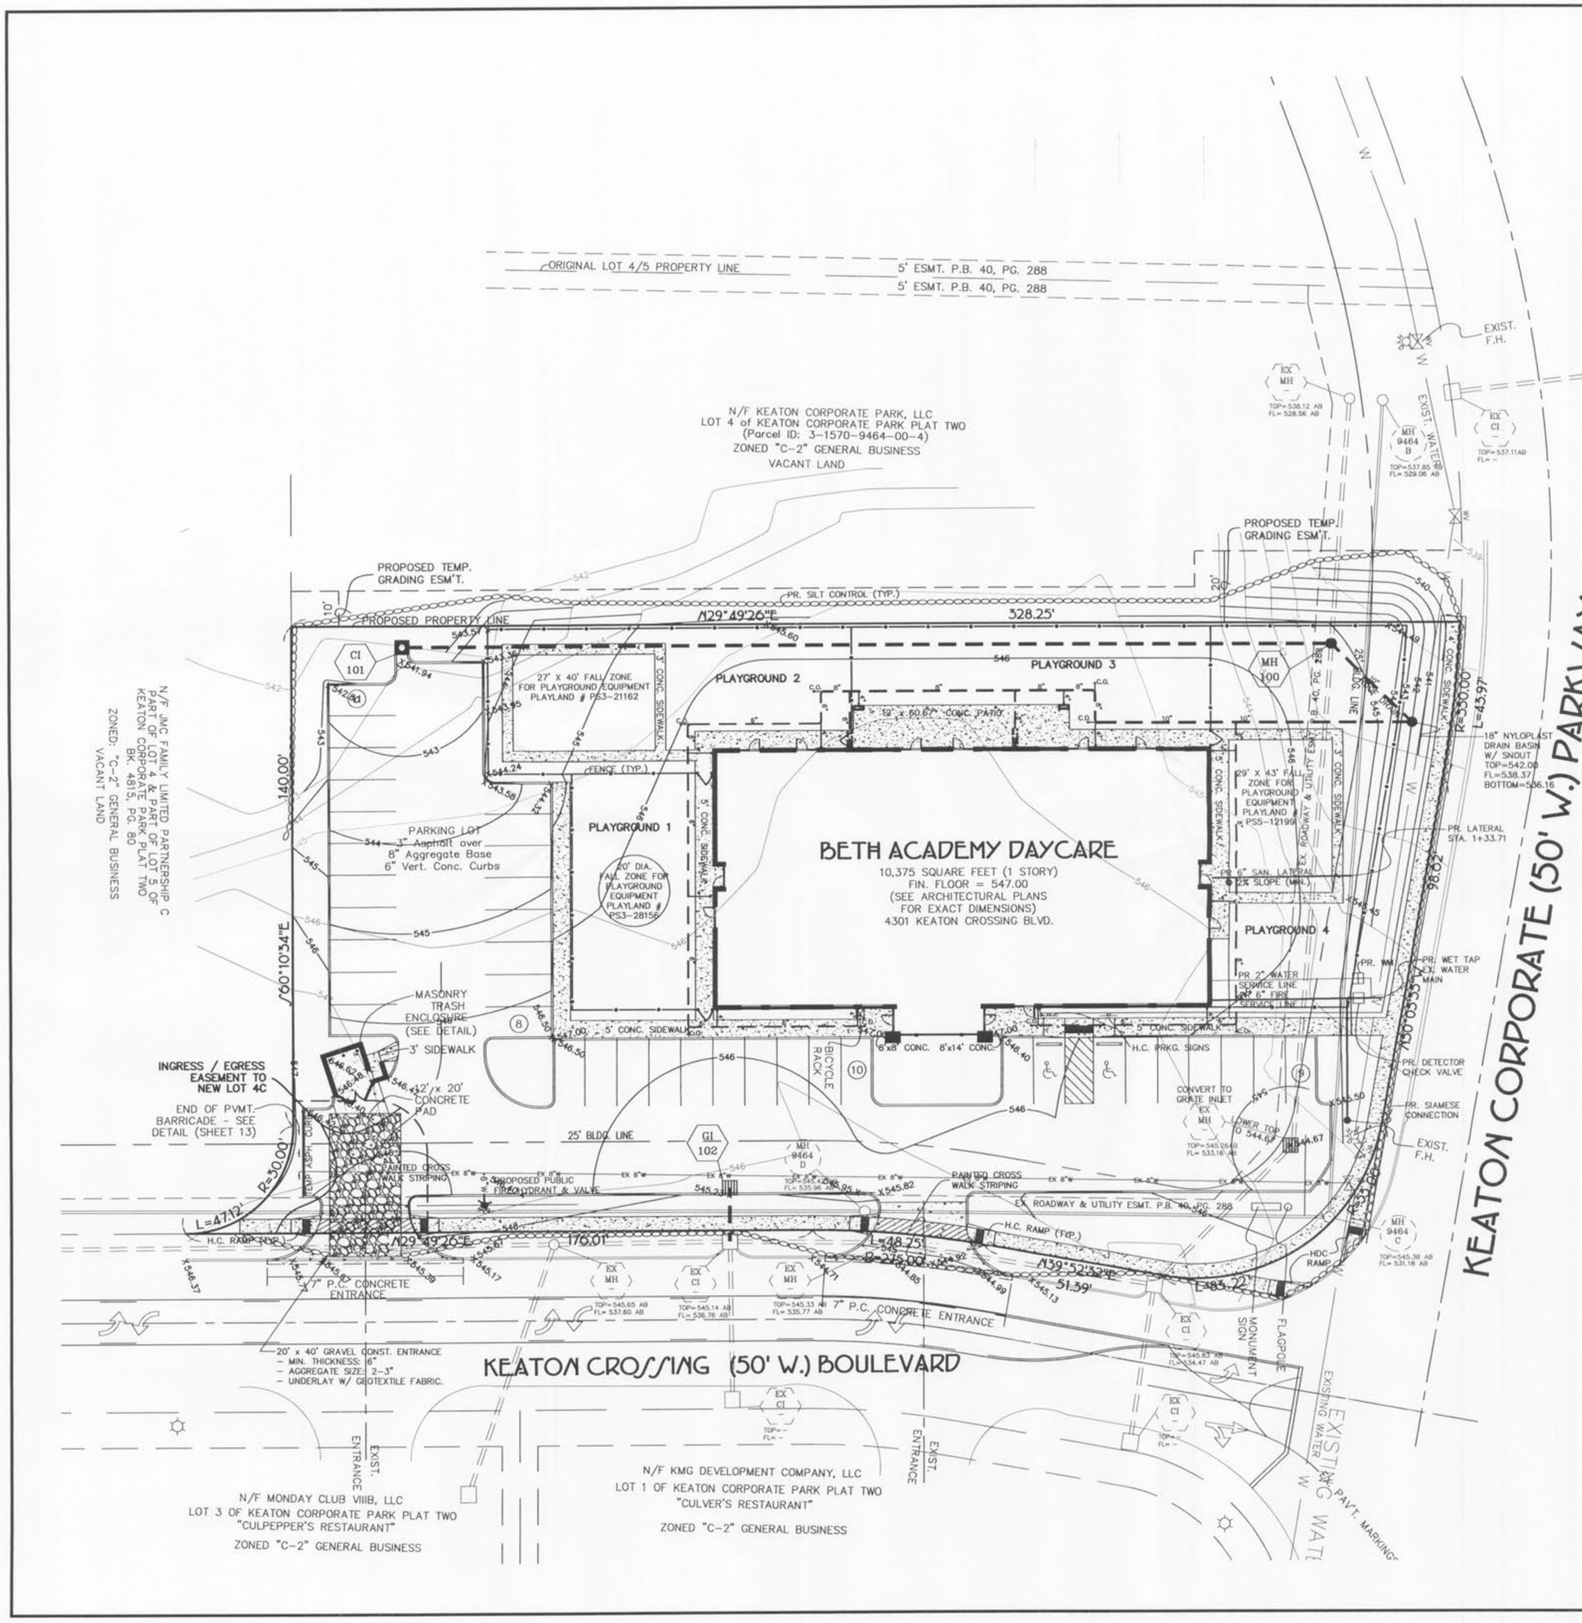

NOTE: ALL LOW PLACES WHETHER ON-SITE OR OFF-SITE ARE GRADED TO ALLOW DRAINAGE.

GRAPHIC SCALE

(IN FEET)
1 inch = 20 ft.

Call Before you DIG
TOLL FREE
1-800-344-7483
MISSOURI ONE-CALL SYSTEM INC

Underground facilities, structures and utilities have been plotted from available surveys, records and information, and therefore, do not necessarily reflect the actual existence, non-existence, size, type, number of, or location of these facilities, structures, and utilities. The Contractor shall be responsible for verifying the actual location of all underground facilities, structures, and utilities, either shown or not shown on these plans. The underground facilities, structures, and utilities shall be located in the field prior to any grading, excavation or construction of improvements. These provisions shall in no way absolve any party from complying with the Underground Facility Safety and Damage Prevention Act, Chapter 319, RSMO.

PROJECT TITLE:

BETH ACADEMY

GRADING PLAN

DATE:	BY:	REVISION:
7/30/10	2	DSSD COMMENTS
7/15/10	1	ENGINEERING DEPT. COMMENTS

MUSLER ENGINEERING COMPANY
CIVIL ENGINEERING - PLANNING - LAND SURVEYING
32 Portwest Court, St. Charles, Missouri 63303
Telephone: (636) 916-0444
Fax: (636) 916-3444
CERTIFICATE OF AUTHORITY: ENGINEERING: E-1235-D, LAND SURVEYING: LS-284-D

DATE:	DRAWN:	CHECKED:	PROJECT NO.:	SHEET NO.:
APRIL 2010	R.S.M./J.R.S.	R.S.M./J.R.S.	10-1178	

DISCLAIMER OF RESPONSIBILTY

I hereby specify that the documents intended to be authenticated by my seal are limited to this sheet, and I hereby disclaim any responsibility for all other Drawings, Specifications, Estimates, Reports or other documents or instruments relating to or intended to be used for any part or parts of the architectural or engineering project or survey.

STATE OF MISSOURI
JEFFREY R. SMITH
NUMBER
E-2001004672
PROFESSIONAL ENGINEER

8-4-10

JEFFREY R. SMITH, P.E.
MO. P.E. # E-2001004672

PREPARED FOR:
BETH HOLDINGS, LLC
MR. DAVID BETH
322 COUNTRY MEADOWS DRIVE
ST. CHARLES, MISSOURI 63303
TELEPHONE: 314-614-2207
FAX: 314-553-5078
E-mail: dbeth01@sbcglobal.net

P & Z No.
00-27.17.02 - 4/1/10
City No.