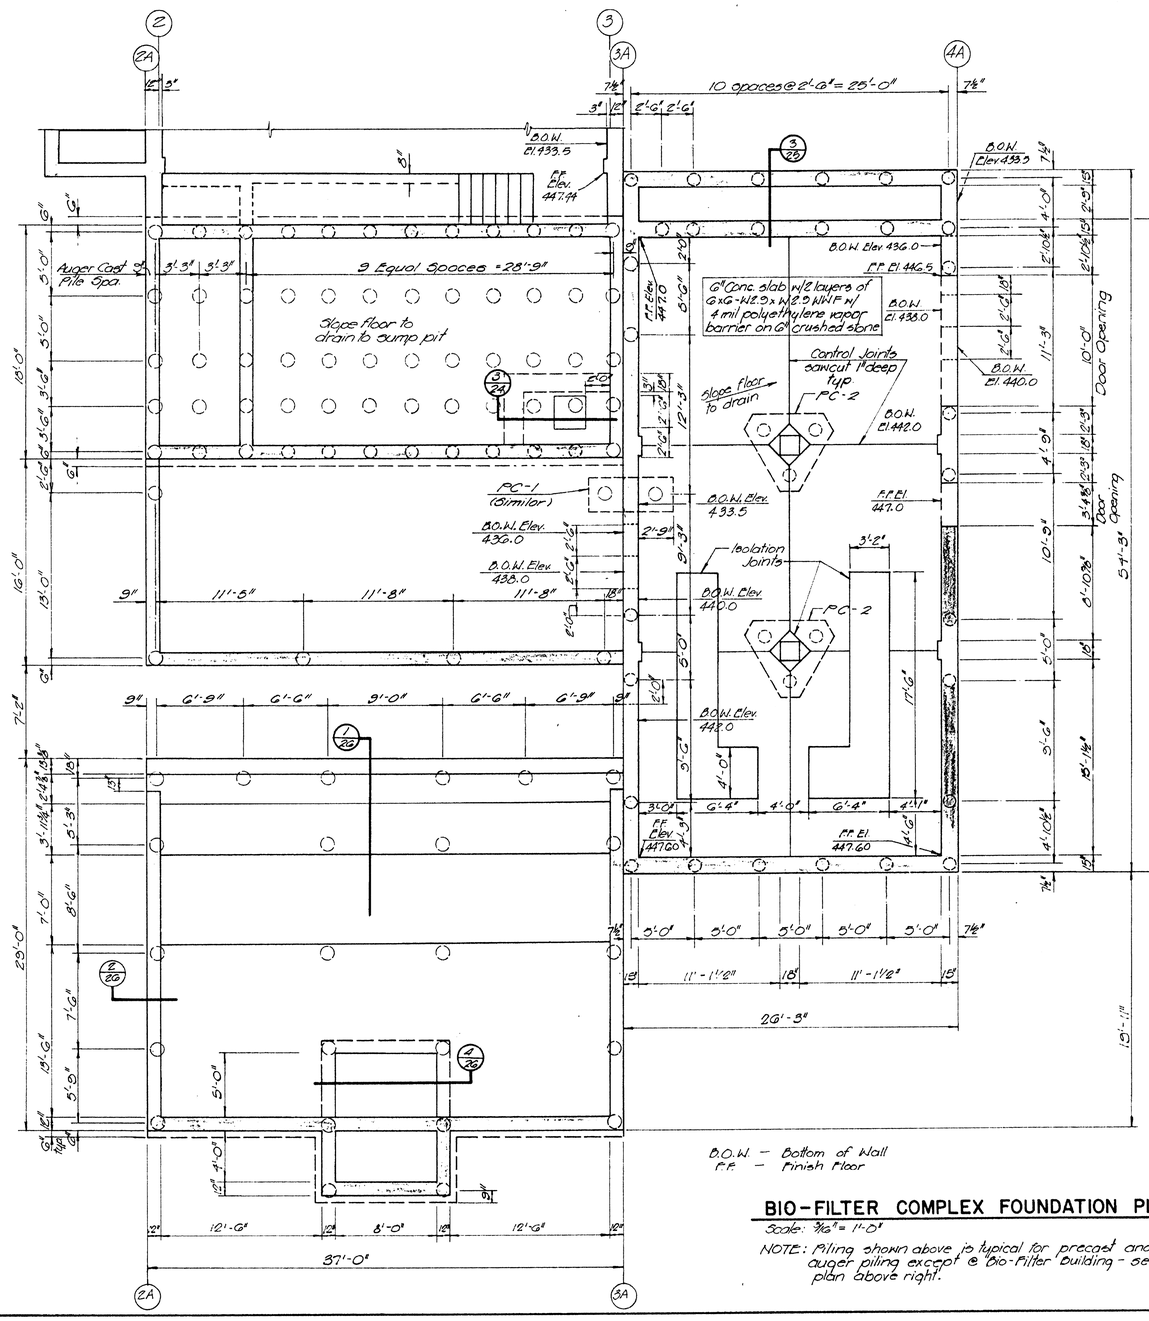

BIO-FILTER COMPLEX FOUNDATION PLAN

Scale: 3/16" = 1'-0"

NOTE: Piling shown above is typical for precast and auger piling except @ Bio-Filter Building - see plan above right.

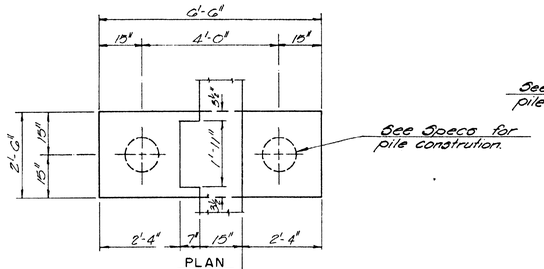

DETAIL PC-1 (1/24)

Scale: ½" = 1'-0"
(Re: sht 23)

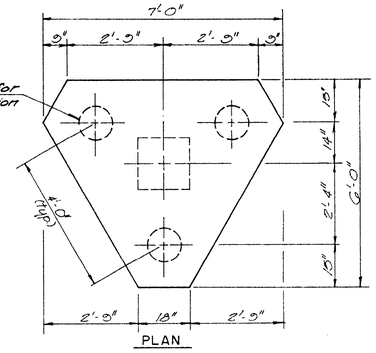

DETAIL PC-2 (2/24)

Scale: ½" = 1'-0"
(Re: sht 23)

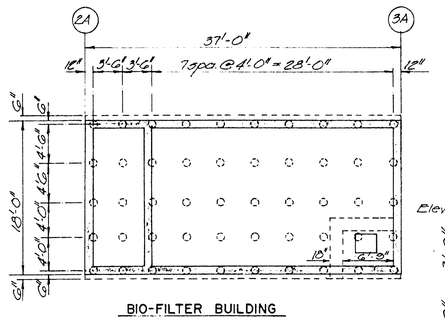

BIO-FILTER BUILDING ALTERNATE LOCATIONS FOR PRECAST PILES

NOTE: Reinf in the top portion of precast piling shall extend into foundations the same distance as indicated for auger piling (see note sheet 23).

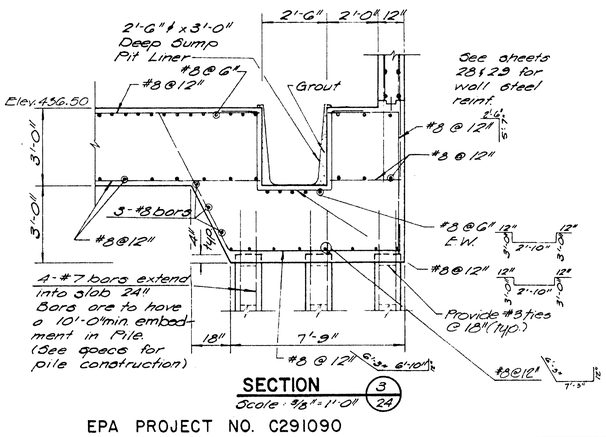

SECTION (3/24)

Scale: 3/8" = 1'-0"

EPA PROJECT NO. C291090

GBA
GEORGE BUTLER ASSOCIATES
CONSULTING ENGINEERS / ARCHITECTS
LANDSCAPE ARCHITECTS / PLANNERS

OFFICES:
SUITE 306 A FAIRWAY OFFICE CENTER
4210 JOHNSON DRIVE / SHAWNEE MISSION / KANSAS 66205
1100 CITY CENTER SQUARE
1100 MAIN / KANSAS CITY / MISSOURI 64105
SUITE 134 LAKESIDE PLAZA II
8700 CORPORATE DRIVE / KANSAS CITY / MISSOURI 64120

WASTEWATER TREATMENT PLANT EXPANSION

BIO-FILTER COMPLEX FOUNDATION PLAN — SOUTH

CITY OF O'FALLON, MISSOURI

JOB NO	79-2065
DATE	7/30/81
SCALE	As Noted
SHEET NO	24 OF 88

DESIGNED BY J.L.S. | DRAWN BY W.Y. | CHECKED BY M.L.S.