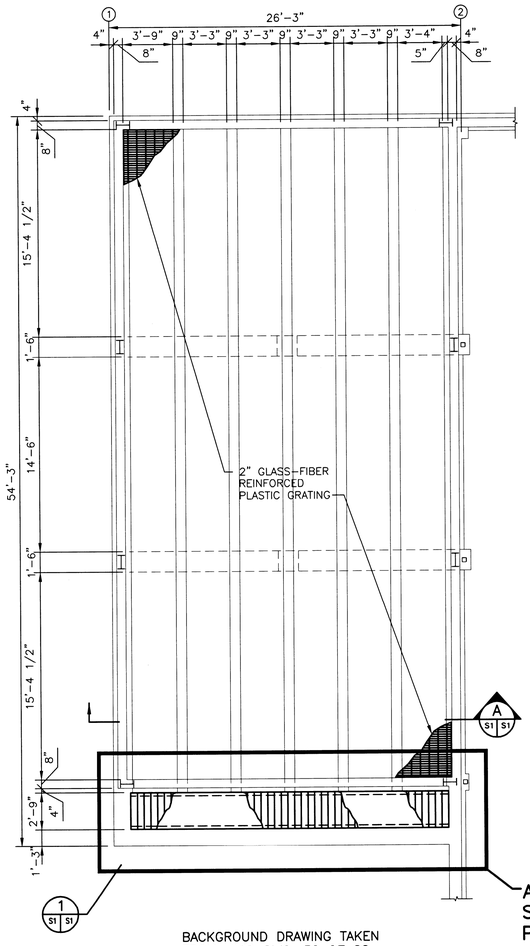

BACKGROUND DRAWING TAKEN FROM, GBD DWG. 32 OF 88

BIO-FILTER NO. 1 FLOOR PLAN

SCALE: 3/16"=1'-0"

NOTE:
1. BIO-FILTERS NO. 2 AND NO. 3 ARE SIMLIAR.

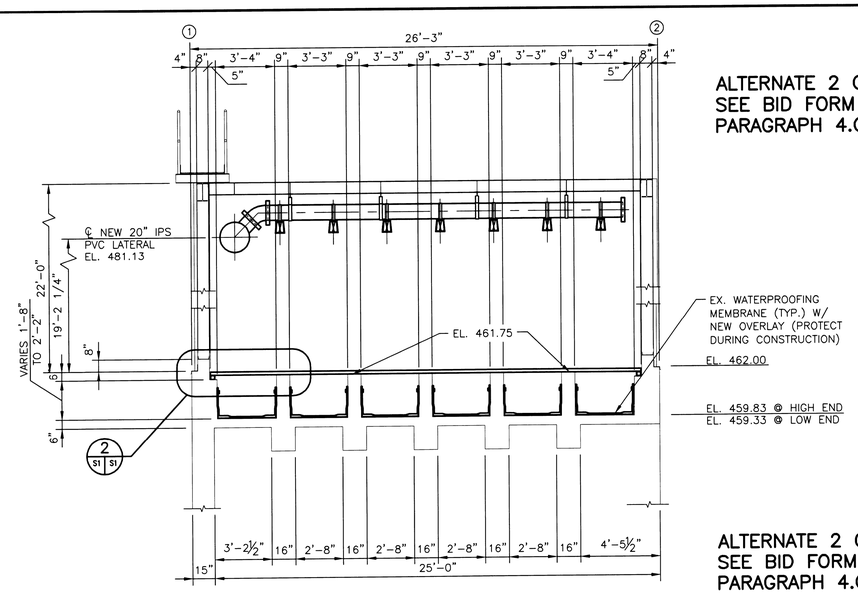

A SECTION

S1 S1 SCALE: 1/4"=1'-0"

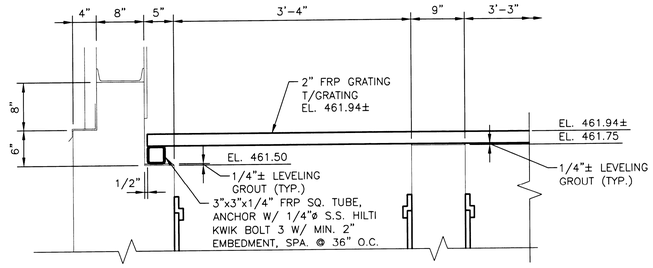

2 DETAIL

S1 S1 SCALE: 1/4"=1'-0"

ALTERNATE 2 ONLY, SEE BID FORM PARAGRAPH 4.C.

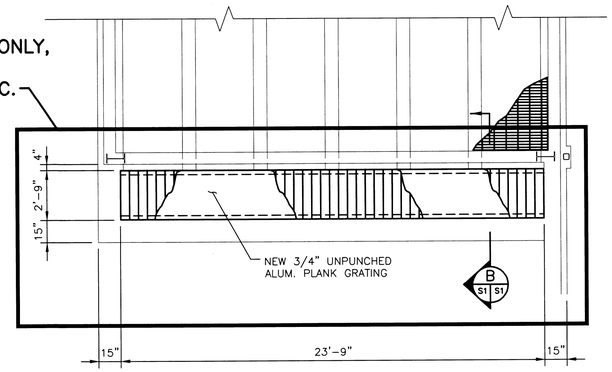

1 DETAIL

S1 S1 SCALE: 1/4"=1'-0"

ALTERNATE 2 ONLY, SEE BID FORM PARAGRAPH 4.C.

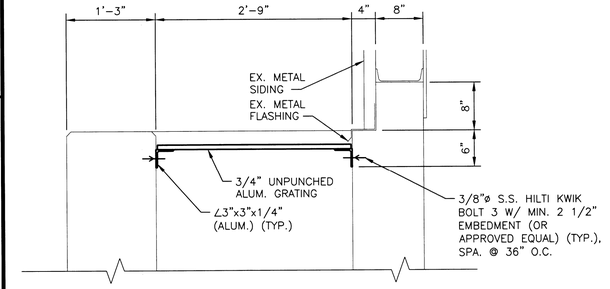

B SECTION

S1 S1 SCALE: 1"=1'-0"

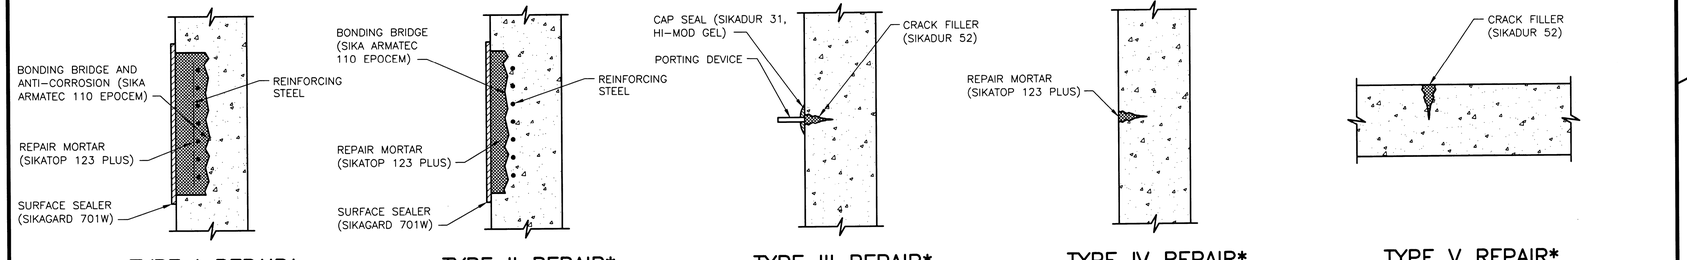

*NOTE:
1. TYPE OF REPAIR METHOD TO BE USED BY CONTRACTOR SHALL BE DETERMINED FOR EACH INSTANCE IN CONSULTATION WITH OWNER'S ON-SITE REPRESENTATIVE (ENGINEER).

CONCRETE REPAIR TYPES

SCALE: N.T.S.

UNIT PRICE WORK, SEE BID FORM PARAGRAPH 4.B.

NO.	DATE	REVISION
0	1/14/08	ISSUED FOR BID

THE PROFESSIONALS WHOSE SIGNATURES AND SEALS APPEAR HEREON ASSUME RESPONSIBILITY FOR THEIR RESPECTIVE ANALYSES, DESIGNS, DRAWINGS, AND CLAUSES APPEARING IN THESE AND OTHER DOCUMENTS. REUSE OF REVISIONS BY CONTRACTORS, OWNER OR OTHERS ARE AT THEIR SOLE RISK AND WITHOUT LIABILITY TO THE ENGINEER. ANY SUCH REUSE SHALL INDEMNIFY AND HOLD HARMLESS RESPONSIBLE

STATE OF MISSOURI REGISTERED PROFESSIONAL ENGINEER KENNETH L. BAUMEISTER LICENSE NUMBER E-17420

HORNER & SHIFRIN, INC. ENGINEERS

CITY OF O'FALLON, MISSOURI
BIOTOWER COMPLEX MEDIA REPLACEMENT
CONTRACT NO. 07-006

BIOTOWER MEDIA, MEDIA SUPPORT, AND CONCRETE REHABILITATION PLAN, SECTIONS AND DETAILS

DATE: 1/14/2008

DESIGNED: KLB
DRAWN: BDV
CHECKED: KLB

JOB NO. 07.083
REF. NO.

SHEET 6 OF 12

S1

DWG: N:\07083\Cad\S1\07083S01.dwg
PAGE SETUP NAME: ---
SAVE DATE: 1/14/2008 7:48:20 AM
CTB: Hs_fullsize.ctb
PLOT DATE: 1/14/2008 7:51:44 AM
OPERATOR: BVSHUTINE