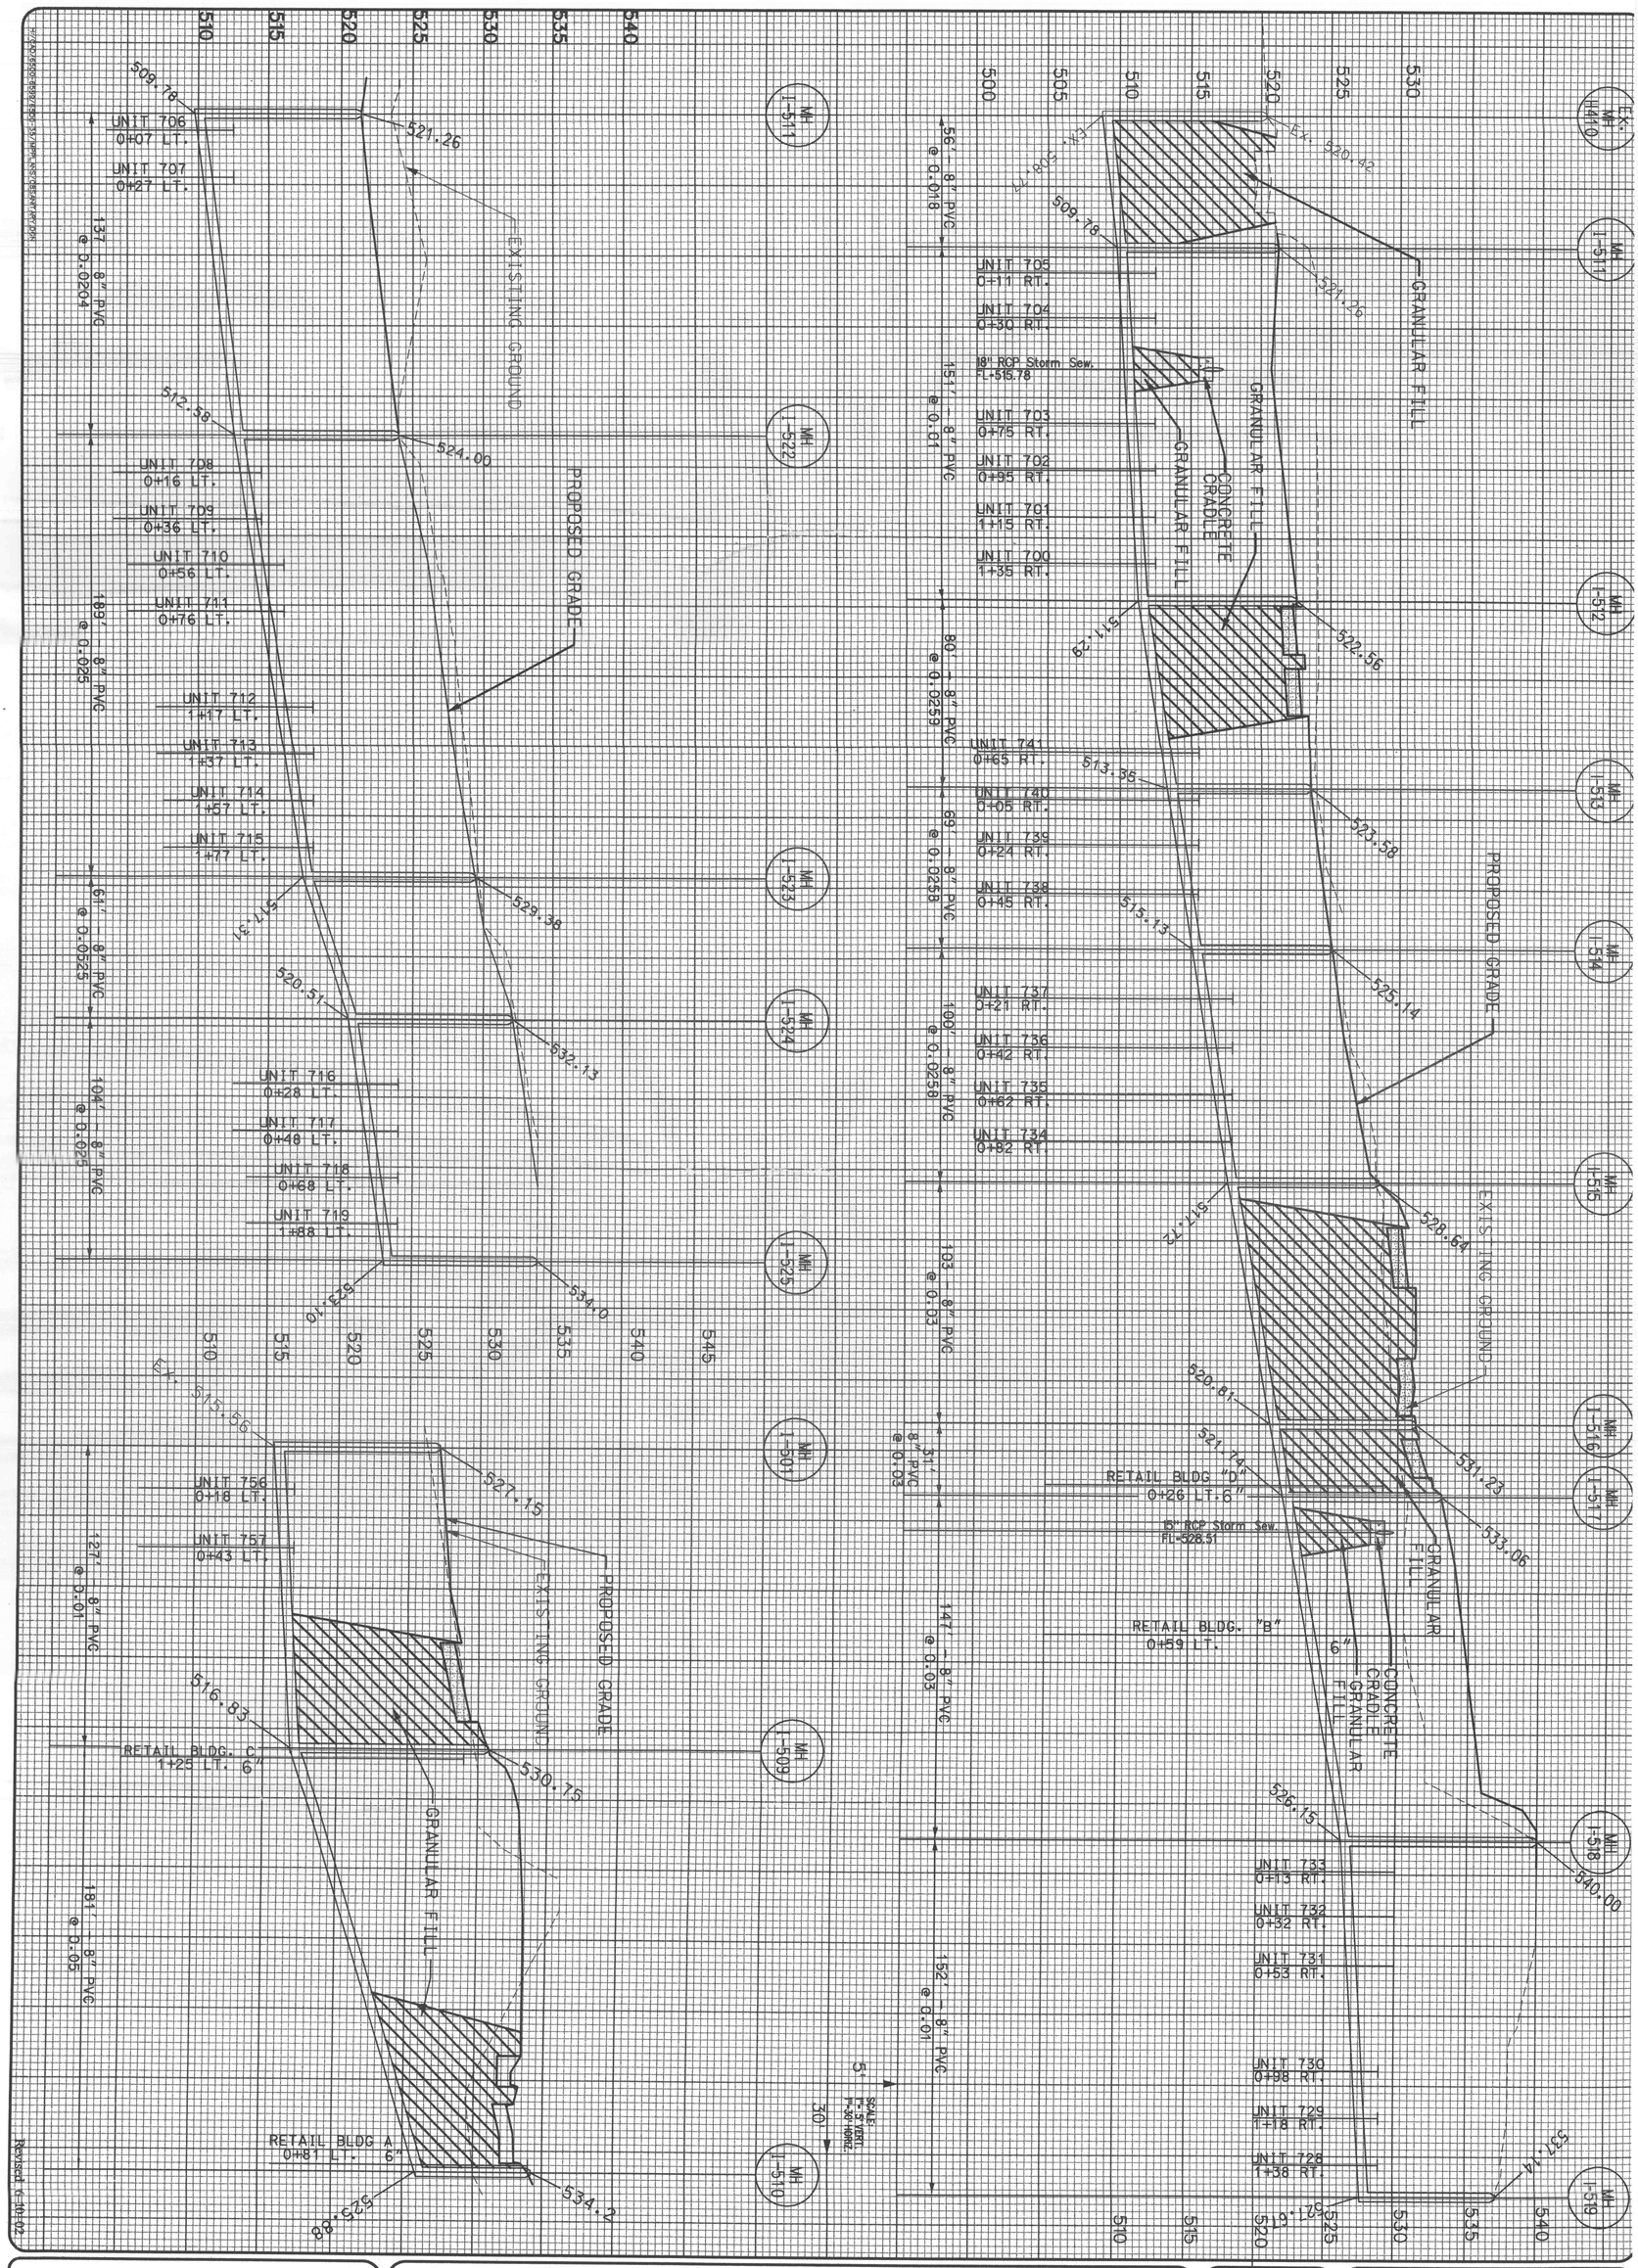

SANITARY SEWER PROFILE

Base Map No.	Design By: G.A.S.
P •	Drawn By: K.L.A.
6500-35	Checked By: T.J.M.

4-29-02

8

BOARDWALK COMMONS AT WINGHAVEN

STATE OF MISSOURI
TIMOTHY J. MUELLER
NUMBER E-24565
REGISTERED PROFESSIONAL ENGINEER

VOLZ

WINGHAVEN RESIDENTIAL L.L.C.
#1 MCBRIDE & SON CORPORATE CENTER DRIVE
ST. LOUIS, MISSOURI 63005
PHONE (636) 537-2000