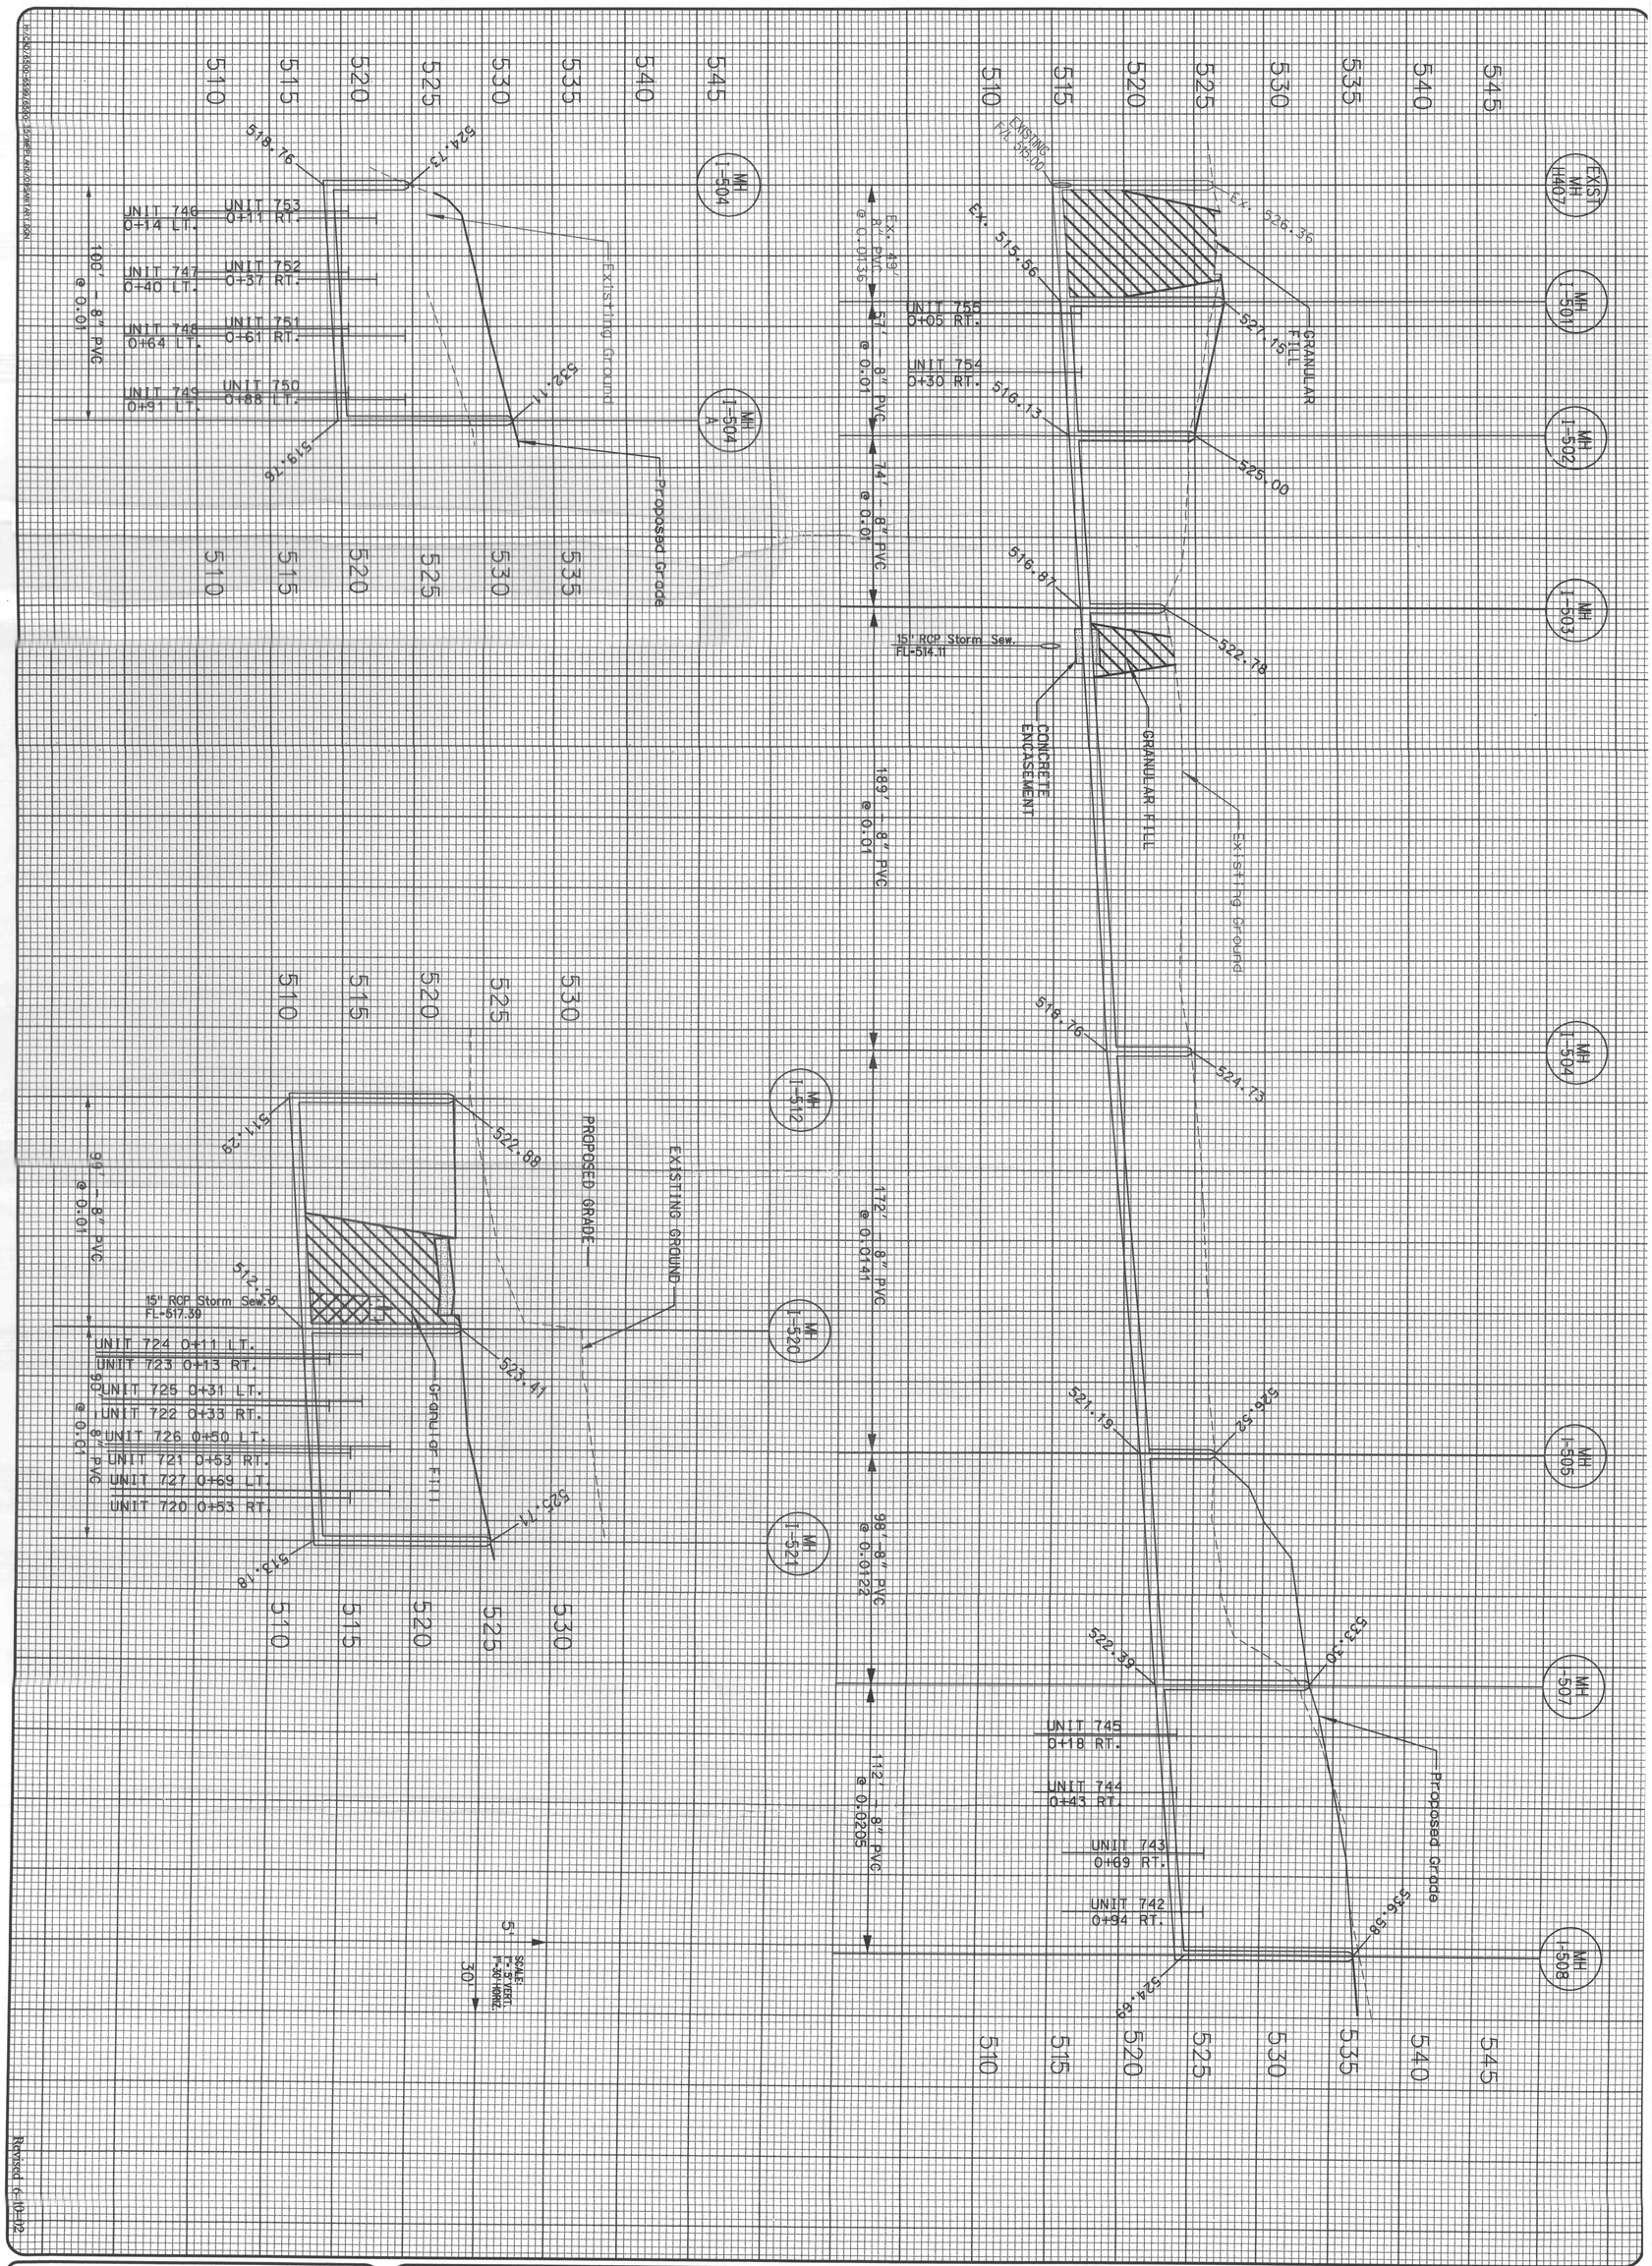


Revised 6-10-02

| SANITARY SEWER PROFILE | | |
|---|---|---|
| 4-29-02 | Base Map No. | Design By: G.A.S. |
| 9 | P • | Drawn By: K.L.A. |
| | 6500-35 | Checked By: T.J.M. |

# BOARDWALK COMMONS AT WINGHAVEN

STATE OF MISSOURI
TIMOTHY JOHN MEIER
NUMBER E-24665
REGISTERED PROFESSIONAL ENGINEER
6/11/02

VOLZ

WINGHAVEN RESIDENTIAL L.L.C.
#1 MCBRIDE & SON
CORPORATE CENTER DRIVE
ST. LOUIS, MISSOURI 63005
PHONE (636) 537-2000