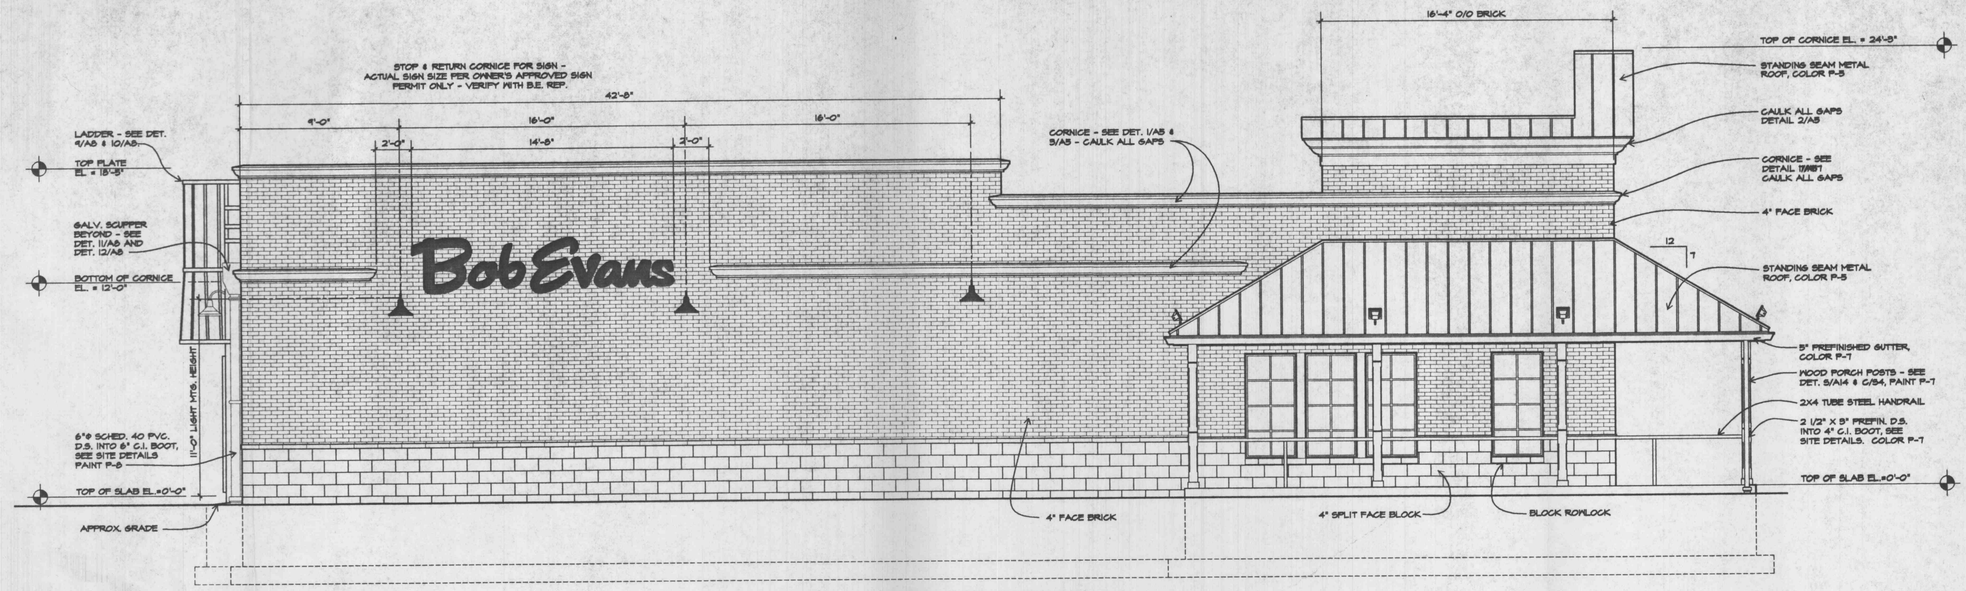

LEFT SIDE ELEVATION
SCALE: 1/4"=1'-0"

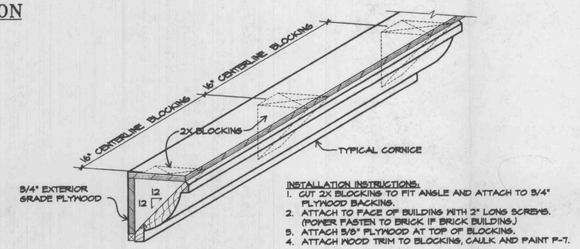

CORNICE INSTALLATION DETAIL
SCALE: 1 1/2" = 1'-0"

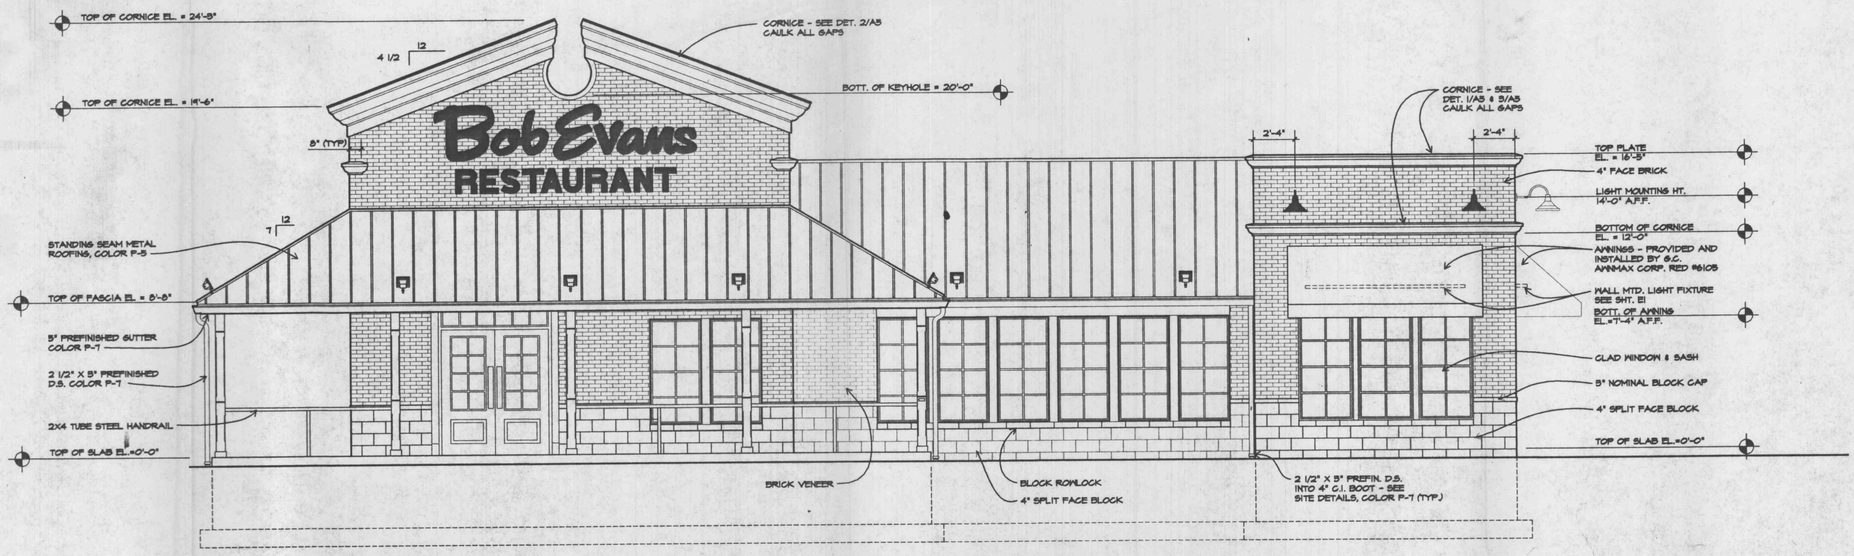

FRONT ELEVATION
SCALE: 1/4"=1'-0"

1	12 JUNE 1998	UPDATED
2	20 JULY 1998	UPDATED
3	29 OCT 1998	MOVE RLM LIGHTS
4	24 NOV. 1998	ENCLOSE P/C
5		
6		
7		
8		
9		
10		
11		
12		

PLOT SCALE: 48"
rdolle A04-129.DWG
JANUARY-13-1999-10:18

REVISIONS
1 2 3 4 5

PRELIMINARY SITE SUBMITTAL
18 DEC 1998
FINAL SITE SUBMITTAL
HEALTH DEPARTMENT SUBMITTAL
13 JAN 1999
BLDG. DEPARTMENT SUBMITTAL
22 JAN 1999
BID DOCUMENTS/CONSTRUCTION
15 FEB 1999
199-8119

Prepared By:
ms consultants, inc.
engineers, architects, planners
6500 Busch Boulevard, Suite 233, Columbus, Ohio 43229
(614) 848-6726 FAX: (614) 848-6311

Bob Evans
RESTAURANT
OLD US 40 AND MO. ROUTE K
O'FALLON, MO

EXTERIOR ELEVATIONS

SCALE: 1/4" = 1'-0"

MS PROJECT NUMBER:
12202.312

A-4