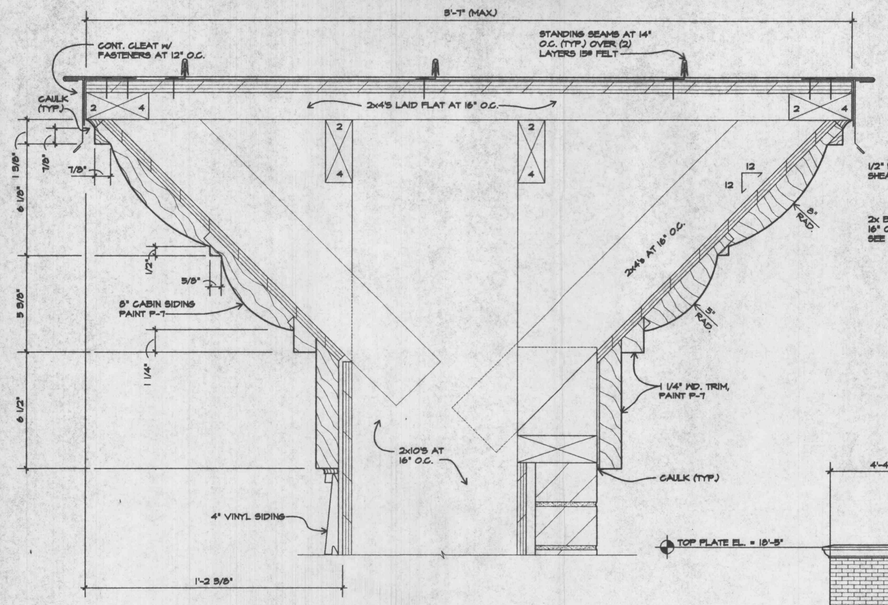

2 / A5 CORNICE DETAIL
SCALE: 3"=1'-0"

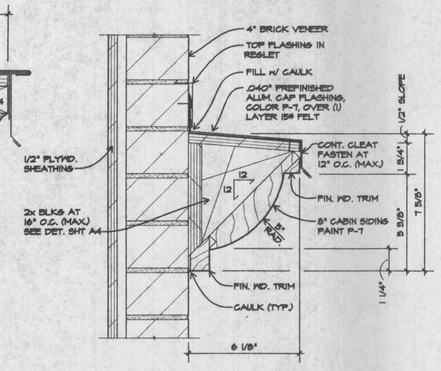

1 / A5 CORNICE DETAIL
SCALE: 3"=1'-0"

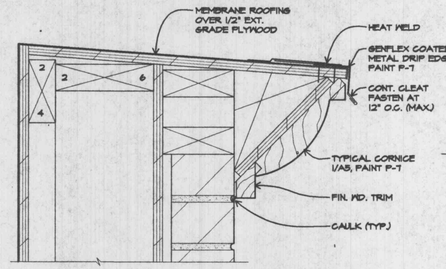

3 / A5 CORNICE FLASHING DETAIL
SCALE: 3"=1'-0"

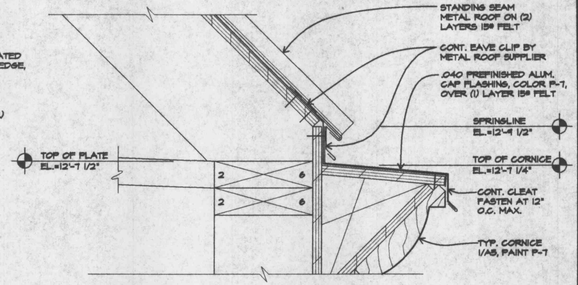

4 / A5 CORNICE FLASHING DETAIL
SCALE: 3" = 1'-0"

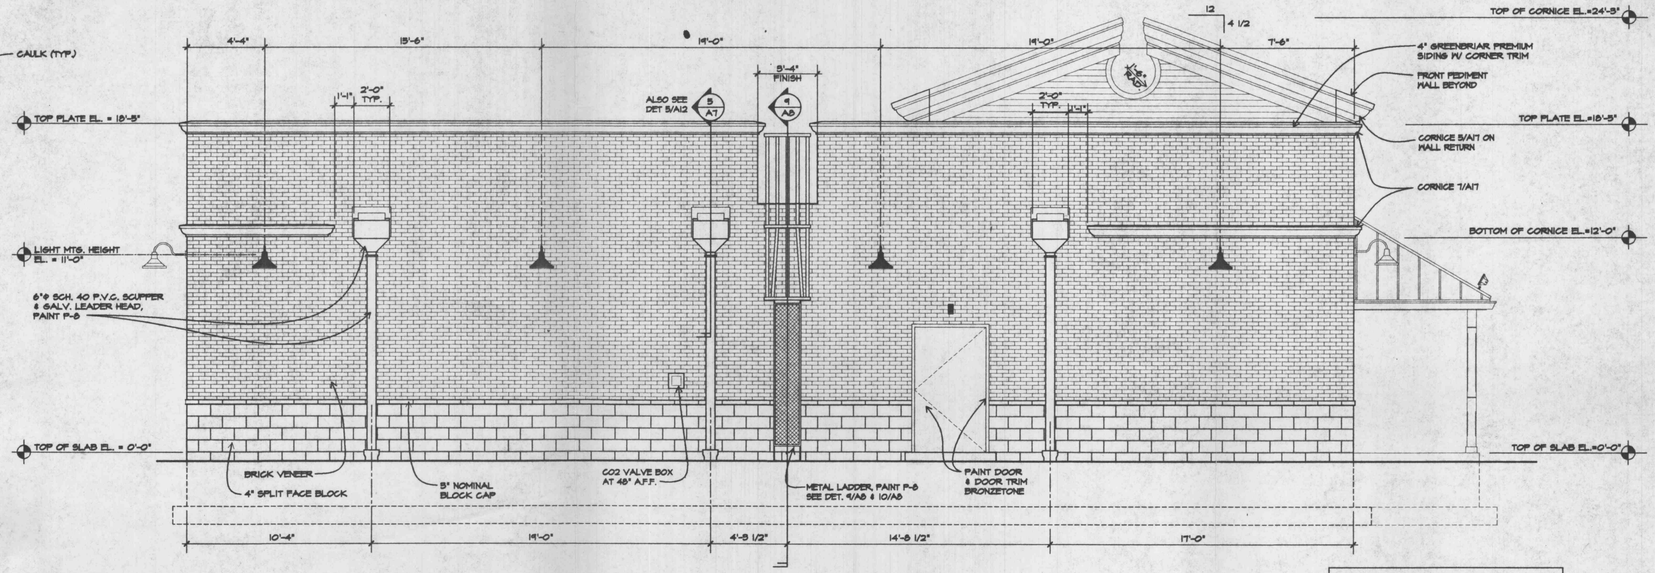

REAR ELEVATION
SCALE: 1/4"=1'-0"

NOTE: NO STEP AT DOORS! SLOPE WALK AWAY FROM BUILDING. SEE SITE PLANS FOR GRADES AROUND BUILDING AND SIDEWALK LOCATIONS.

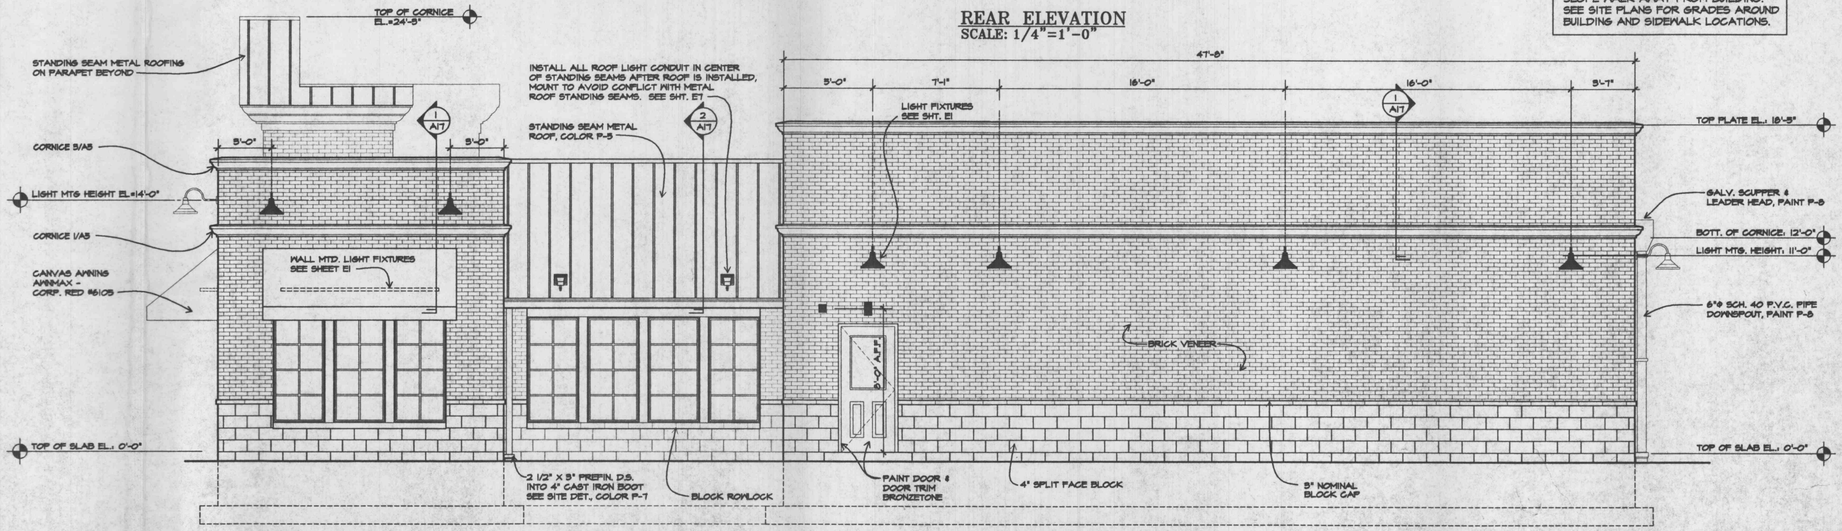

RIGHT SIDE ELEVATION
SCALE: 1/4"=1'-0"

REVISIONS	1	2	3	4	5
PRELIMINARY SITE SUBMITTAL 18 DEC 1998					
FINAL SITE SUBMITTAL					
HEALTH DEPARTMENT SUBMITTAL 13 JAN 1999					
BLDG. DEPARTMENT SUBMITTAL 22 JAN 1999					
BID DOCUMENTS/CONSTRUCTION 15 FEB 1999					

Prepared By
ms consultants, inc.
engineers, architects, planners
6500 Busch Boulevard, Suite 293, Columbia, Ohio 43223
(614) 846-5726 FAX: (614) 846-5811

Bob Evans RESTAURANT
OLD US 40 AND MO. ROUTE K
O'FALLON, MO

EXTERIOR ELEVATIONS

SCALE: 1/4" = 1'-0"

MS PROJECT NUMBER 12202.312

A-5

1	23. JUNE 1999	UPDATED
2	20. JULY 1999	UPDATED
3	25 NOV. 1998	ENCLOSE P/C

PLOT SCALE: .48"
PLOT DATE: FEBRUARY--11--1999--12:36
C:\MSD\...\A5.DWG/DWG