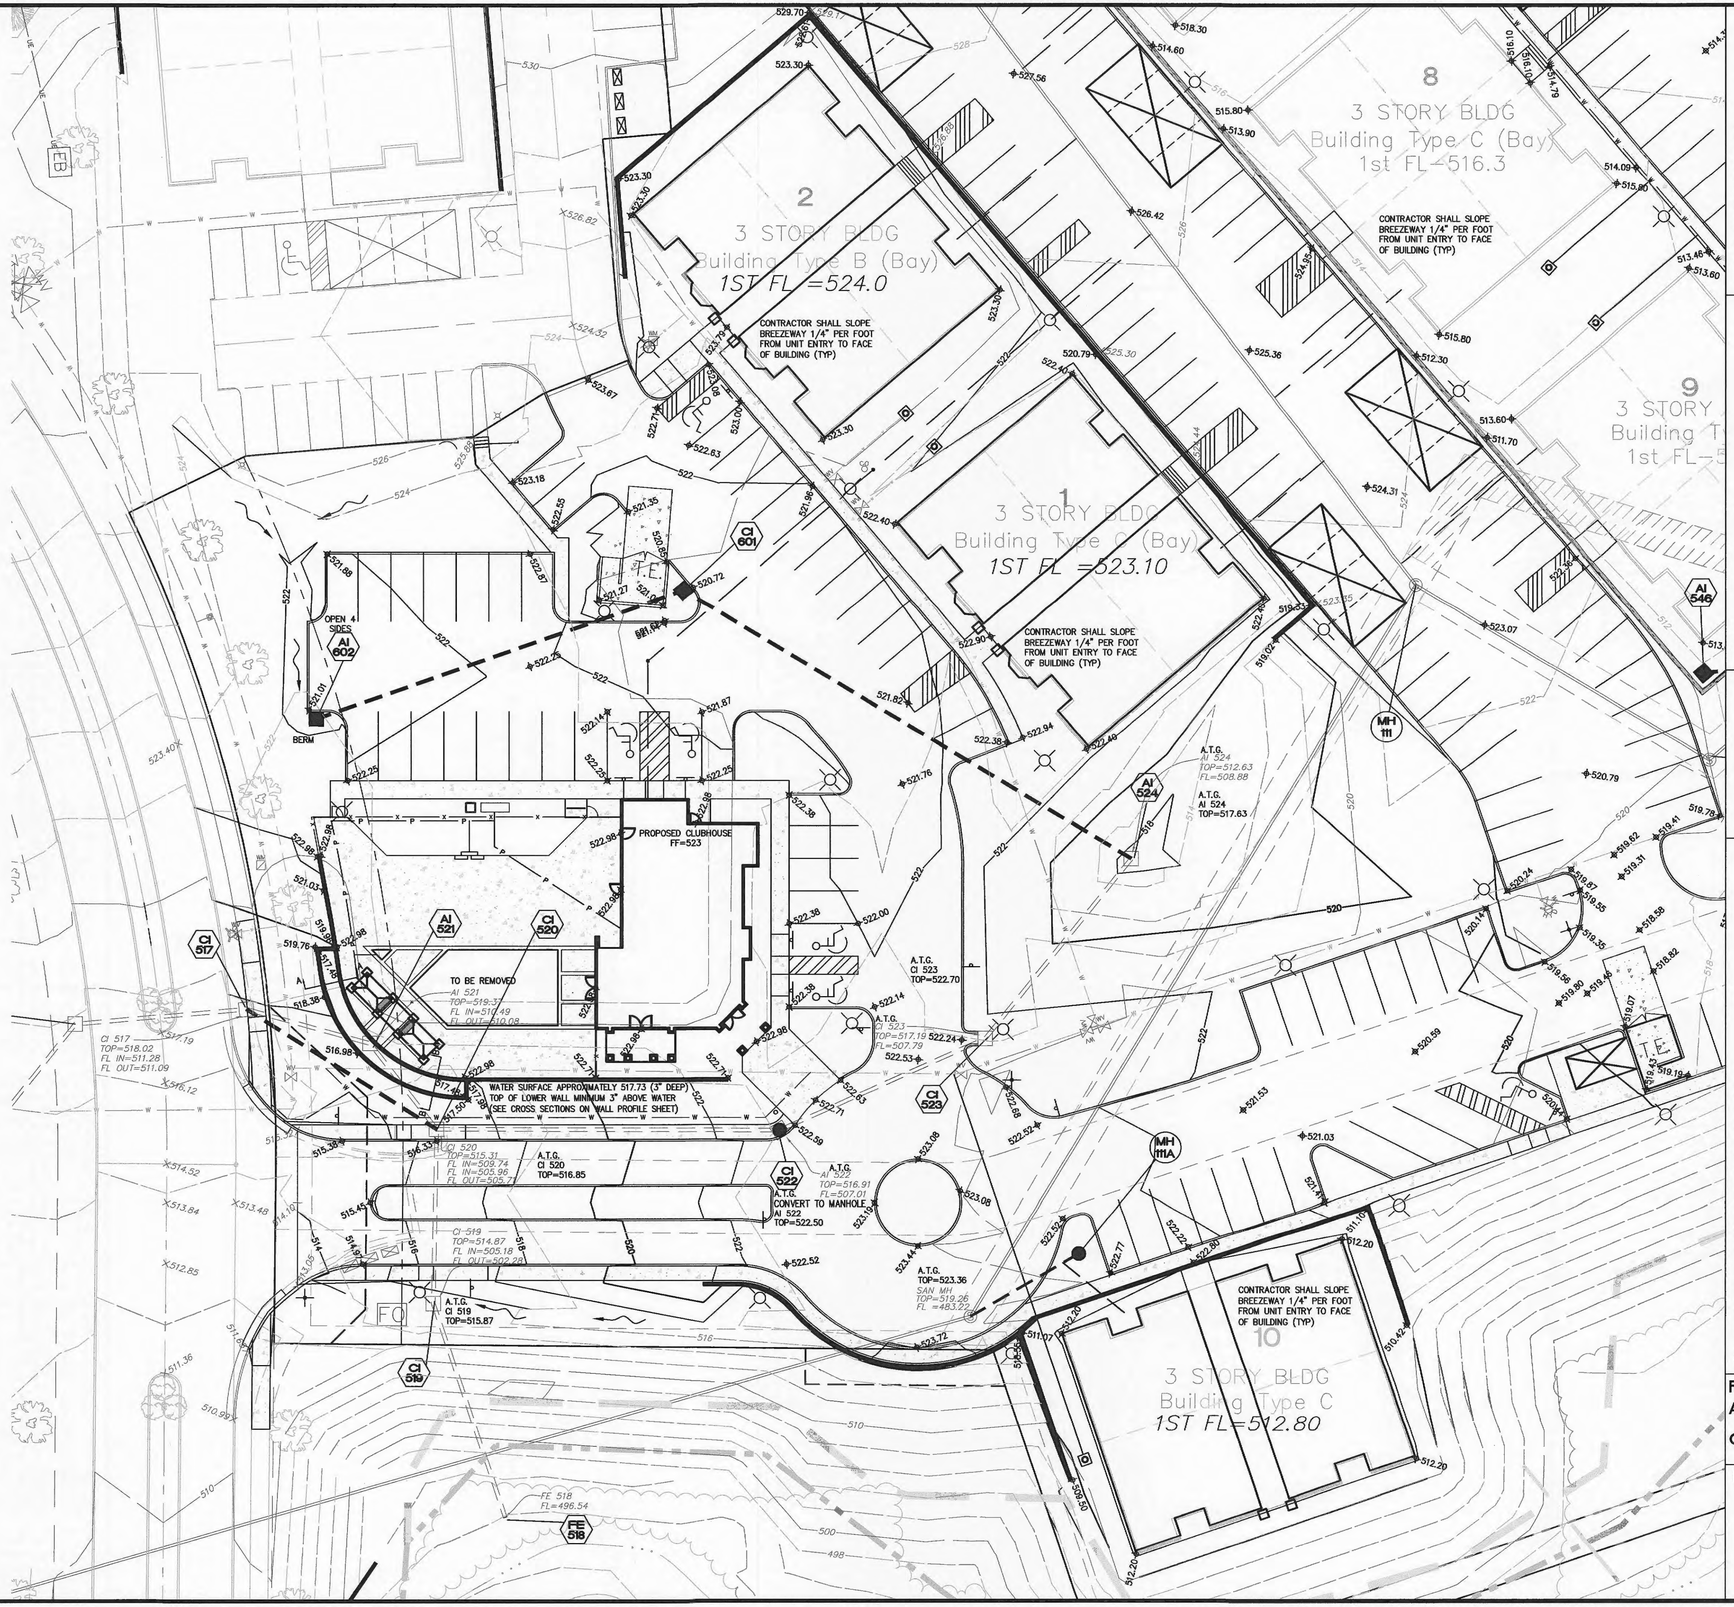

20' 0' 20' 40'
GRAPHIC SCALE
1"=20'

Call BEFORE you DIG
TOLL FREE
1-800-344-7483
MISSOURI ONE-CALL SYSTEM, INC.

UNDERGROUND UTILITIES HAVE BEEN PLOTTED FROM AVAILABLE INFORMATION AND THEREFORE THEIR LOCATIONS SHALL BE CONSIDERED APPROXIMATE ONLY. THE VERIFICATION OF THE LOCATION OF ALL UNDERGROUND UTILITIES, EITHER SHOWN OR NOT SHOWN ON THESE PLANS, SHALL BE THE RESPONSIBILITY OF THE CONTRACTOR, AND SHALL BE LOCATED PRIOR TO ANY GRADING AND/OR CONSTRUCTION OF IMPROVEMENTS.

PROJECT TITLE

BRAMBLETT HILLS
APARTMENTS

THD DESIGN GROUP, INC.
"your solution for engineering and surveying"

COPYRIGHT 2011

146 CHESTERFIELD INDUSTRIAL BLVD, CHESTERFIELD, MO 63005
TEL 636.394.2872
FAX 636.394.2827
WEB THDDESIGNGROUP.COM

STATE OF MISSOURI
TODD
DWYER
NUMBER
E-2006030008
REGISTERED
PROFESSIONAL ENGINEER

Developer / Owner Information:
Michael Towerman
TriStar Properties
13397 Lakefront Drive
Earth City, MO 63045

Grading Plan

P+Z No.: 3805.05.02
Approval Date: 02/05/2015
City No.

Page No.
7 OF 28