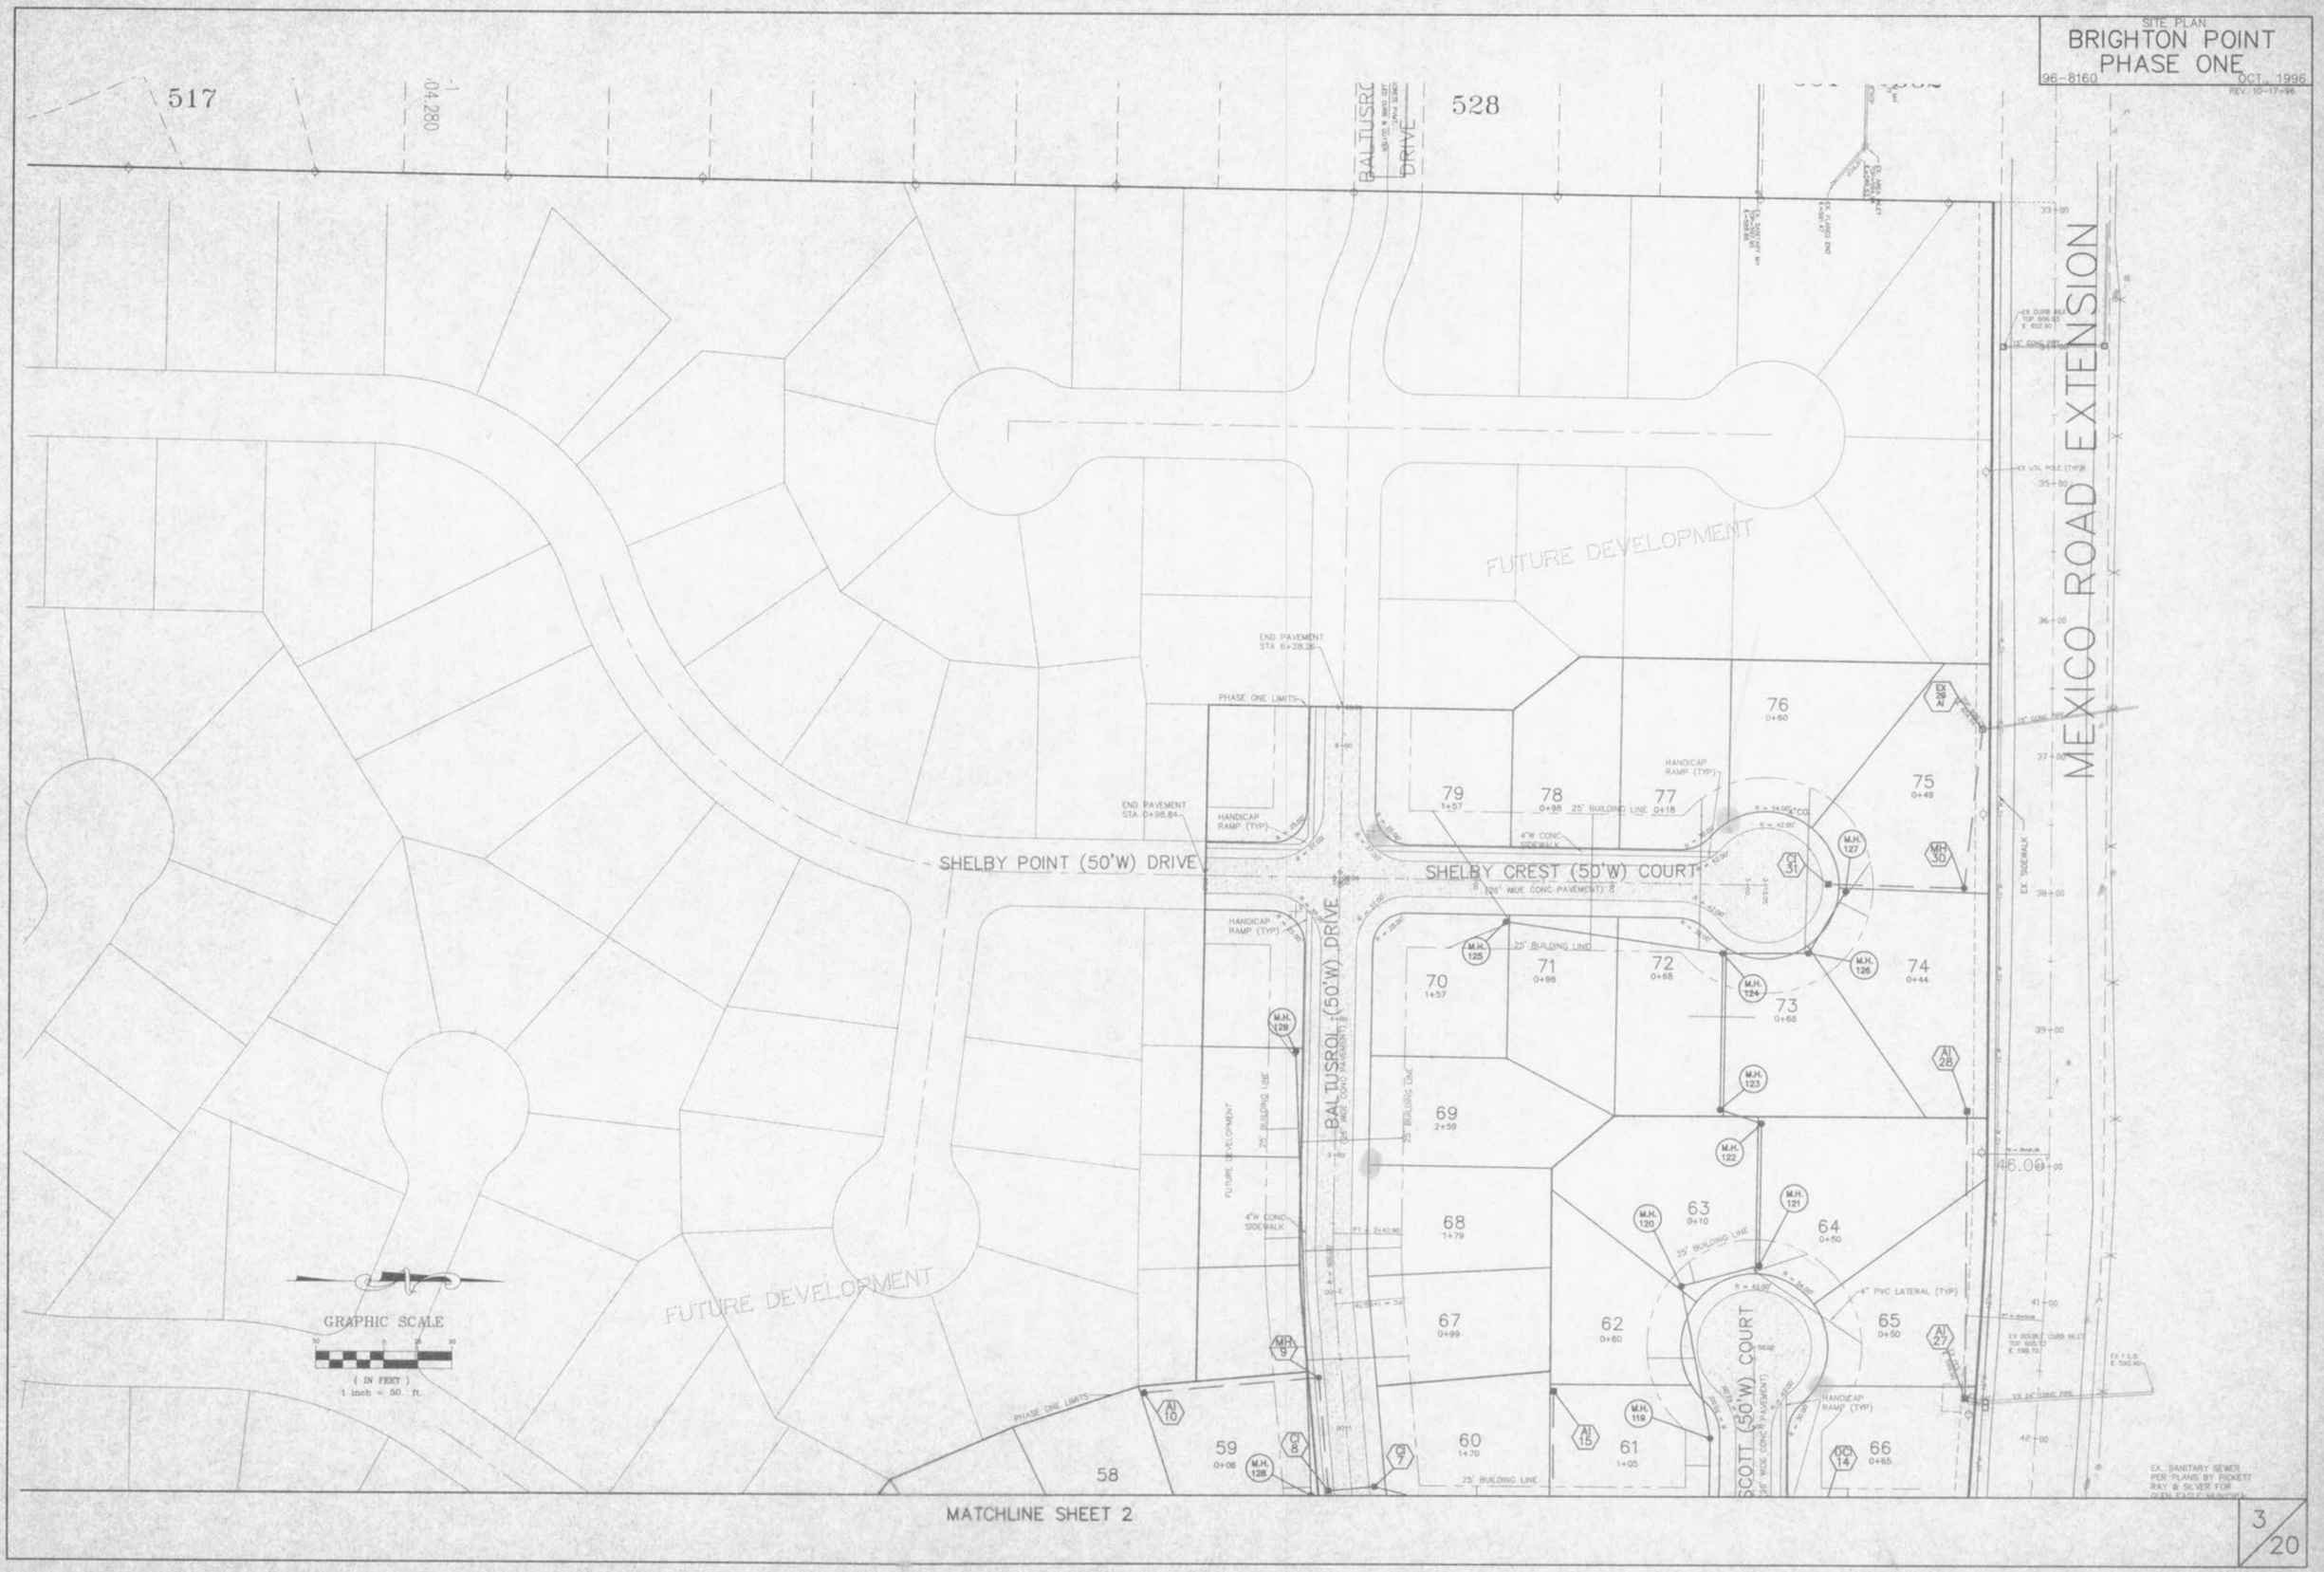
SITE PLAN
BRIGHTON POINT
PHASE ONE
96-8160
OCT., 1996
REV. 10-17-96
517
528
BALTUSROL DRIVE
MEXICO ROAD EXTENSION
FUTURE DEVELOPMENT
SHELBY POINT (50'W) DRIVE
SHELBY CREST (50'W) COURT
BALTUSROL (50'W) DRIVE
SCOTT (50'W) COURT
END PAVEMENT STA 6+28.26
END PAVEMENT STA 0+98.84
PHASE ONE LIMITS
HANDICAP RAMP (TYP)
25' BUILDING LINE
4" CONC SIDEWALK
4" PVC LATERAL (TYP)
EX. SIDEWALK
GRAPHIC SCALE
(IN FEET)
1 inch = 50 ft.
MATCHLINE SHEET 2
EX. SANITARY SEWER PER PLANS BY PICKETT RAY & SILVER FOR GLEN EAGLE MUNICIPAL
3/20