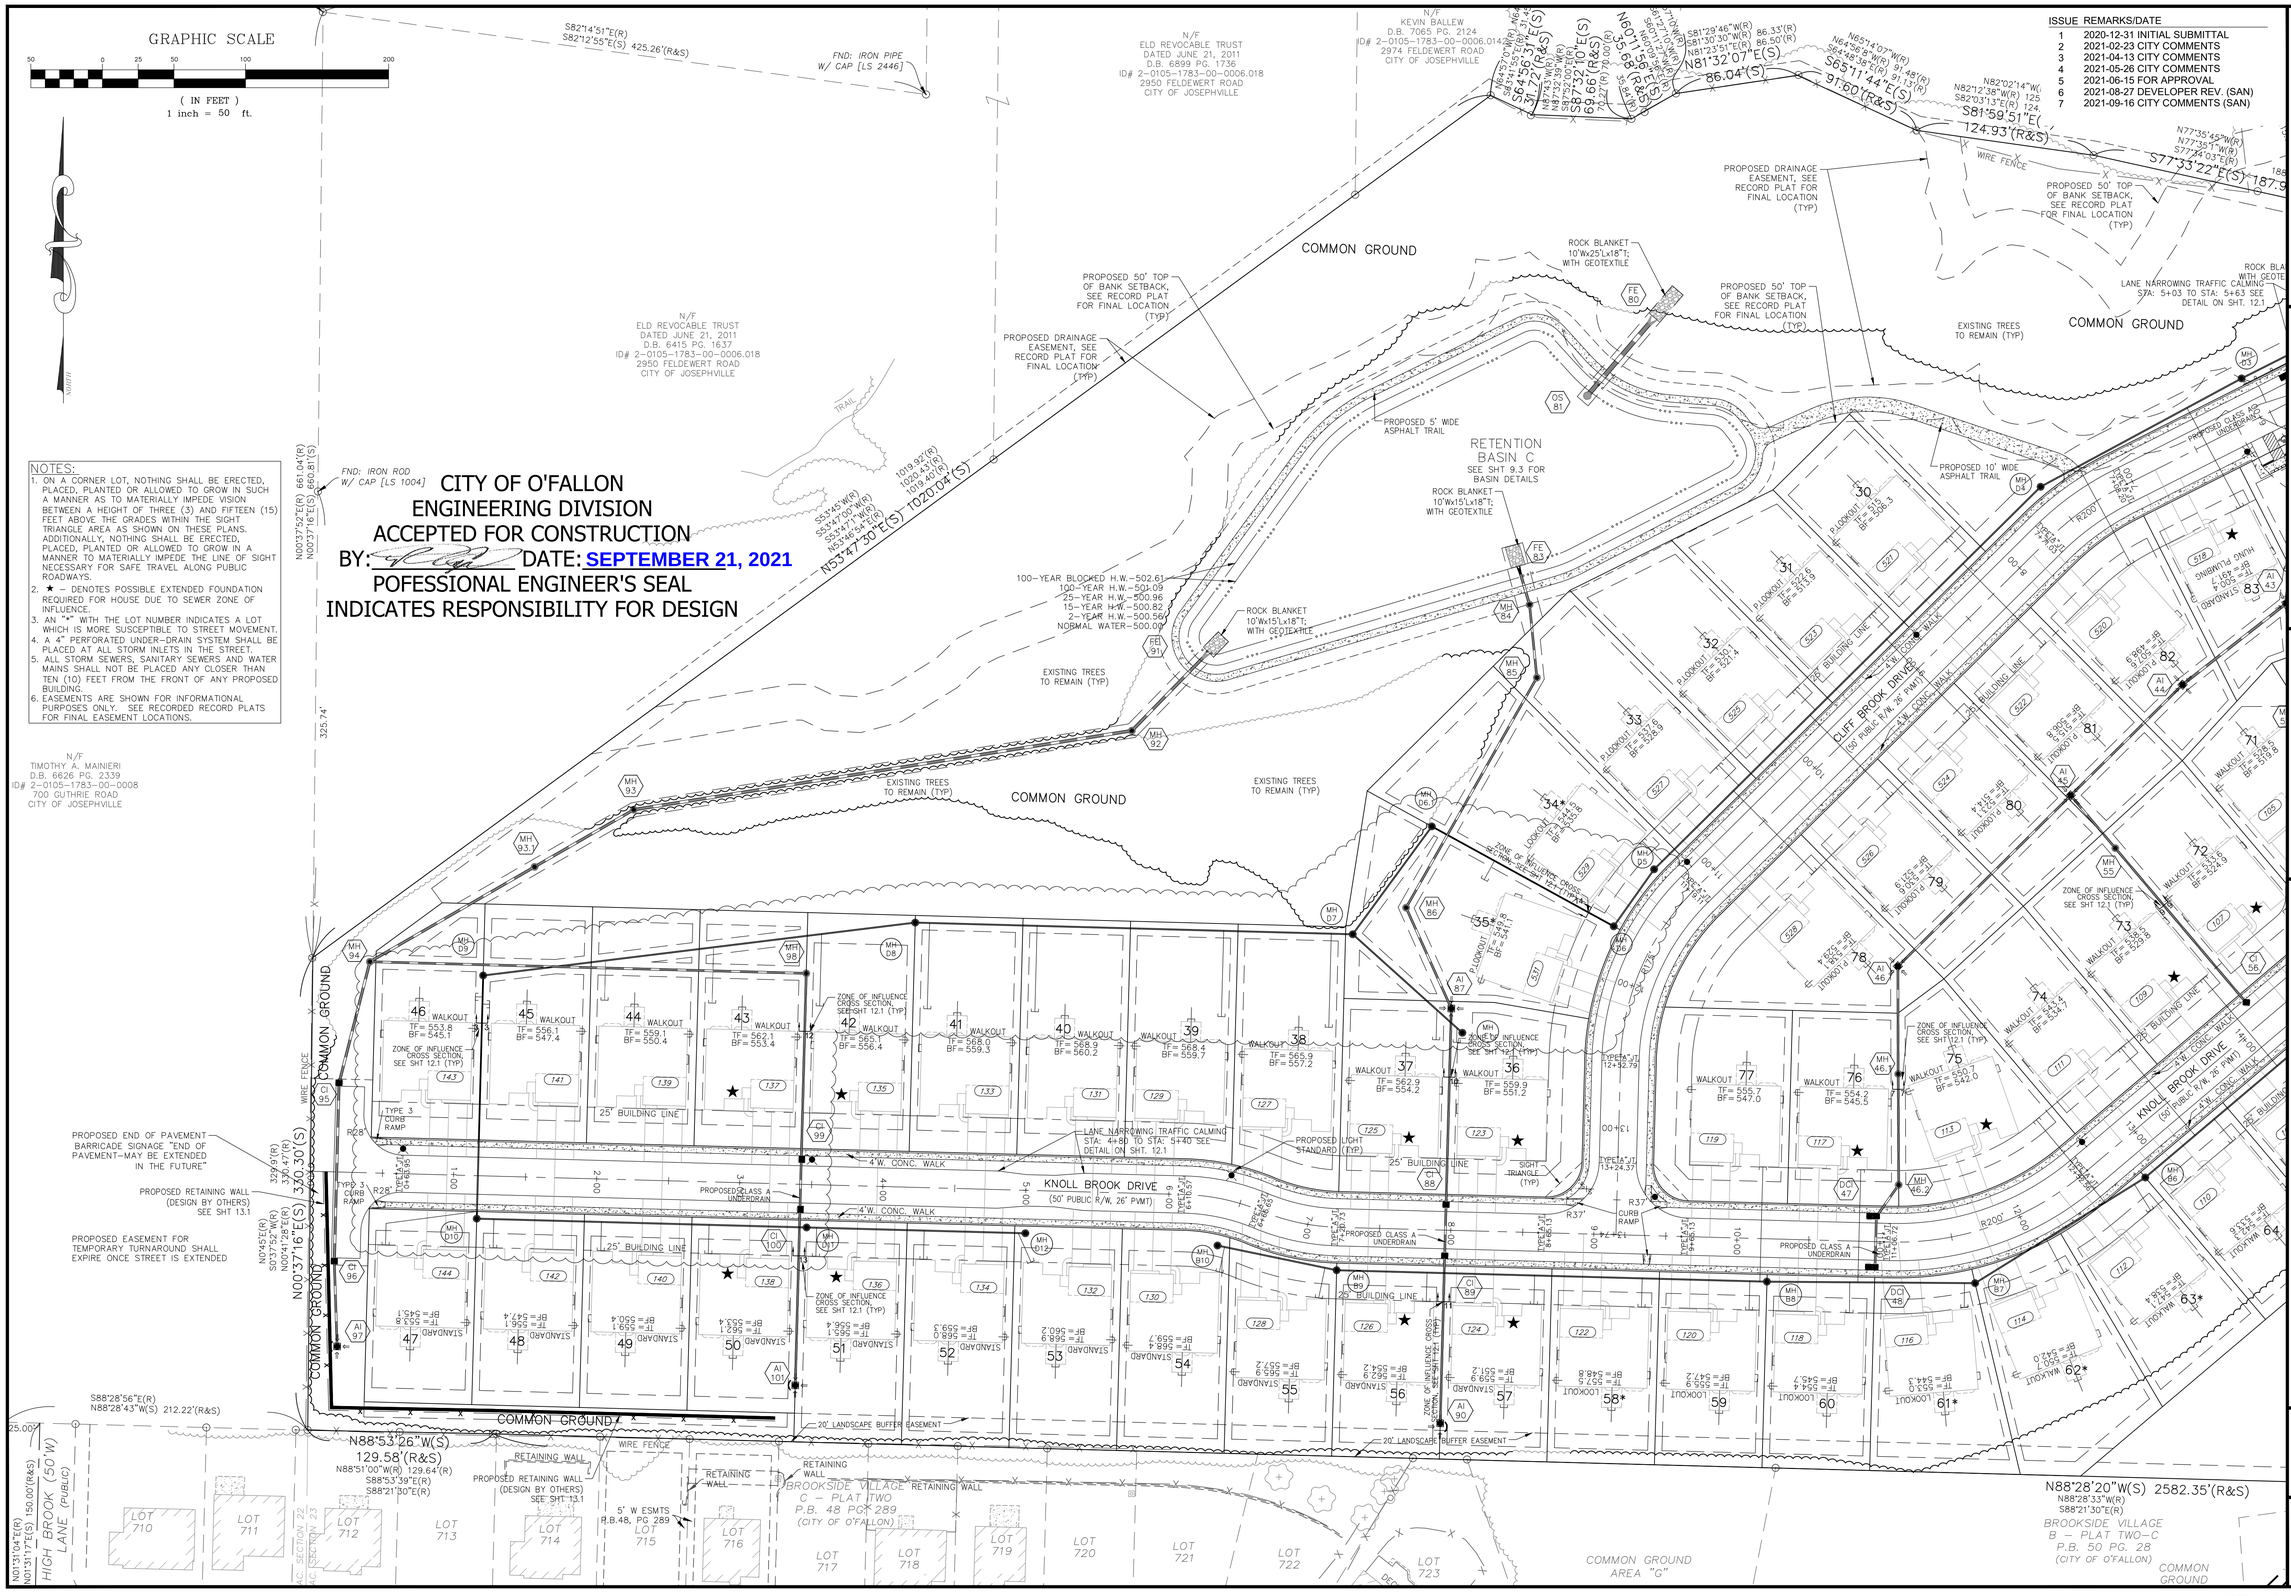

ISSUE	REMARKS/DATE
1	2020-12-31 INITIAL SUBMITTAL
2	2021-02-23 CITY COMMENTS
3	2021-04-13 CITY COMMENTS
4	2021-05-26 CITY COMMENTS
5	2021-06-15 FOR APPROVAL
6	2021-08-27 DEVELOPER REV. (SAN)
7	2021-09-16 CITY COMMENTS (SAN)

PROJECT TITLE

BROOKSIDE ADDITION

O'FALLON, MISSOURI

THE STERLING CO.
ENGINEERS & SURVEYORS
5055 New Baumgartner Road
St. Louis, Missouri 63129
Ph 314-487-0440 Fax 314-487-8944
www.sterling-eng-sur.com
Corporate Certificate of Authority #001348

The Professional Engineer's seal and signature affixed to this document indicates that the document was prepared by or under the direct supervision of the Professional Engineer named herein. The seal and signature shall not be considered endorsing the seal and signature shall not be considered endorsing any other document, or any part of any document other than this one, nor shall it be considered endorsing any part of this document for any purpose, property, structure, or entity not specifically for such purpose.

Date: 09-16-2021
Michael G.Boerding. PE
License No. MO E-28643
Professional Engineer

LOMBARDO HOMES OF ST. LOUIS, LLC
2299 TECHNOLOGY DRIVE, SUITE 150
O'FALLON, MISSOURI 63368
Ph. 636-265-2710
Fax 636-695-3195

SITE PLAN

P+Z No.	20-001538
City No.	20-009251
Date:	Sept. 16, 2021
Job No.	19-10-344

Page No.
3.3
IMP

"PRELIMINARY PLAT" Approval Date: September 3, 2020

Drawing name: V:\1910344 Feldewert Lombardo\Drawings\Engineering\Improvements\03344MP.dwg Plotted on: Sep 16, 2021 - 6:26am Plotted by: justkenhaus