ISSUE	REMARKS/DATE
1	2020-12-31 INITIAL SUBMITTAL
2	2021-02-23 CITY COMMENTS
3	2021-04-13 CITY COMMENTS
4	2021-05-26 CITY COMMENTS
5	2021-06-15 FOR APPROVAL

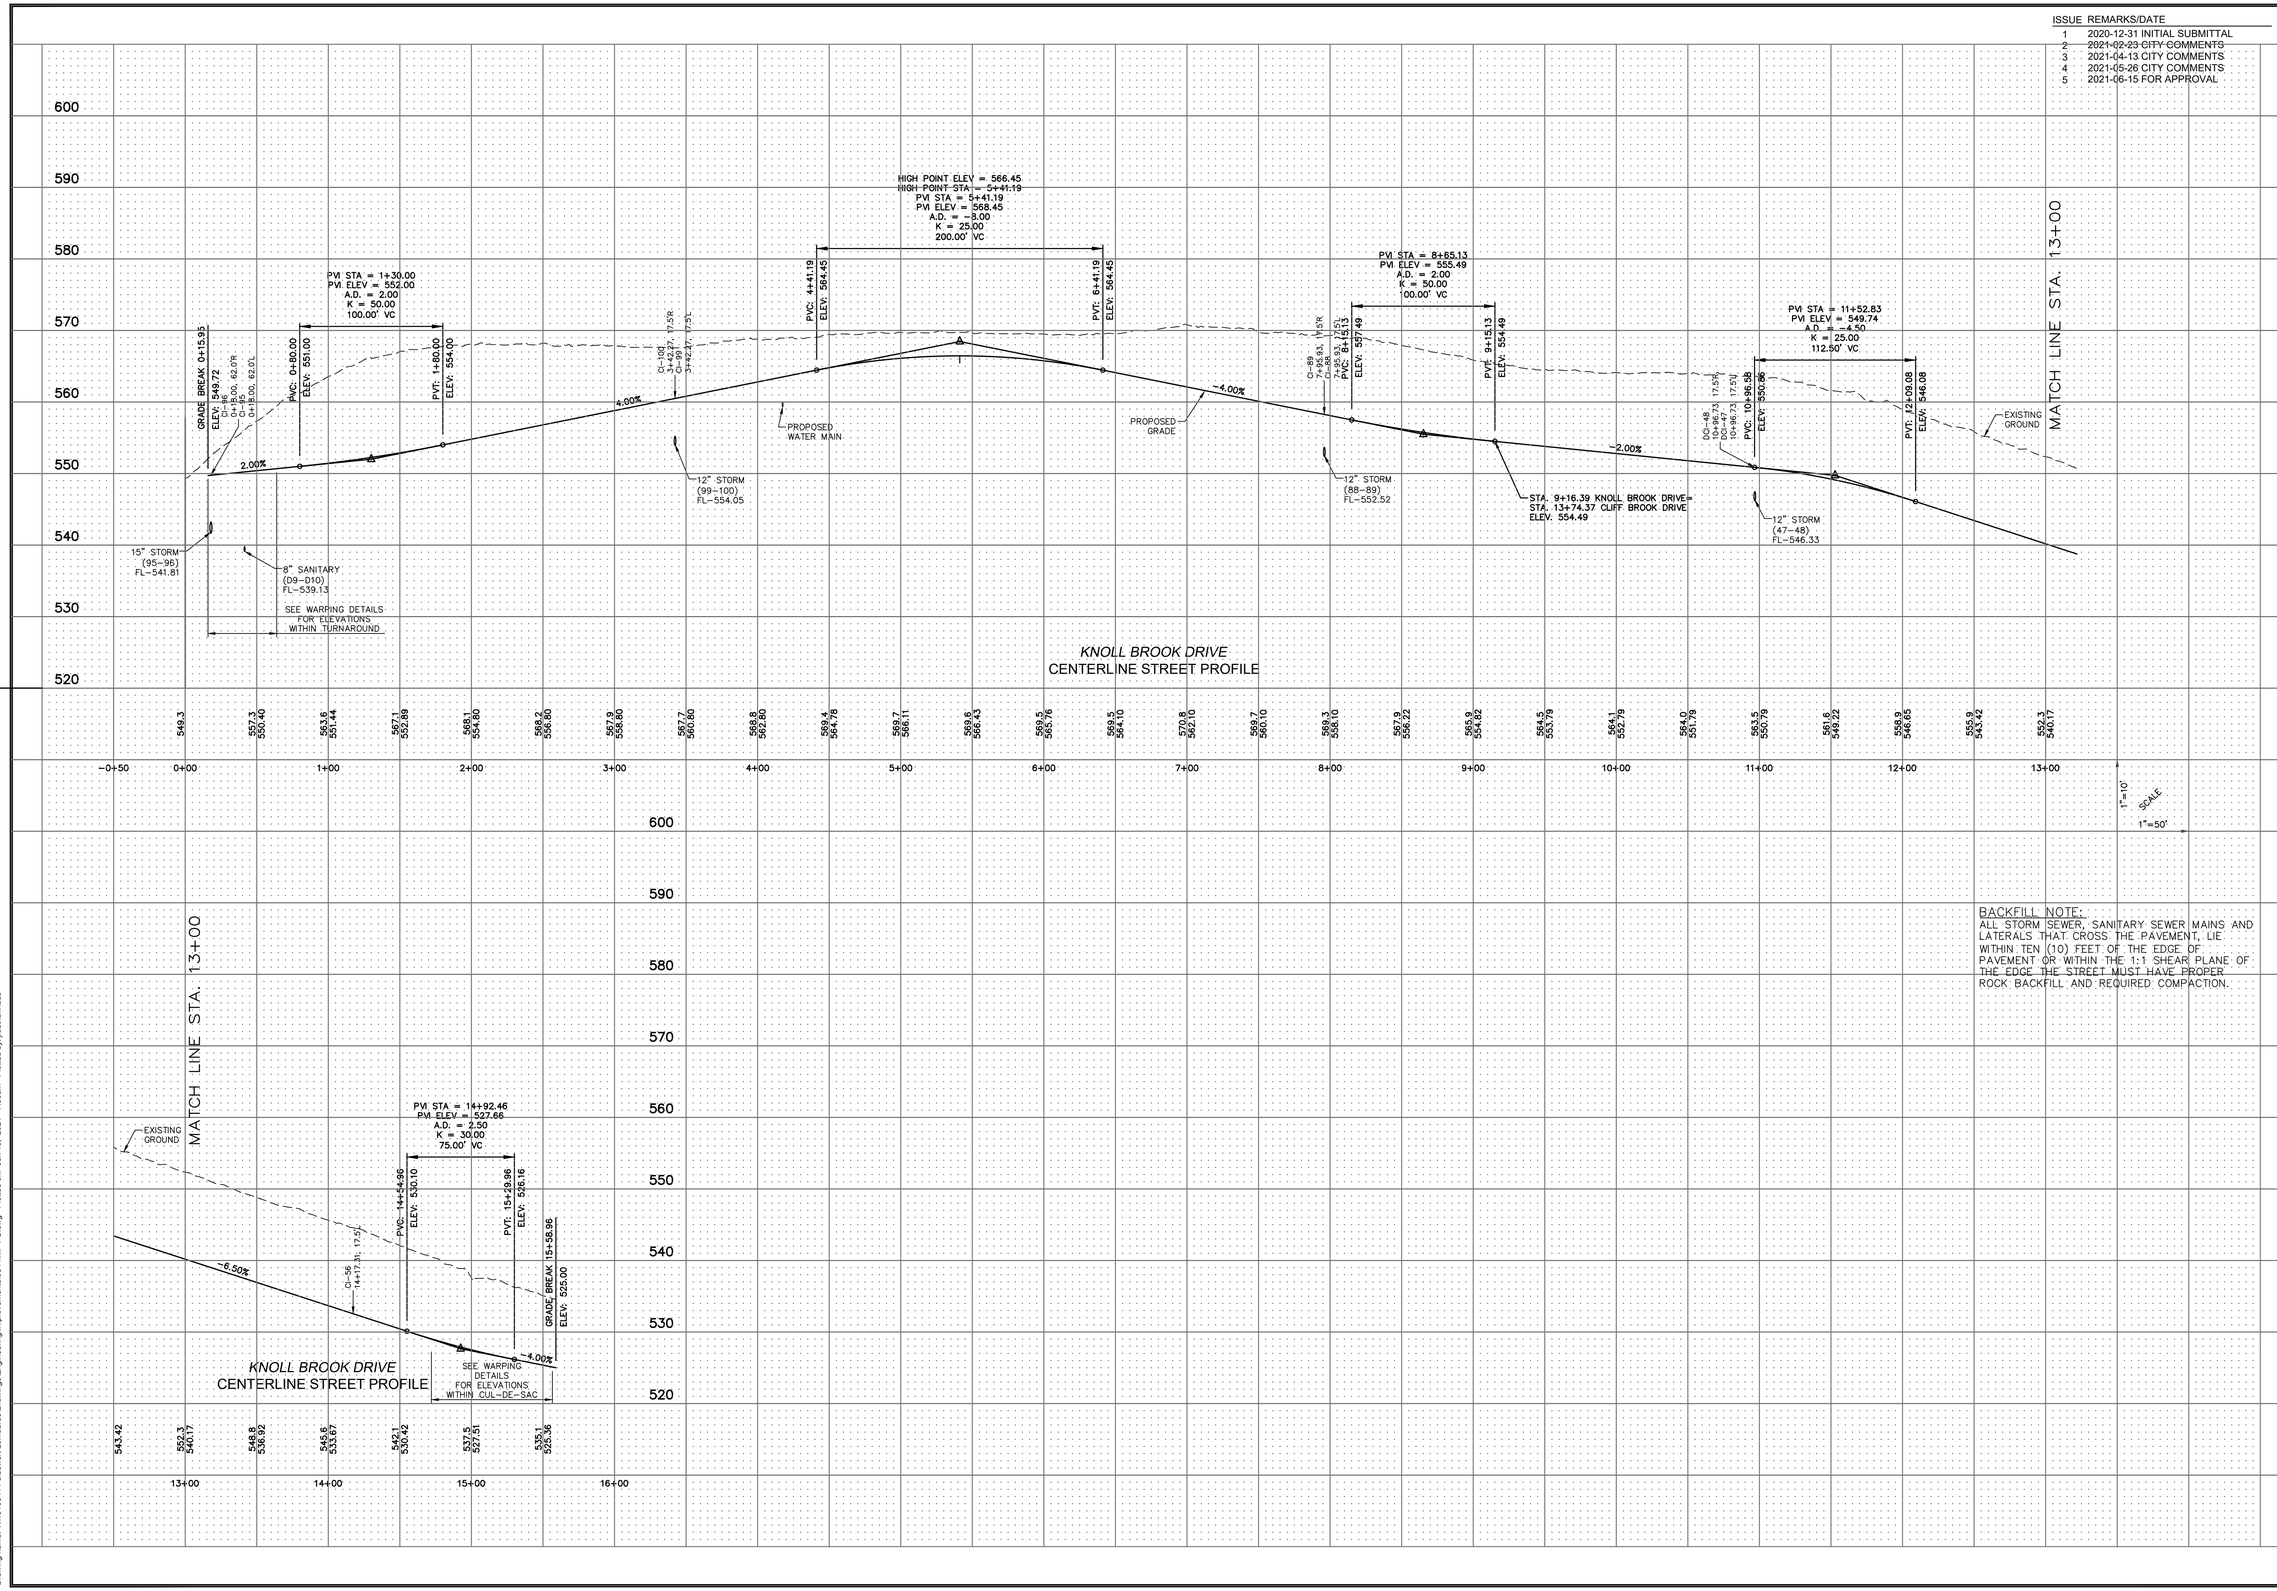

BACKFILL NOTE:
ALL STORM SEWER, SANITARY SEWER MAINS AND LATERALS THAT CROSS THE PAVEMENT, LIE WITHIN TEN (10) FEET OF THE EDGE OF PAVEMENT OR WITHIN THE 1:1 SHEAR PLANE OF THE EDGE THE STREET MUST HAVE PROPER ROCK BACKFILL AND REQUIRED COMPACTION.

PROJECT TITLE

BROOKSIDE ADDITION

O'FALLON, MISSOURI

THE STERLING CO.
ENGINEERS & SURVEYORS
5055 New Baumgartner Road
St. Louis, Missouri 63129
Ph 314-487-0440 Fax 314-487-8944
www.sterling-eng-sur.com
Corporate Certificate of Authority #001348

This plan, specification, or report was prepared and the calculations for this plan, specification, or report were calculated by me or under my supervision and that I am a duly licensed professional engineer under the laws of the state of Missouri. Plans, specifications, reports or documents not bearing this seal and signature are not valid.

Date: 06-15-2021
Michael G.Boerding, PE
License No. MO E-28643
Professional Engineer

LOMBARDO HOMES OF ST. LOUIS, LLC
2299 TECHNOLOGY DRIVE, SUITE 150
O'FALLON, MISSOURI 63368
Ph. 636-265-2710
Fax 636-695-3195

STREET PROFILES

P+Z No.	20-001538
City No.	20-009251
Date:	JUNE 15, 2021
Job No.	19-10-344

Page No.

5.3

IMP

"PRELIMINARY PLAT" Approval Date: September 3, 2020

Drawing name: V:\1910344 Feldewert Lombardo\Drawings\Engineering\Improvements\0344IMP FG.dwg Plotted on: Jun 15, 2021 - 7:50am Plotted by: jluekenhaus