ISSUE	DATE / REMARKS
1	1-19-2024 Initial Submittal
2	5-01-2024 City Comment Revisions
3	6-21-2024 City Comment Revisions
4	7-30-2024 City Comment Revisions
5	8-30-2024 City Comment Revisions

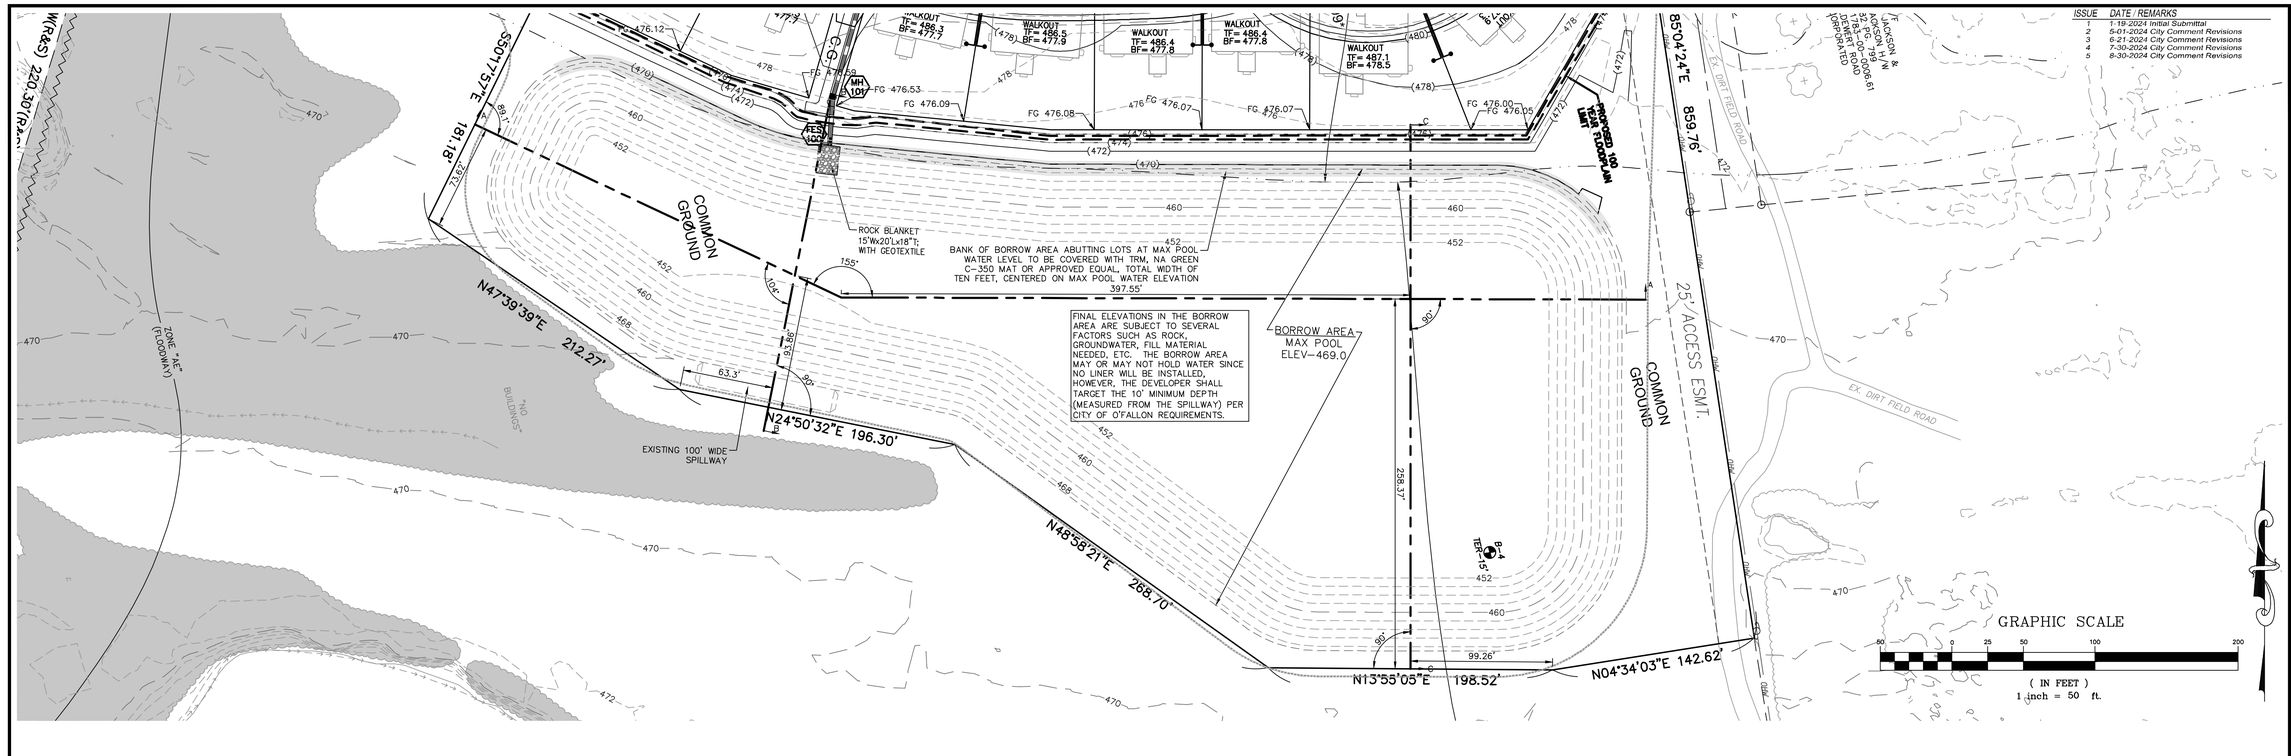

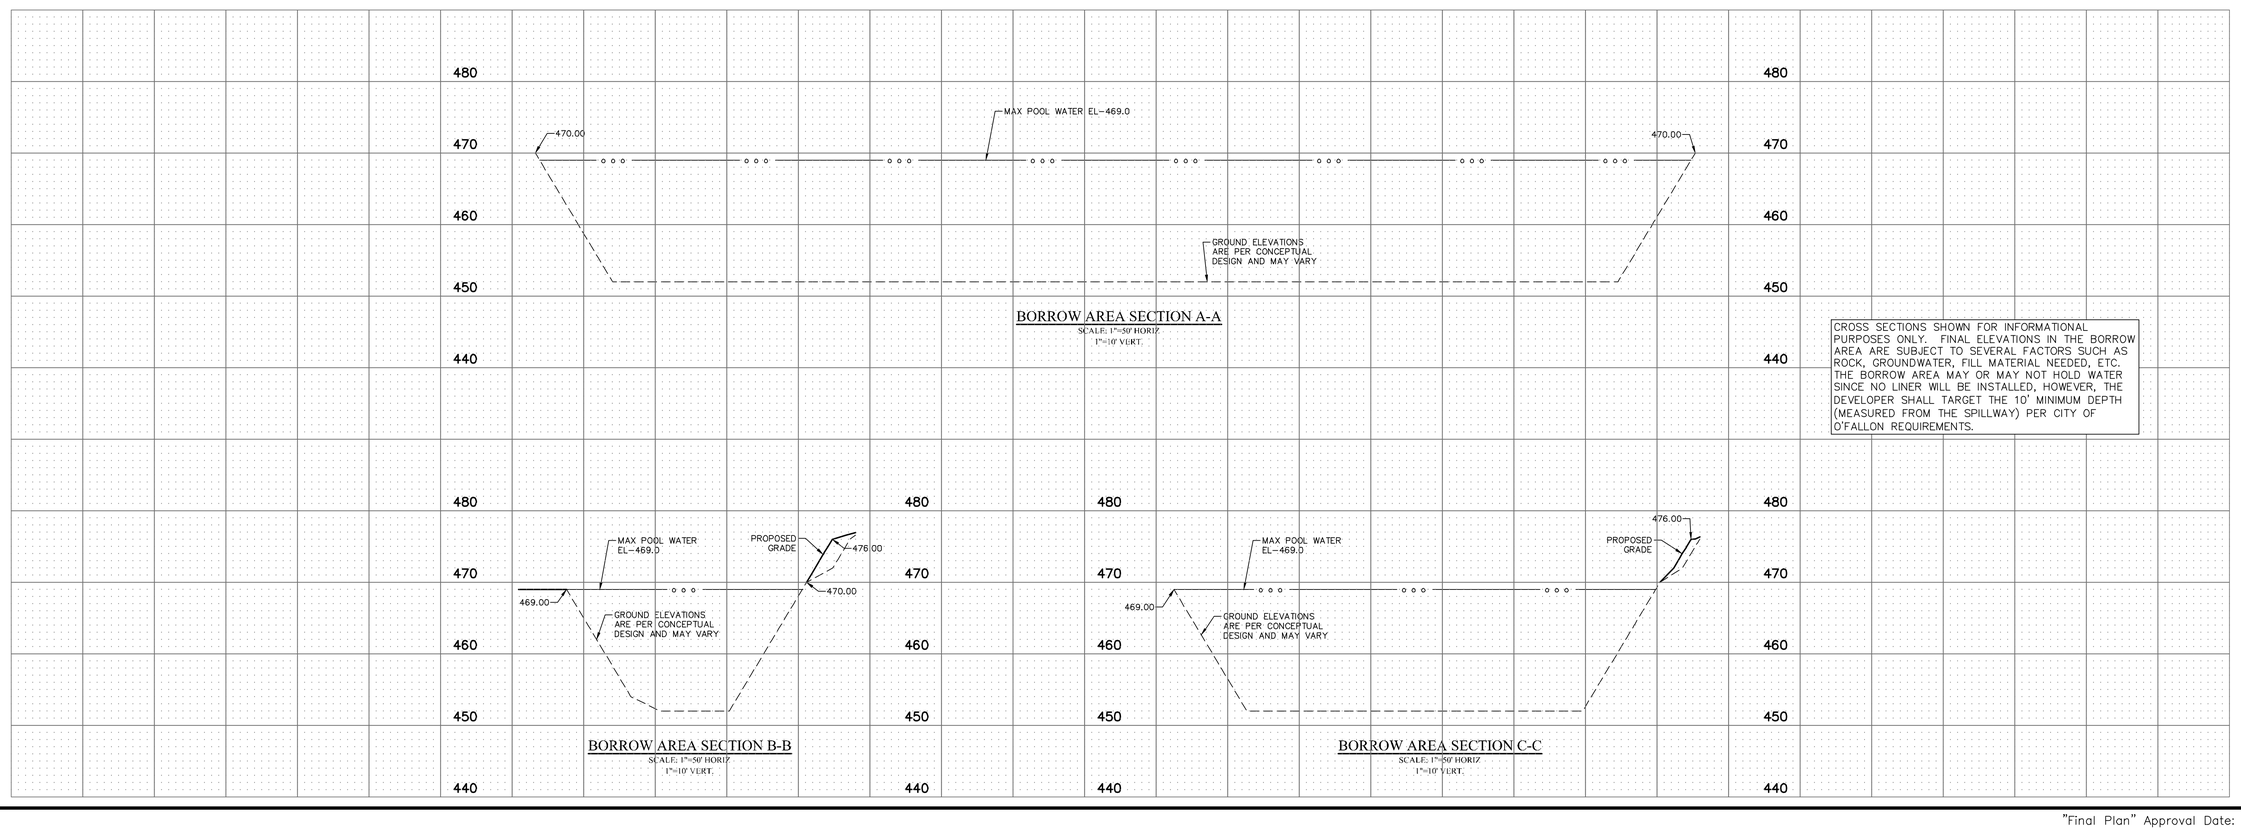

PROJECT TITLE
BROOKSIDE ADDITION PHASE 4
O'FALLON, MISSOURI

THE STERLING CO.
ENGINEERS & SURVEYORS
5055 New Baumgartner Road
St. Louis, Missouri 63129
Ph 314-487-0440 Fax 314-487-8944
www.sterling-eng-sur.com
Corporate Certificate of Authority #001348

"Our Professional Engineering and Land Surveying services are based upon the data and information furnished by others. We do not warrant the accuracy of the data or information furnished by others and do not assume responsibility for the engineering and land surveying services performed by others."

STATE OF MISSOURI
RODNEY ARNOLD
NUMBER PE-2002016612
PROFESSIONAL ENGINEER

Date: 8/30/2024
RODNEY ARNOLD
LICENSE # PE-2002016612
Professional Engineer

Lombardo Homes of St. Louis, LLC
4 Research Park Drive, Suite 130
St. Charles, Missouri 63304
Ph. (636) 265-2710
Fax (636) 695-3195
www.lombardohomesstlouis.com

BORROW AREA DETAILS

P+Z No.	23-010457
City No.	24-000568
Date:	8/30/2024
Job No.	22-09-284

Page No.
3.2
IMP

"Final Plan" Approval Date: October 26, 2023 (23-010457)

Drawing name: V:\2202\284 Brookside Addition East\Drawings\Engineering\Improvements\0284 IMP.dwg Plotted on: Aug 30, 2024 - 8:14am Plotted by: bmeitler