ISSUE	REMARKS/DATE
1	INITIAL SUBMITTAL 07-25-17
2	CITY & CLIENT REV. 09-08-17
3	CITY & CLIENT REV. 10-16-17
4	CITY & CLIENT REV. 10-27-17

PROJECT TITLE

BROOKSIDE FOREST

O'FALLON, MISSOURI

THE STERLING CO.
ENGINEERS & SURVEYORS
5055 New Baumgartner Road
St. Louis, Missouri 63129
Ph 314-487-0440 Fax 314-487-8944
www.sterling-eng-sur.com
Corporate Certificate of Authority #001348

These plans and specifications are the property of the engineer and are not to be used in whole or in part for any other project without the written permission of the engineer. Visual contact with these plans and specifications shall constitute prima facie evidence of acceptance of these restrictions.

STATE OF MISSOURI
JASON D HOWELL
NUMBER PE-2007002801
PROFESSIONAL ENGINEER

Date: 11-7-17
Jason D Howell
License No. PE 2007002801
Civil Engineer

Brookside Forest, LLC
16091 SWINGLEY RIDGE ROAD, SUITE 300
CHESTERFIELD, MISSOURI 63017
Ph. 636-537-2000
Fax 636-537-2546
www.mcbridehomes.com

STORM SEWER PROFILES

P+Z No. 02-17.01
City No.
Date: Nov. 7, 2017
Job No. 16-09-274

Page No.

8.1

IMP

"FINAL PLAN" Approval Date: Month Date, 2017

Drawing name: V:\16\09274 Brookside Addition\Drawings\Engineering\Improvements\9274SEWERS.dwg Plotted on: Nov 16, 2017 - 3:42pm Plotted by: jdhowell

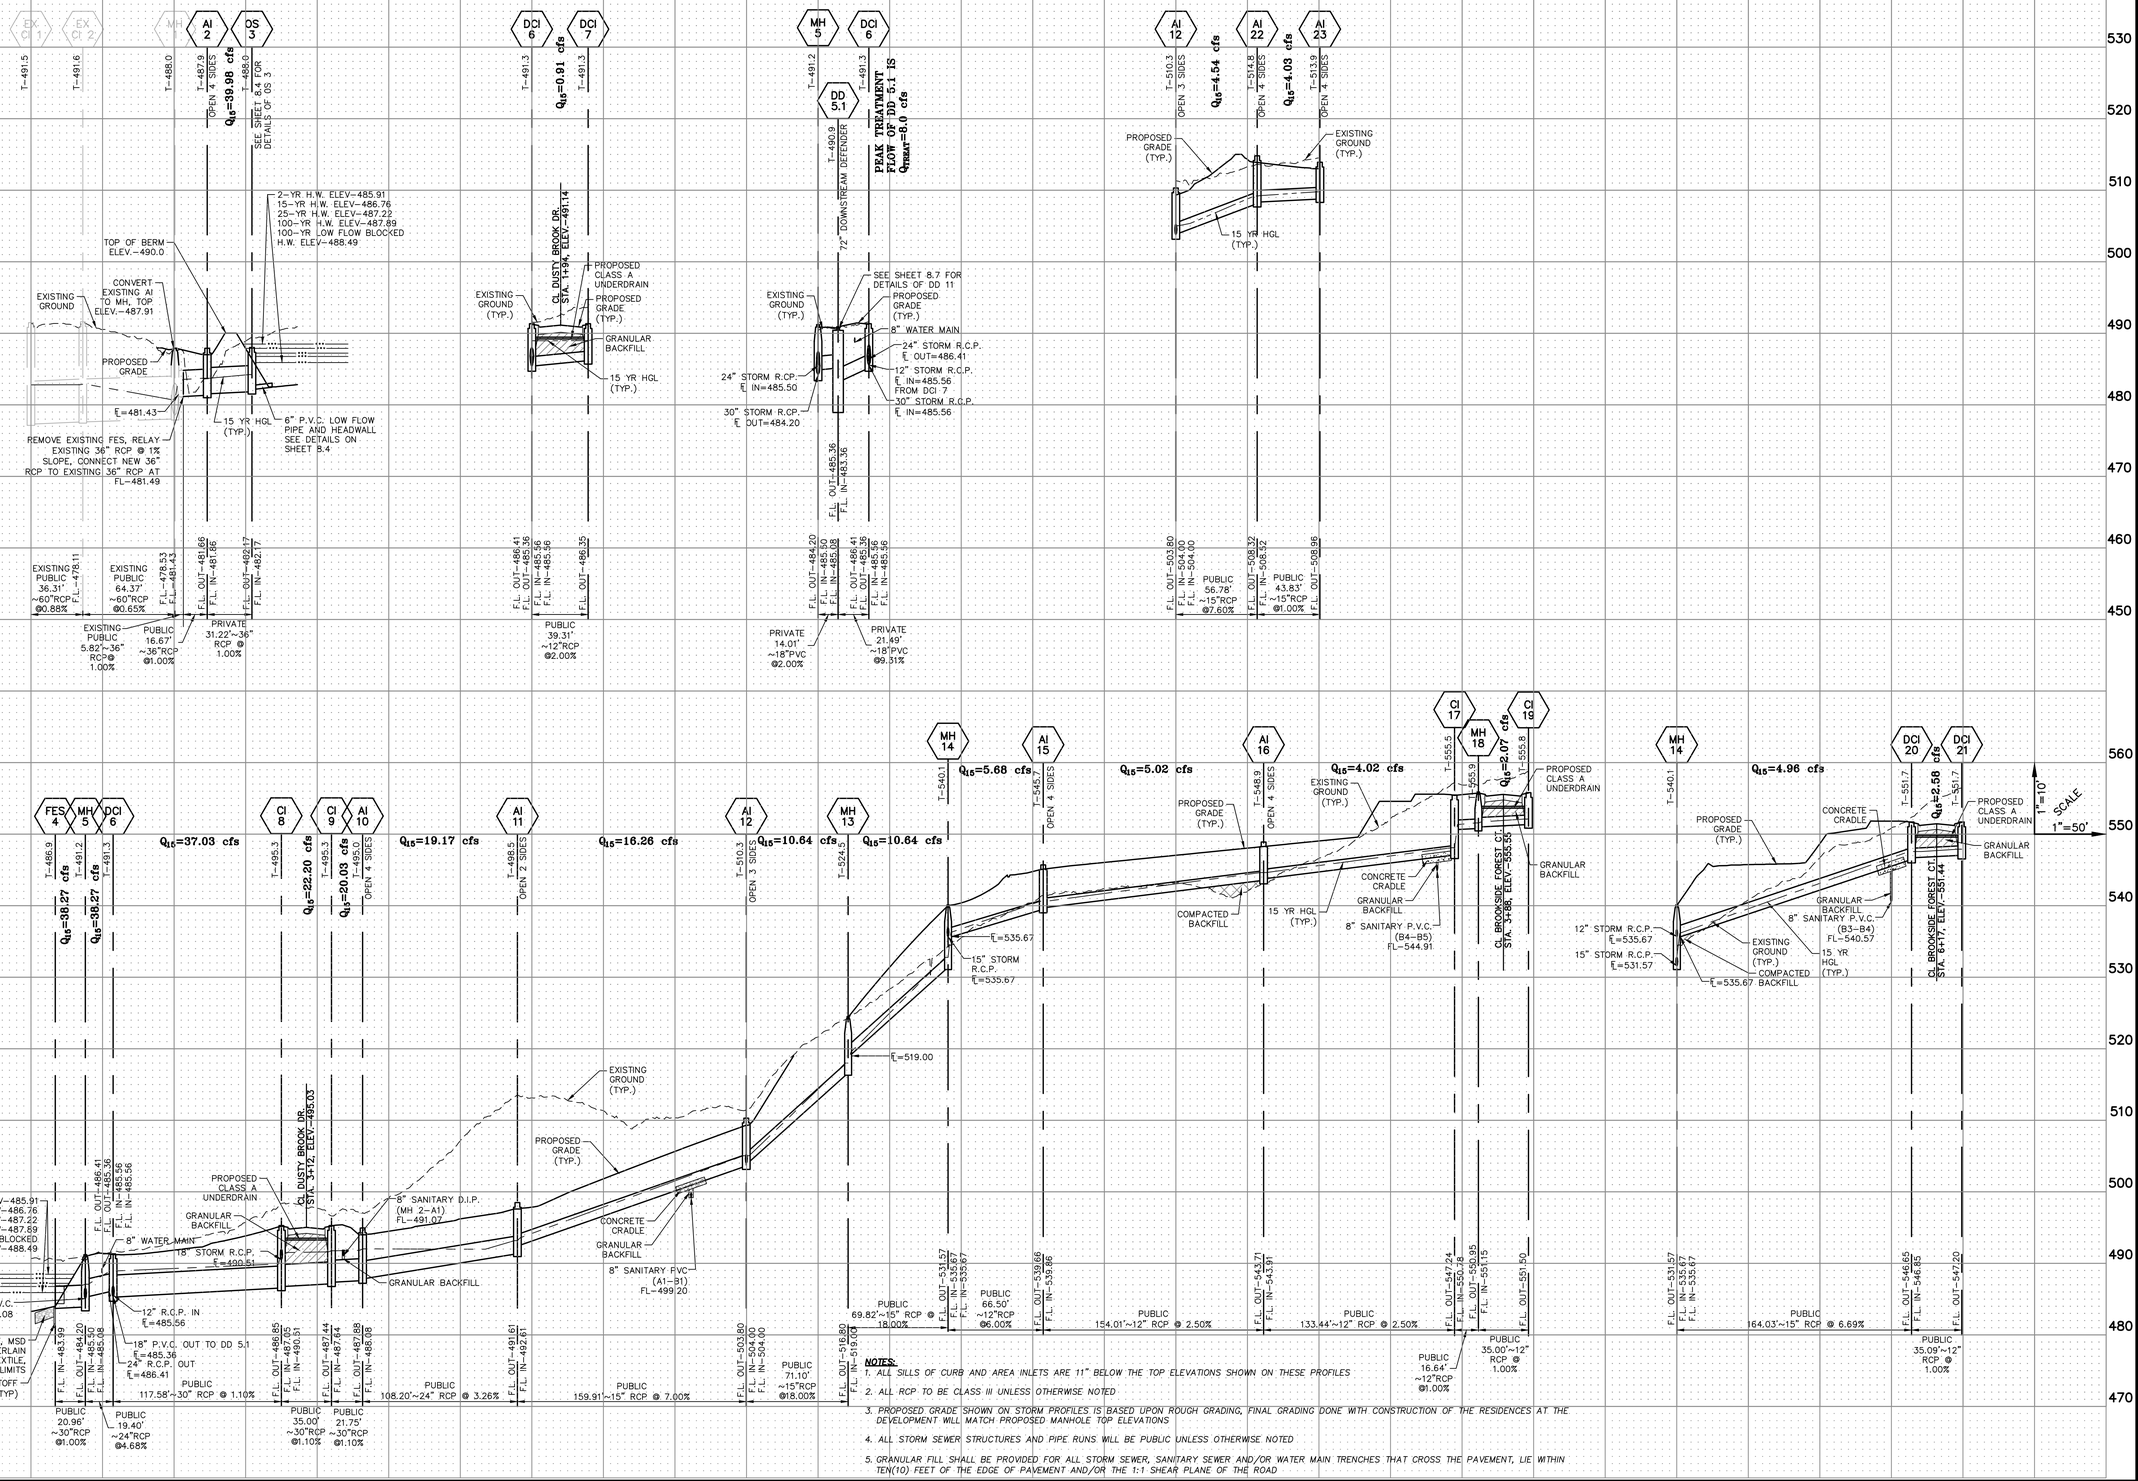

NOTES:

1. ALL SILLS OF CURB AND AREA INLETS ARE 11" BELOW THE TOP ELEVATIONS SHOWN ON THESE PROFILES
2. ALL RCP TO BE CLASS III UNLESS OTHERWISE NOTED
3. PROPOSED GRADE SHOWN ON STORM PROFILES IS BASED UPON ROUGH GRADING, FINAL GRADING DONE WITH CONSTRUCTION OF THE RESIDENCES AT THE DEVELOPMENT WILL MATCH PROPOSED MANHOLE TOP ELEVATIONS
4. ALL STORM SEWER STRUCTURES AND PIPE RUNS WILL BE PUBLIC UNLESS OTHERWISE NOTED
5. GRANULAR FILL SHALL BE PROVIDED FOR ALL STORM SEWER, SANITARY SEWER AND/OR WATER MAIN TRENCHES THAT CROSS THE PAVEMENT, LIE WITHIN TEN(10) FEET OF THE EDGE OF PAVEMENT AND/OR THE 1:1 SHEAR PLANE OF THE ROAD