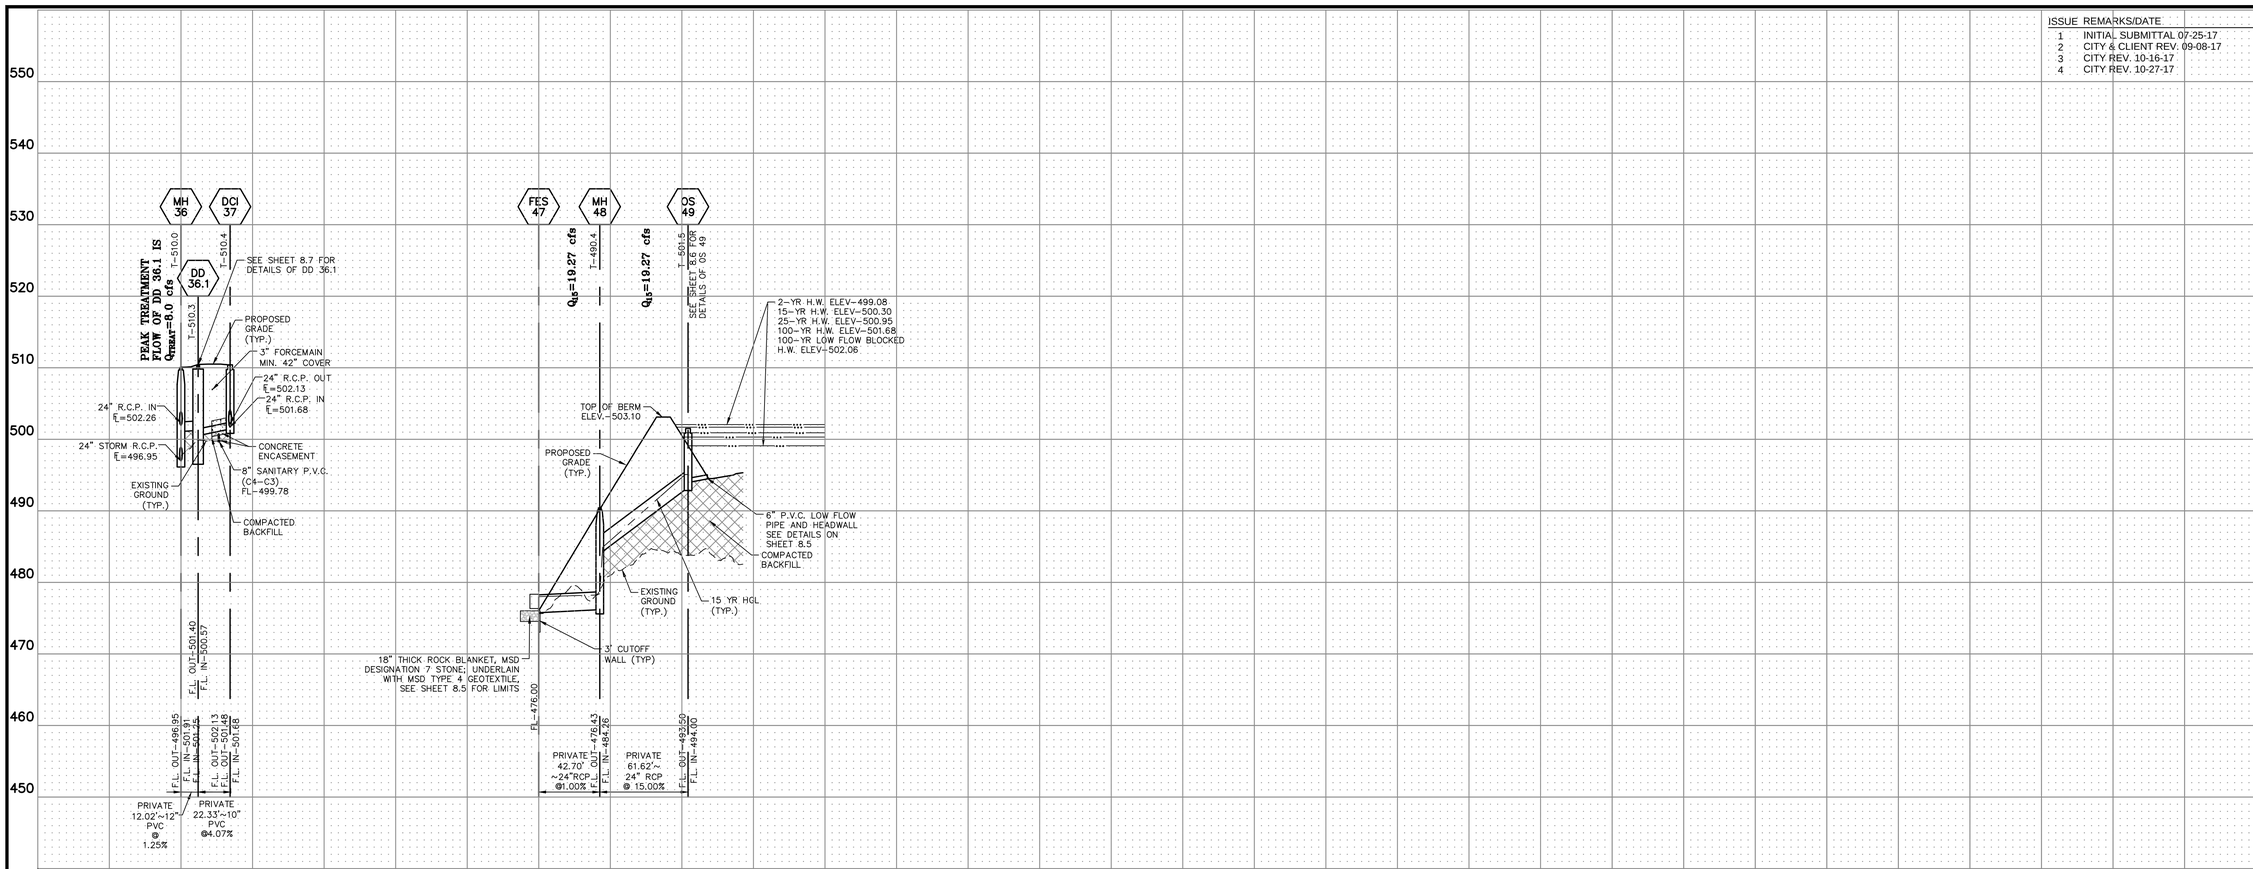

ISSUE	REMARKS/DATE
1	INITIAL SUBMITTAL 07-25-17
2	CITY & CLIENT REV. 09-08-17
3	CITY REV. 10-16-17
4	CITY REV. 10-27-17

NOTES:

1. ALL SILLS OF CURB AND AREA INLETS ARE 11" BELOW THE TOP ELEVATIONS SHOWN ON THESE PROFILES
2. ALL RCP TO BE CLASS III UNLESS OTHERWISE NOTED
3. PROPOSED GRADE SHOWN ON STORM PROFILES IS BASED UPON ROUGH GRADING, FINAL GRADING DONE WITH CONSTRUCTION OF THE RESIDENCES AT THE DEVELOPMENT WILL MATCH PROPOSED MANHOLE TOP ELEVATIONS
4. ALL STORM SEWER STRUCTURES AND PIPE RUNS WILL BE PUBLIC UNLESS OTHERWISE NOTED
5. GRANULAR FILL SHALL BE PROVIDED FOR ALL STORM SEWER, SANITARY SEWER AND/OR WATER MAIN TRENCHES THAT CROSS THE PAVEMENT, LIE WITHIN TEN(10) FEET OF THE EDGE OF PAVEMENT AND/OR THE 1:1 SHEAR PLANE OF THE ROAD

PROJECT TITLE

BROOKSIDE FOREST

O'FALLON, MISSOURI

THE STERLING CO.
ENGINEERS & SURVEYORS
5055 New Baumgartner Road
St. Louis, Missouri 63129
Ph 314-487-0440 Fax 314-487-8944
www.sterling-eng-sur.com
Corporate Certificate of Authority #001348

"Professional service and data furnished by Sterling Co. to your client pursuant to our contract with them, are intended for the use of our client only. Any reuse without written verification or adaptation by Sterling Co. for any other project, or extensions of this project not contemplated by the original scope of work for which the service or data was originally furnished, is at the sole risk of the client and/or the person or organization that adapts, reuses or extends the project."

STATE OF MISSOURI
JASON D. HOWELL
NUMBER PE-2007002801
PROFESSIONAL ENGINEER

Date: 11-7-17
Jason D Howell
License No. PE 2007002801
Civil Engineer

Brookside Forest, LLC
16091 SWINGLEY RIDGE ROAD, SUITE 300
CHESTERFIELD, MISSOURI 63017
Ph. 636-537-2000
Fax 636-537-2546
www.mcbridehomes.com

STORM SEWER PROFILES

P+Z No. 02-17.01
City No.
Date: Nov. 7, 2017
Job No. 16-09-274

Page No.
8.3
IMP

"FINAL PLAN" Approval Date: Month Date, 2017

Drawing name: V:\16090274 Brookside Addition\Drawings\Engineering\Improvements\9274SEWERS.dwg Plotted on: Nov 16, 2017 - 3:45pm Plotted by: jdhowell