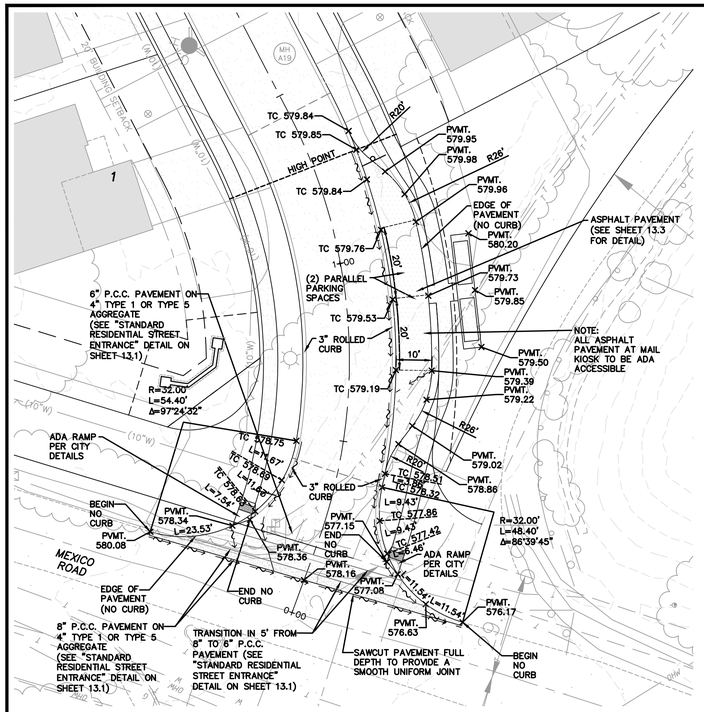

MEXICO ROAD ENTRANCE

SCALE: 1"=20'

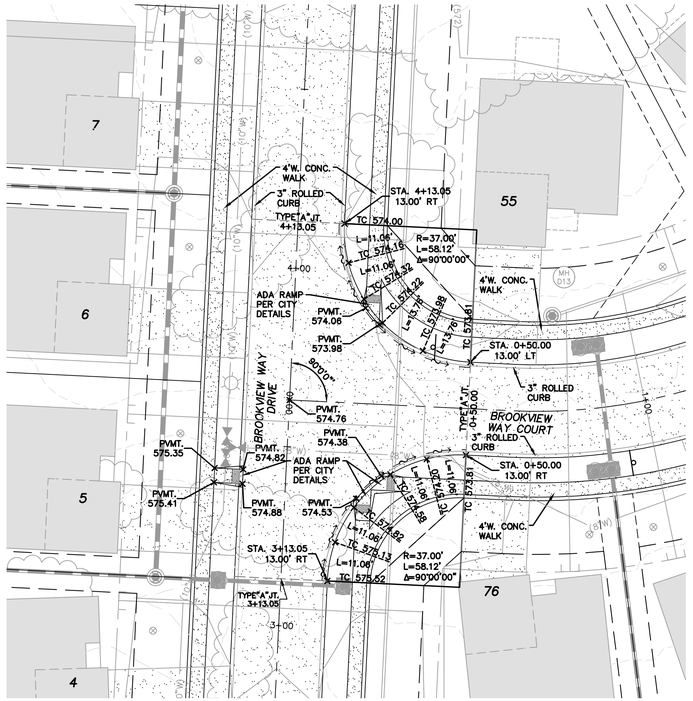

BROOKVIEW WAY DR. & BROOKVIEW WAY CT. INTERSECTION

SCALE: 1"=20'

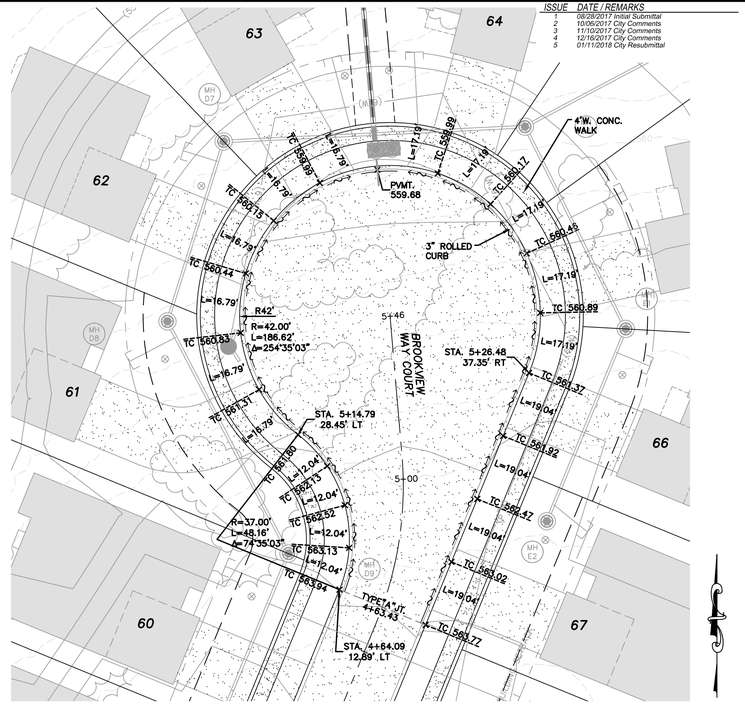

BROOKVIEW WAY CT. CUL-DE-SAC

SCALE: 1"=20'

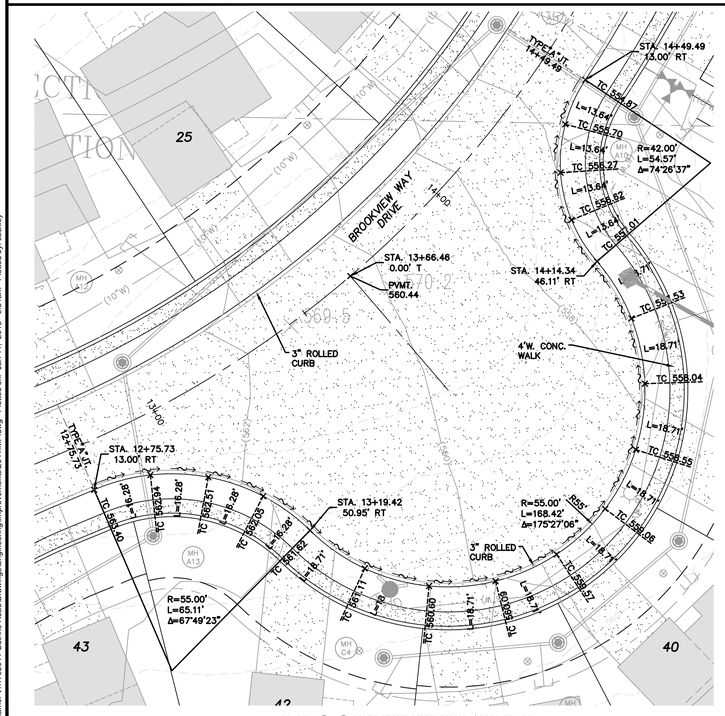

BROOKVIEW WAY DR. EYEBROW CUL-DE-SAC

SCALE: 1"=20'

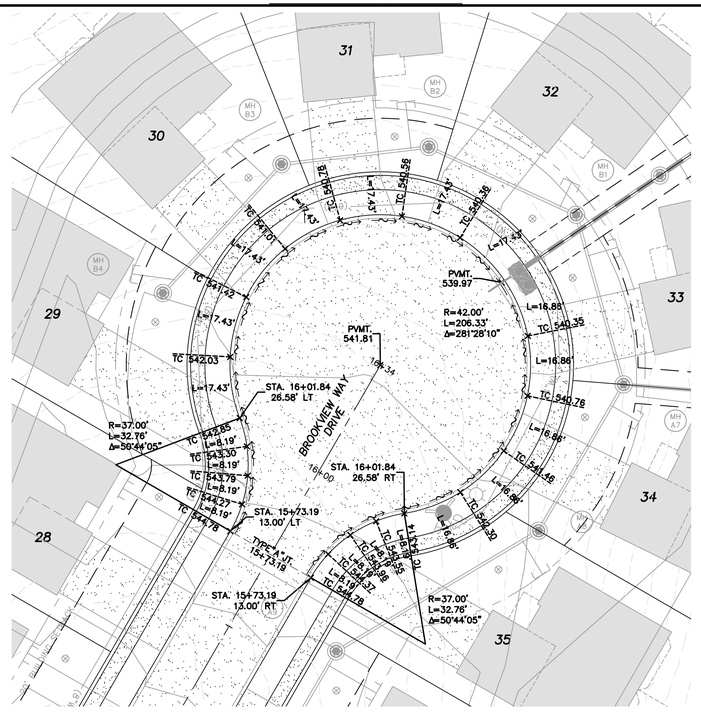

BROOKVIEW WAY DR. CUL-DE-SAC

SCALE: 1"=20'

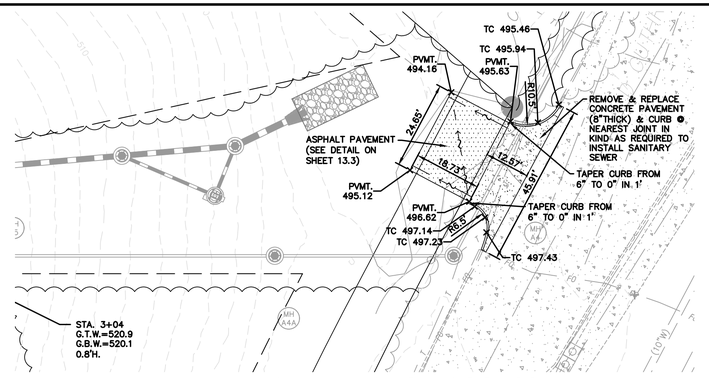

MAINTENANCE ACCESS DRIVE-GUTHRIE ROAD

SCALE: 1"=20'

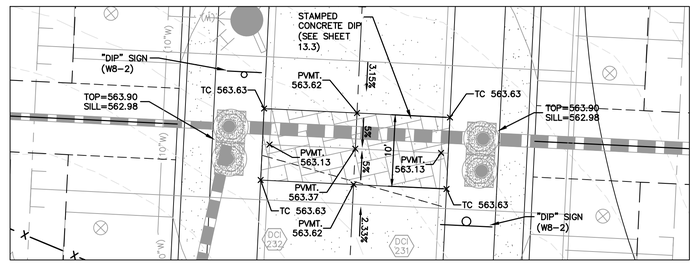

BROOKVIEW WAY DRIVE TRAFFIC CALMING DIP @ DCI 231 & 232

SCALE: 1"=10'

ISSUE	DATE / REMARKS
1	06/28/2017 Initial Submittal
2	10/06/2017 City Comments
3	11/10/2017 City Comments
4	12/16/2017 City Comments
5	01/11/2018 City Resubmittal

PROJECT TITLE

Brookview

O'FALLON, MISSOURI

THE STERLING CO.
ENGINEERS & SURVEYORS
5055 New Baumgartner Road
St. Louis, Missouri 63129
Ph 314-487-0440 Fax 314-487-8944
www.sterling-eng-sur.com
Corporate Certificate of Authority #001348

SEAN M. ACKLEY NUMBER PE-2009018679 PROFESSIONAL ENGINEER

Date: 01/11/18
SEAN ACKLEY
LICENSE # PE-2009018679
Civil Engineer

McBride Guthrie, LLC
16091 Swingley Ridge Road, Suite 300
Chesterfield, Missouri 63017
Ph. (636) 537-2000
Fax (636) 537-2546

WARPING DETAILS

P+Z No. 17-005894
City No. 17-008288
Date: 01/11/18
Job No. 17-02-041

Page No.

12.1

IMP

"Final Plan" Approval Date: August 24, 2017

Drawing name: V:\170\041 Guthrie Road\Drawings\Engineering\Improvements\2041IMP.dwg Plotted on: Jan 11, 2018 - 9:51am Plotted by: sackley