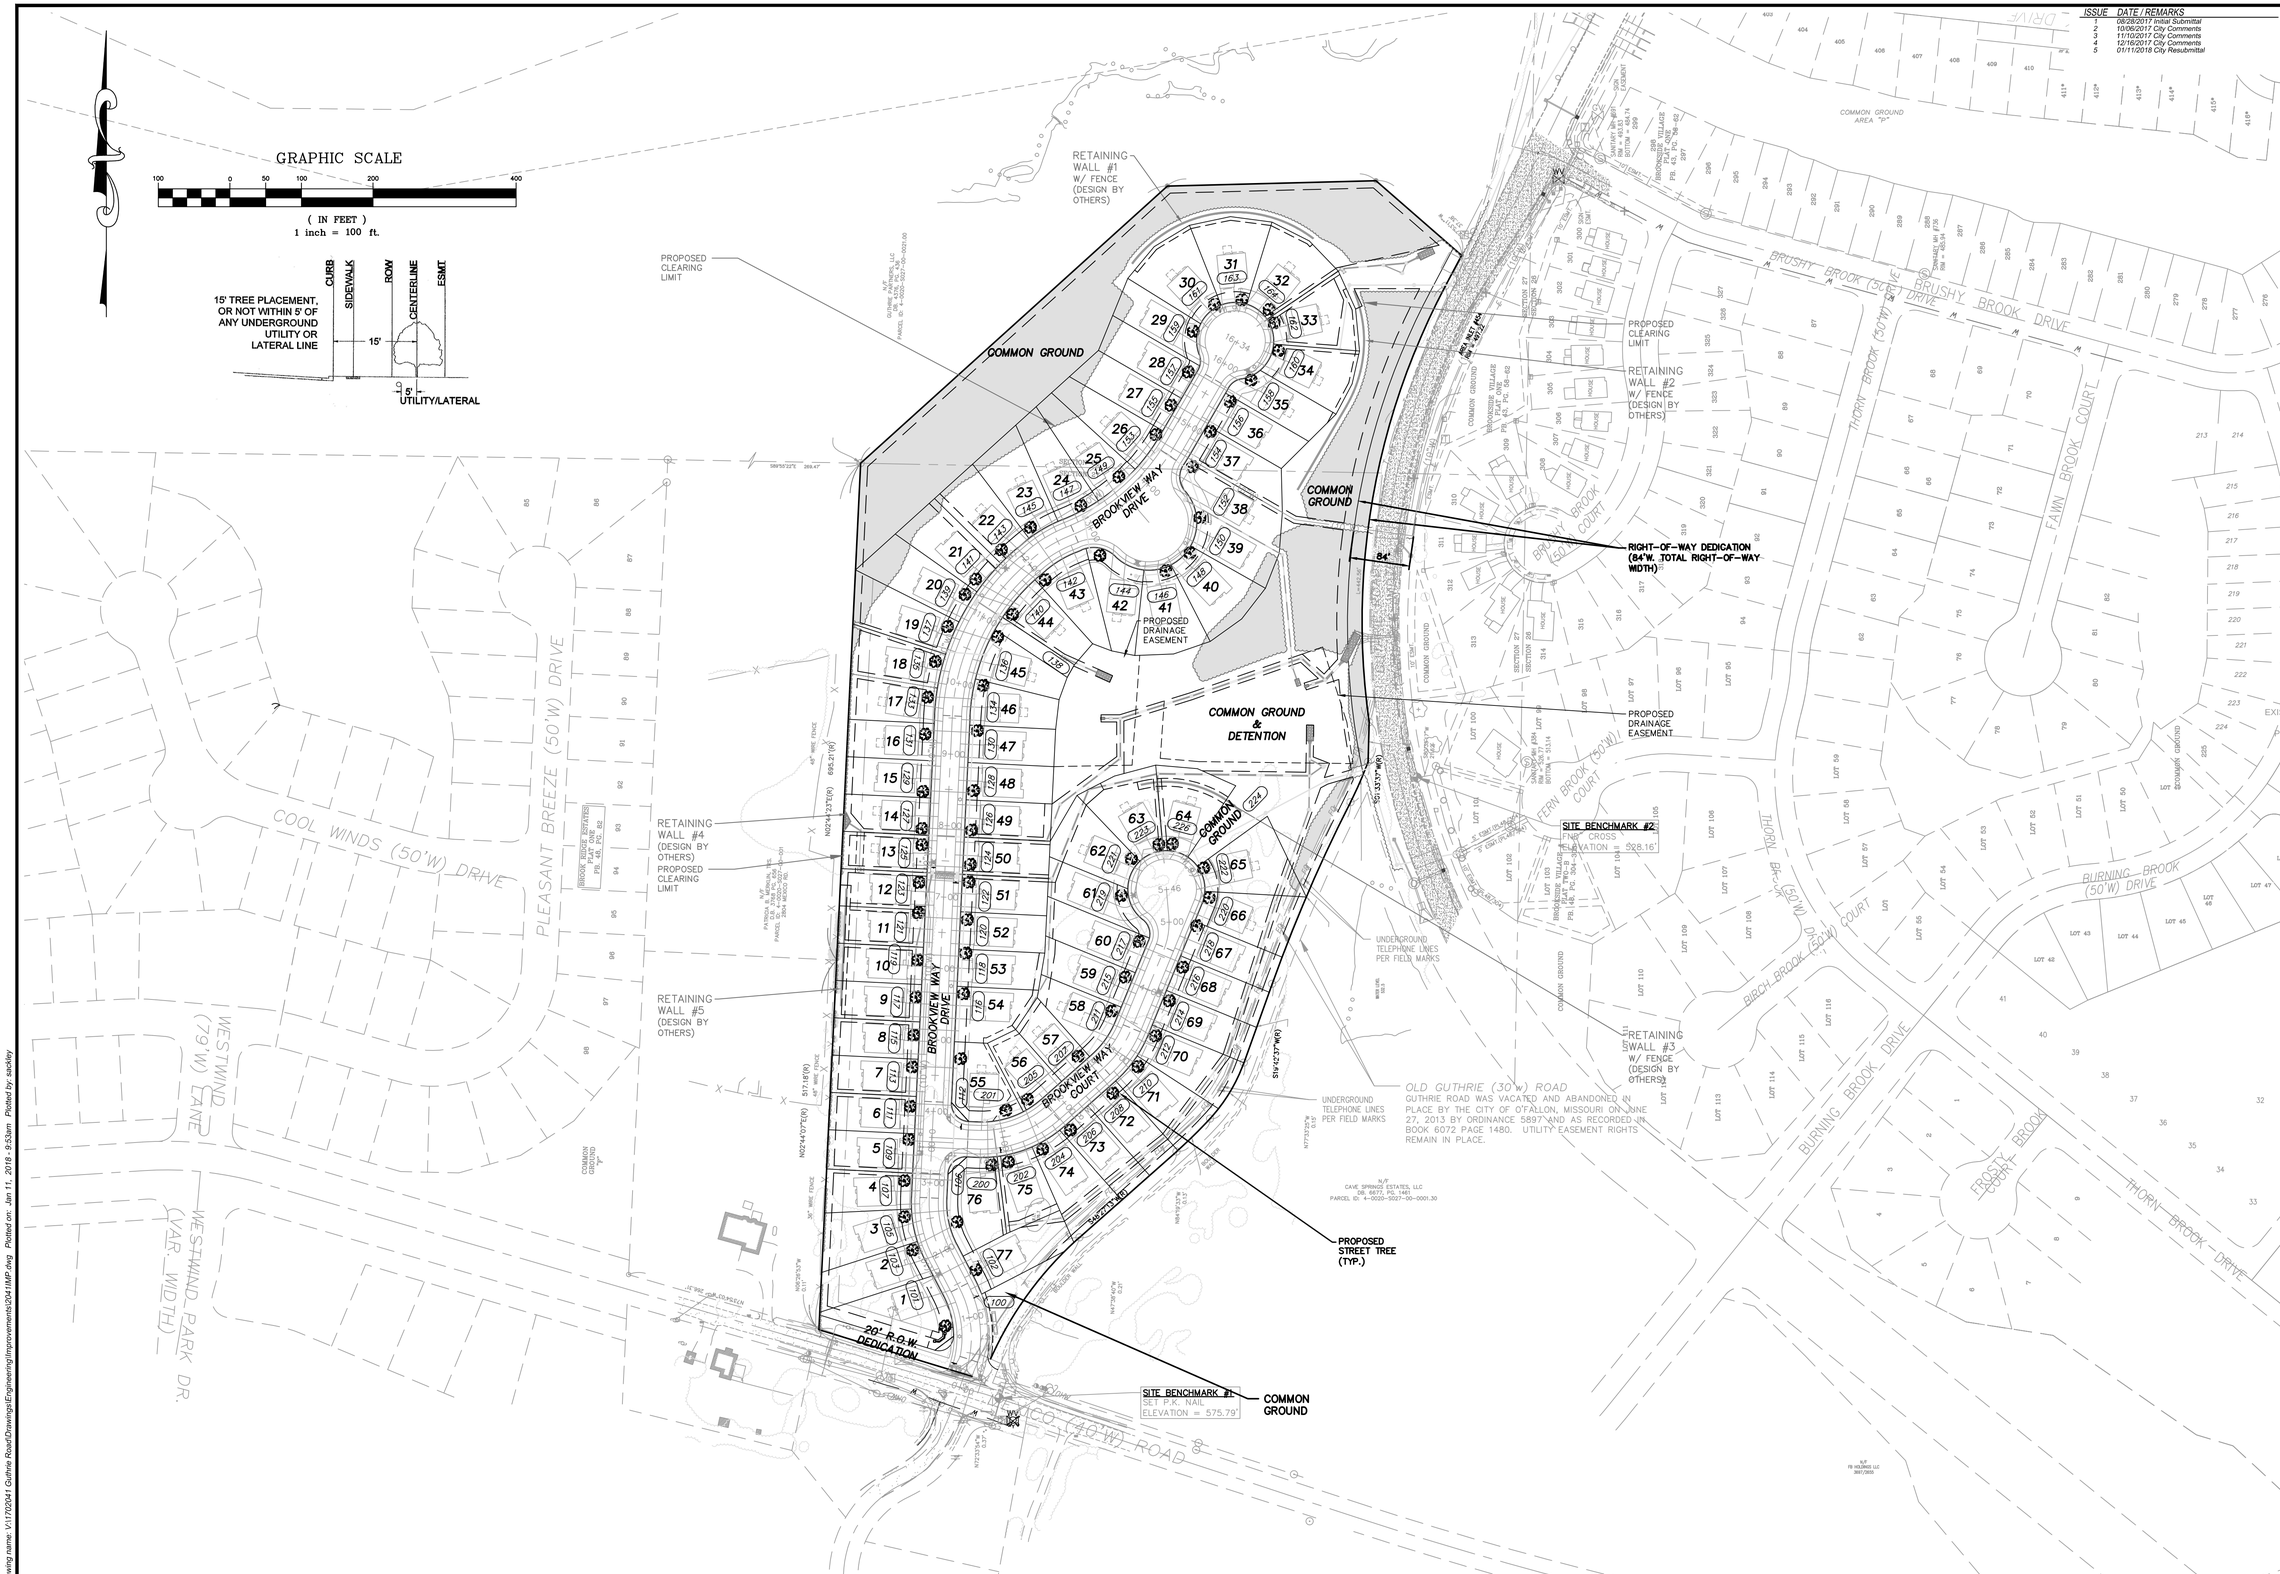

ISSUE	DATE / REMARKS
1	08/28/2017 Initial Submittal
2	10/06/2017 City Comments
3	11/10/2017 City Comments
4	12/16/2017 City Comments
5	01/11/2018 City Resubmittal

PROJECT TITLE

Brookview

O'FALLON, MISSOURI

THE **STERLING** CO.
ENGINEERS & SURVEYORS
5055 New Baumgartner Road
St. Louis, Missouri 63129
Ph 314-487-0440 Fax 314-487-8944
www.sterling-eng-sur.com
Corporate Certificate of Authority #001348

STATE OF MISSOURI
SEAN M. ACKLEY
NUMBER
PE-2009018679
PROFESSIONAL ENGINEER

Date: *01/11/18*
SEAN ACKLEY
LICENSE # PE-20090186 79
Civil Engineer

McBride Guthrie, LLC
16091 Swingley Ridge Road, Suite 300
Chesterfield, Missouri 63017
Ph. (636) 537-2000
Fax (636) 537-2546

LANDSCAPE PLAN

P+Z No. 17-005894
City No. 17-008288
Date: 01/11/18
Job No. 17-02-041

Page No.

15.1

IMP

"Final Plan" Approval Date: August 24, 2017

Drawing name: V:\17\02\041 Guthrie Road\Drawings\Engineering\Improvements\2041IMP.dwg Plotted on: Jan 11, 2018 - 9:53am Plotted by: sackley