ISSUE	DATE / REMARKS
1	08/28/2017 Initial Submittal
2	10/06/2017 City Comments
3	11/10/2017 City Comments
4	12/16/2017 City Comments
5	01/11/2018 City Resubmittal

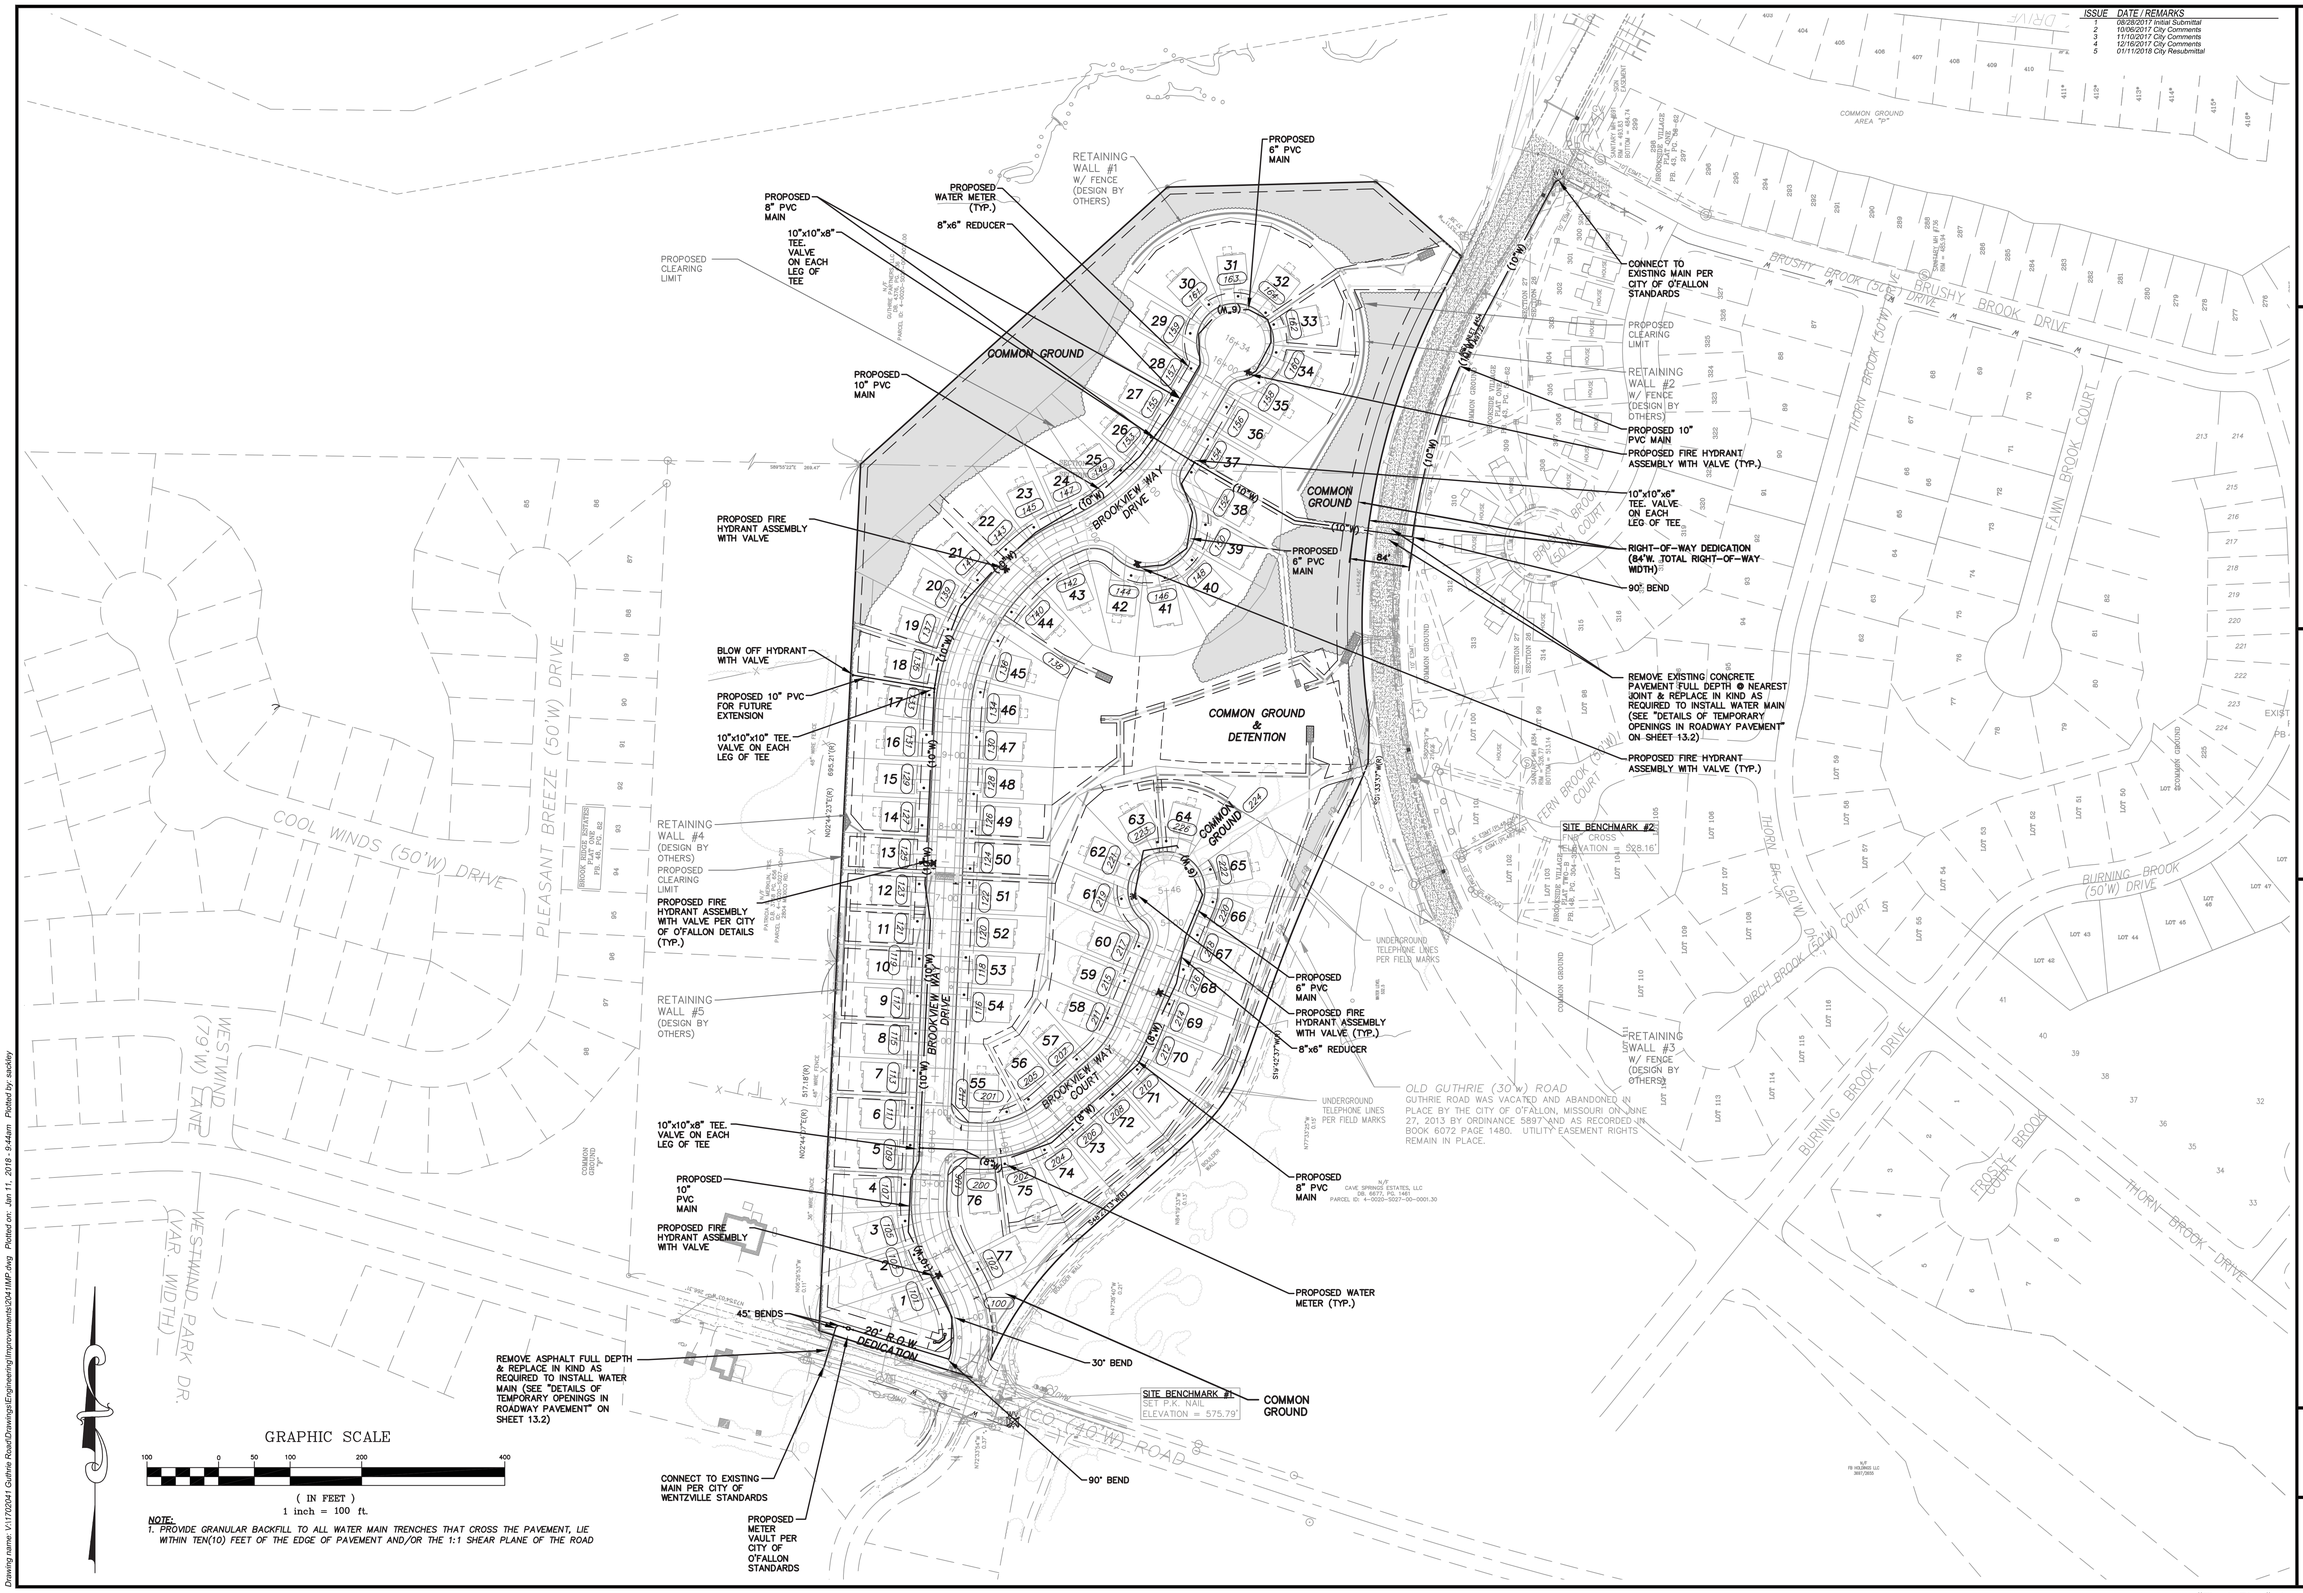

NOTE:
1. PROVIDE GRANULAR BACKFILL TO ALL WATER MAIN TRENCHES THAT CROSS THE PAVEMENT, LIE WITHIN TEN(10) FEET OF THE EDGE OF PAVEMENT AND/OR THE 1:1 SHEAR PLANE OF THE ROAD

PROJECT TITLE

Brookview

O'FALLON, MISSOURI

THE STERLING CO.
ENGINEERS & SURVEYORS
5055 New Baumgartner Road
St. Louis, Missouri 63129
Ph 314-487-0440 Fax 314-487-8944
www.sterling-eng-sur.com
Corporate Certificate of Authority #001348

These drawings and specifications are the property and shall remain the property of The Sterling Co. The reproduction, alteration or use for any purpose other than those authorized by The Sterling Co. is forbidden. Only those plans and specifications bearing the seal of the professional engineer shall be considered to be the contract documents. The Sterling Co. shall not be responsible for any modifications made to these documents when transmitted in electronic form.

STATE OF MISSOURI
SEAN M. ACKLEY
NUMBER PE-2009018679
PROFESSIONAL ENGINEER

Date: 01/11/18
SEAN ACKLEY
LICENSE # PE-2009018679
Civil Engineer

McBride Guthrie, LLC
16091 Swingley Ridge Road, Suite 300
Chesterfield, Missouri 63017
Ph. (636) 537-2000
Fax (636) 537-2546

OVERALL UTILITY PLAN

P+Z No.	17-005894
City No.	17-008288
Date:	01/11/18
Job No.	17-02-041

Page No.

6.1

IMP

"Final Plan" Approval Date: August 24, 2017

Drawing name: V:\17\02041 Guthrie Road\Drawings\Engineering\Improvements\02041IMP.dwg Plotted on: Jan 11, 2018 - 9:44am Plotted by: sackley