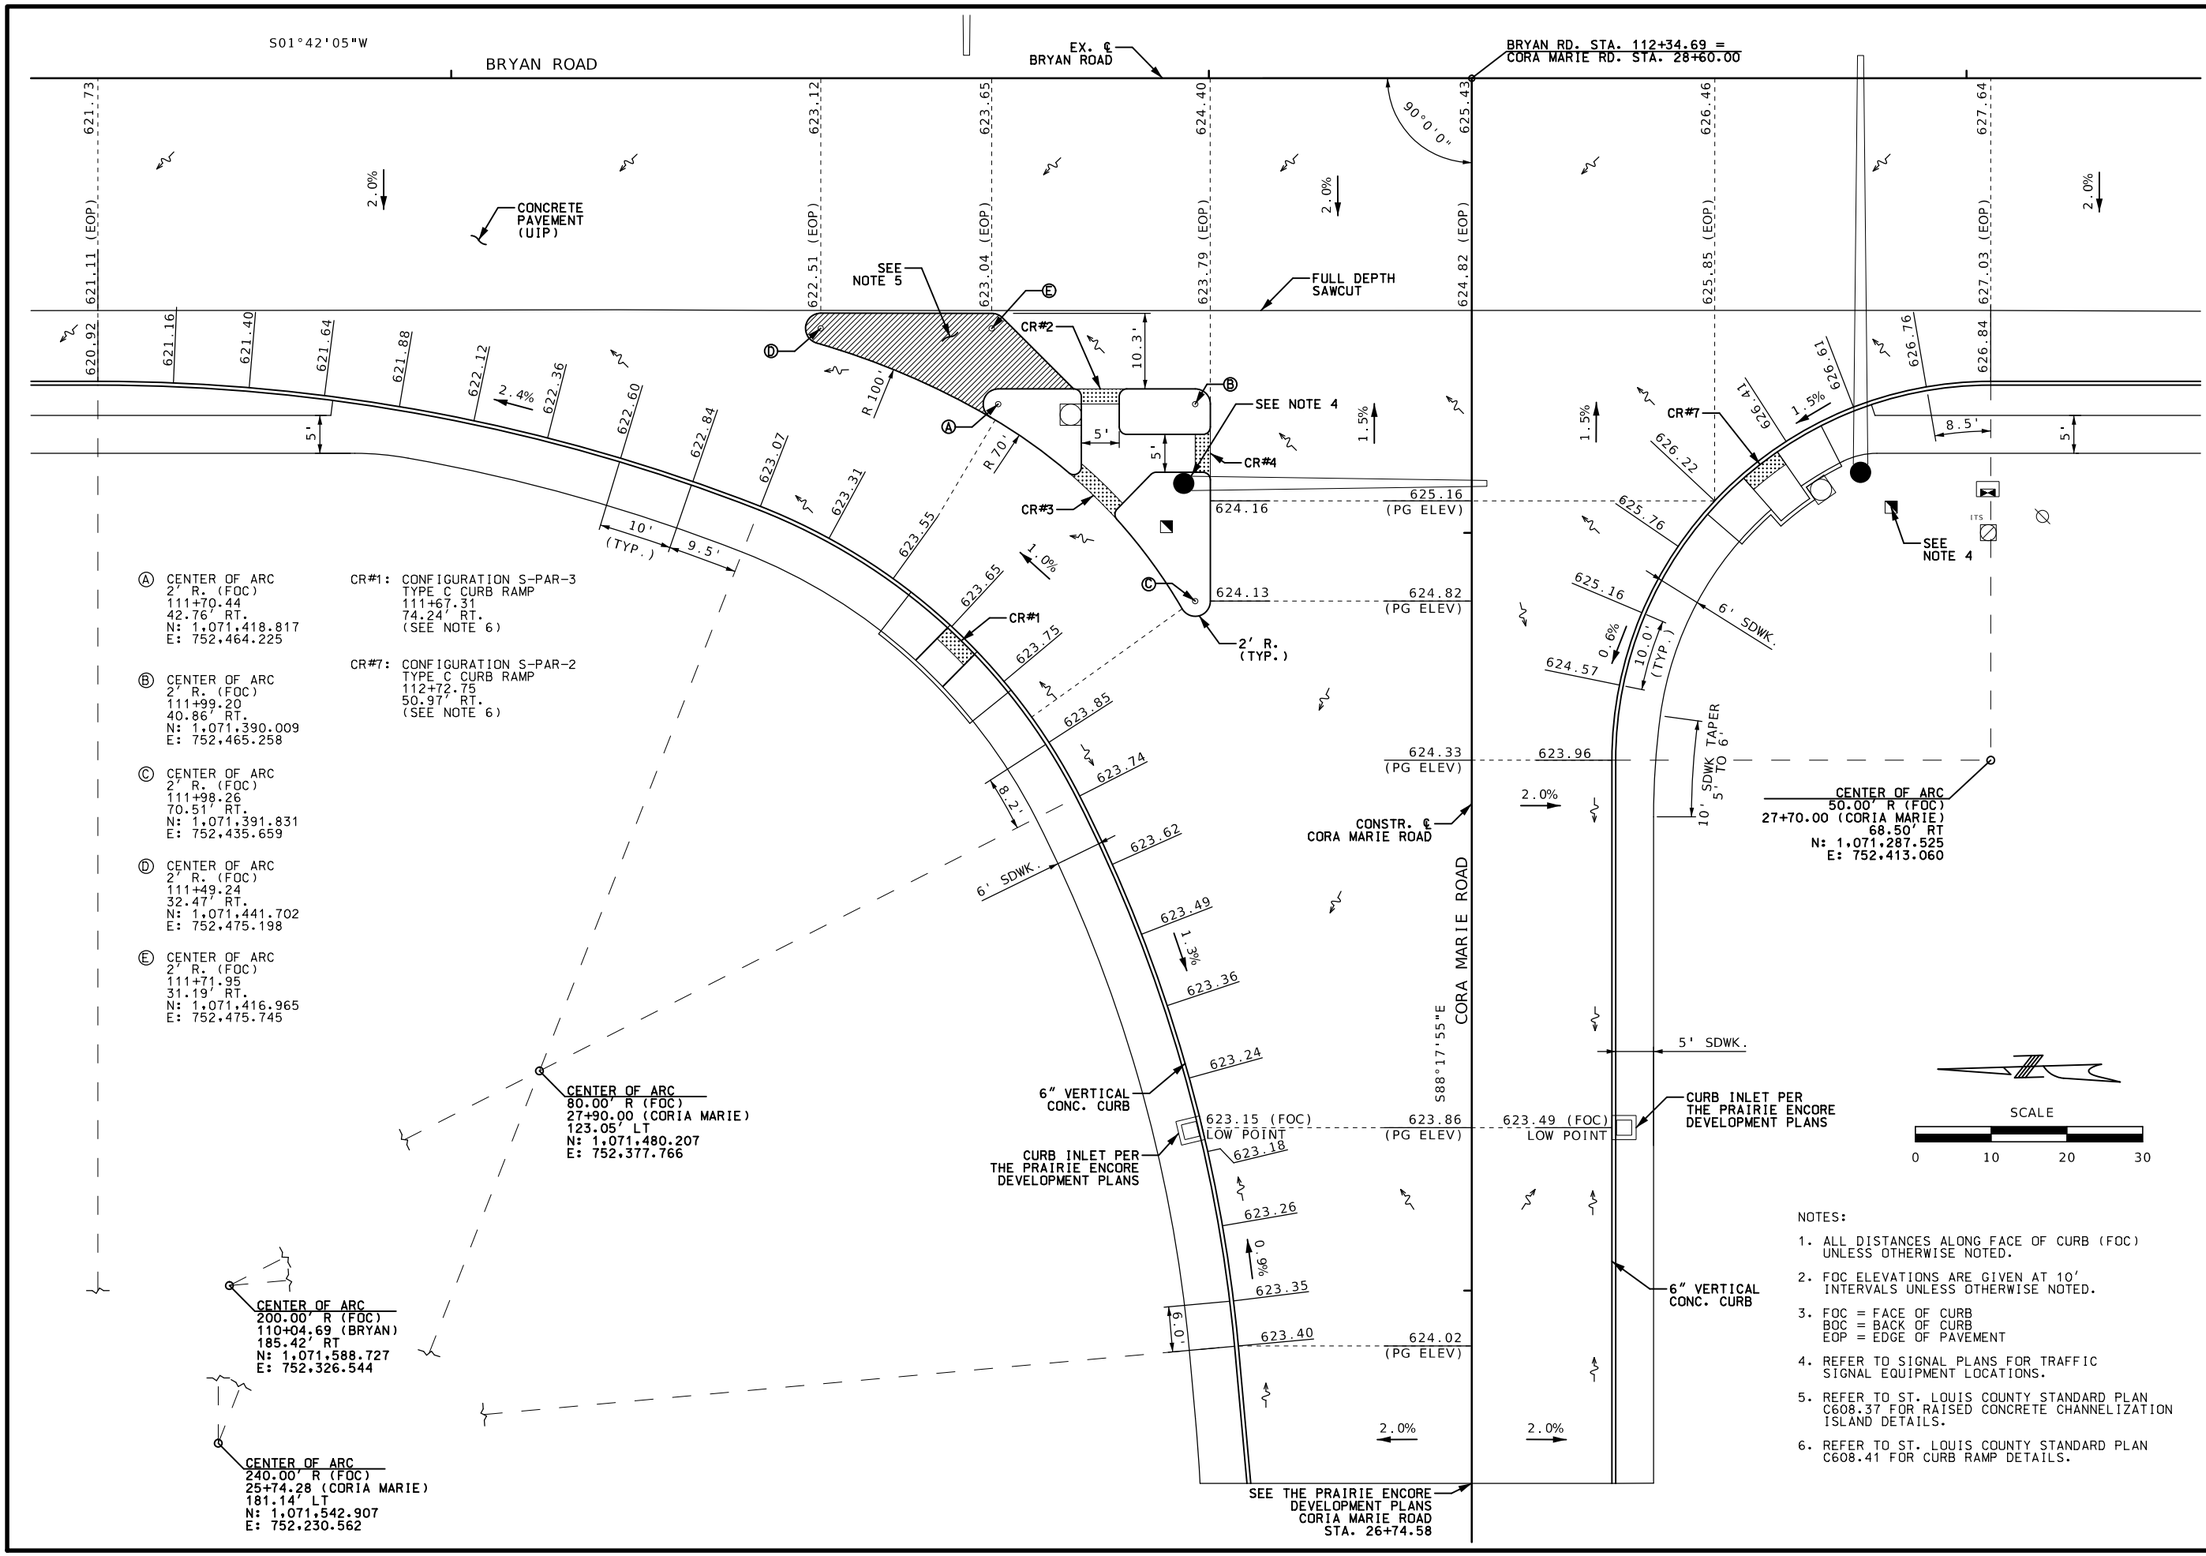

Ⓐ CENTER OF ARC
2' R. (FOC)
111+70.44
42.76' RT.
N: 1,071,418.817
E: 752,464.225

Ⓑ CENTER OF ARC
2' R. (FOC)
111+99.20
40.86' RT.
N: 1,071,390.009
E: 752,465.258

Ⓒ CENTER OF ARC
2' R. (FOC)
111+98.26
70.51' RT.
N: 1,071,391.831
E: 752,435.659

Ⓓ CENTER OF ARC
2' R. (FOC)
111+49.24
32.47' RT.
N: 1,071,441.702
E: 752,475.198

Ⓔ CENTER OF ARC
2' R. (FOC)
111+71.95
31.19' RT.
N: 1,071,416.965
E: 752,475.745

CR#1: CONFIGURATION S-PAR-3
TYPE C CURB RAMP
111+67.31
74.24' RT.
(SEE NOTE 6)

CR#7: CONFIGURATION S-PAR-2
TYPE C CURB RAMP
112+72.75
50.97' RT.
(SEE NOTE 6)

NOTES:

1. ALL DISTANCES ALONG FACE OF CURB (FOC) UNLESS OTHERWISE NOTED.
2. FOC ELEVATIONS ARE GIVEN AT 10' INTERVALS UNLESS OTHERWISE NOTED.
3. FOC = FACE OF CURB
   BOC = BACK OF CURB
   EOP = EDGE OF PAVEMENT
4. REFER TO SIGNAL PLANS FOR TRAFFIC SIGNAL EQUIPMENT LOCATIONS.
5. REFER TO ST. LOUIS COUNTY STANDARD PLAN C608.37 FOR RAISED CONCRETE CHANNELIZATION ISLAND DETAILS.
6. REFER TO ST. LOUIS COUNTY STANDARD PLAN C608.41 FOR CURB RAMP DETAILS.

STATE OF MISSOURI
DANIEL SCOTT GOFORTH
NUMBER
2010019545
PROFESSIONAL ENGINEER
020524
DANIEL S. GOFORTH
CIVIL ENGINEER
2010019545

DATE PREPARED	02/05/2024
ROUTE	.
STATE	MO
DISTRICT	STL
SHEET NO.	35
COUNTY	ST. CHARLES
JOB NO.	.
CONTRACT ID.	.
PROJECT NO.	1201400
BRIDGE NO.	.

DESCRIPTION

DATE

KALECO, LLC
7 BAXTER LANE
CHESTERFIELD, MO 63017
(217-370-7623)

VOLKERT
CERTIFICATE OF AUTHORITY
NO. F00391502
401 S. 18TH STREET
SUITE 250
ST. LOUIS, MO 63103

BYRAN ROAD & FEISE ROAD IMPROVEMENTS

WARPING SHEET (WP)
(1 OF 2)