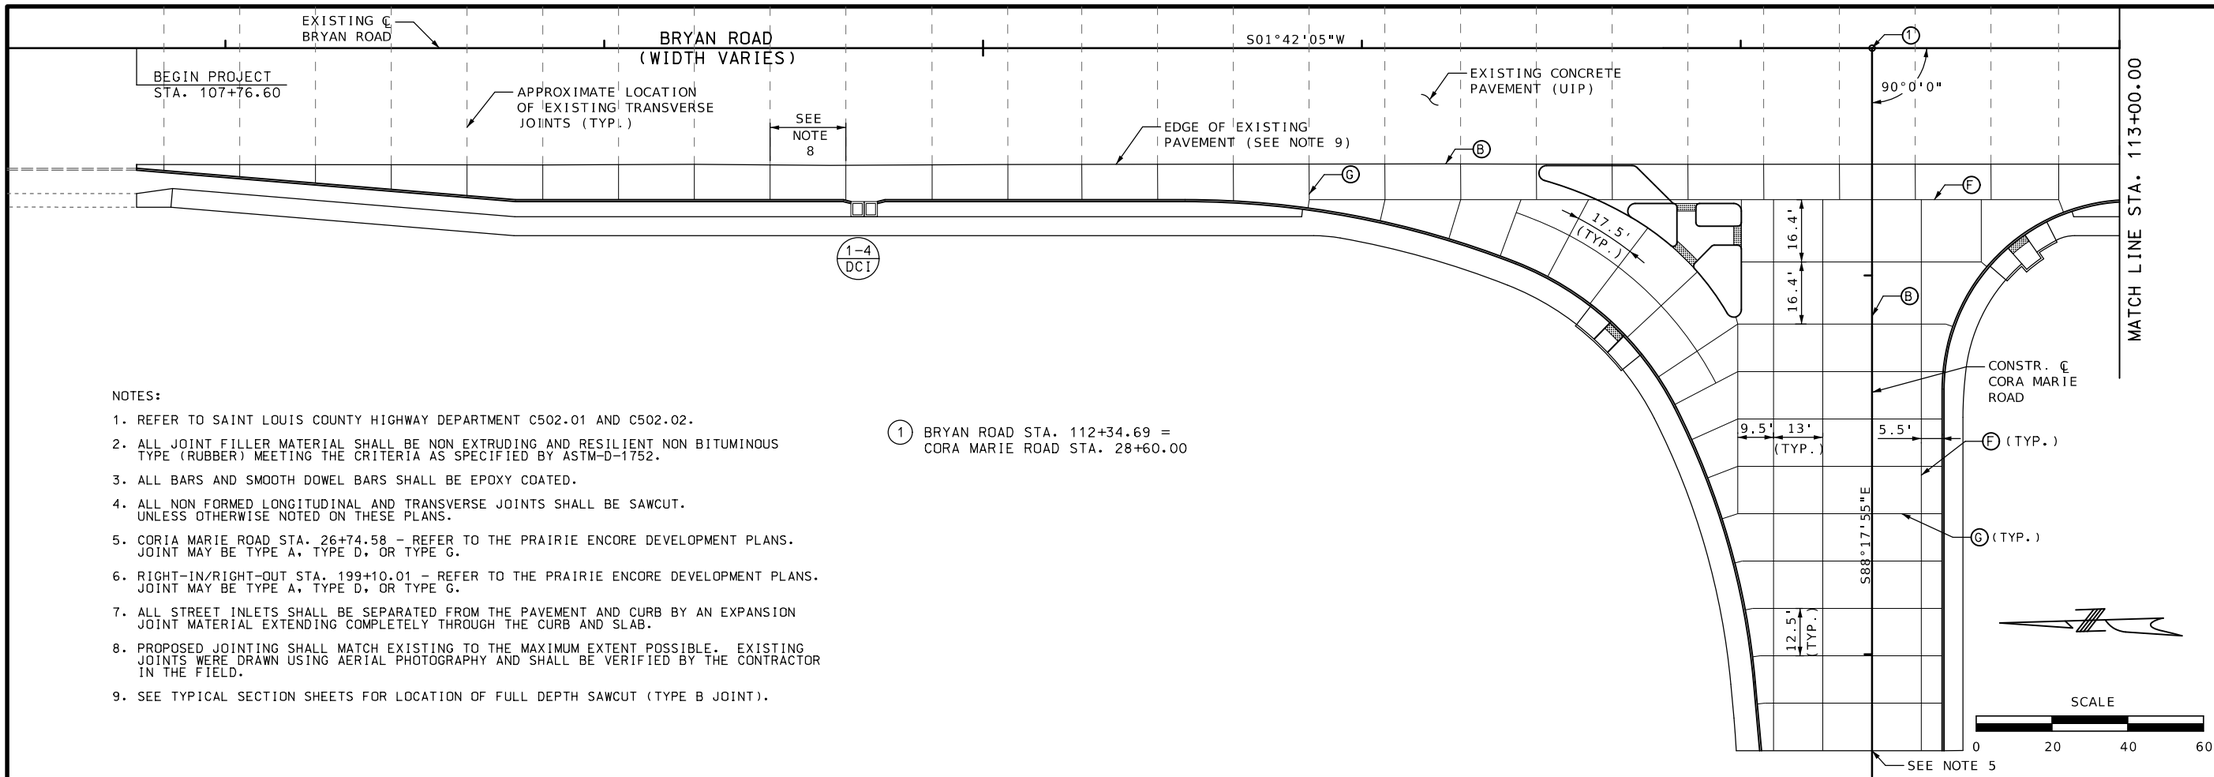

NOTES:

1. REFER TO SAINT LOUIS COUNTY HIGHWAY DEPARTMENT C502.01 AND C502.02.
2. ALL JOINT FILLER MATERIAL SHALL BE NON EXTRUDING AND RESILIENT NON BITUMINOUS TYPE (RUBBER) MEETING THE CRITERIA AS SPECIFIED BY ASTM-D-1752.
3. ALL BARS AND SMOOTH DOWEL BARS SHALL BE EPOXY COATED.
4. ALL NON FORMED LONGITUDINAL AND TRANSVERSE JOINTS SHALL BE SAWCUT. UNLESS OTHERWISE NOTED ON THESE PLANS.
5. CORIA MARIE ROAD STA. 26+74.58 - REFER TO THE PRAIRIE ENCORE DEVELOPMENT PLANS. JOINT MAY BE TYPE A, TYPE D, OR TYPE G.
6. RIGHT-IN/RIGHT-OUT STA. 199+10.01 - REFER TO THE PRAIRIE ENCORE DEVELOPMENT PLANS. JOINT MAY BE TYPE A, TYPE D, OR TYPE G.
7. ALL STREET INLETS SHALL BE SEPARATED FROM THE PAVEMENT AND CURB BY AN EXPANSION JOINT MATERIAL EXTENDING COMPLETELY THROUGH THE CURB AND SLAB.
8. PROPOSED JOINTING SHALL MATCH EXISTING TO THE MAXIMUM EXTENT POSSIBLE. EXISTING JOINTS WERE DRAWN USING AERIAL PHOTOGRAPHY AND SHALL BE VERIFIED BY THE CONTRACTOR IN THE FIELD.
9. SEE TYPICAL SECTION SHEETS FOR LOCATION OF FULL DEPTH SAWCUT (TYPE B JOINT).

(1) BRYAN ROAD STA. 112+34.69 = CORA MARIE ROAD STA. 28+60.00

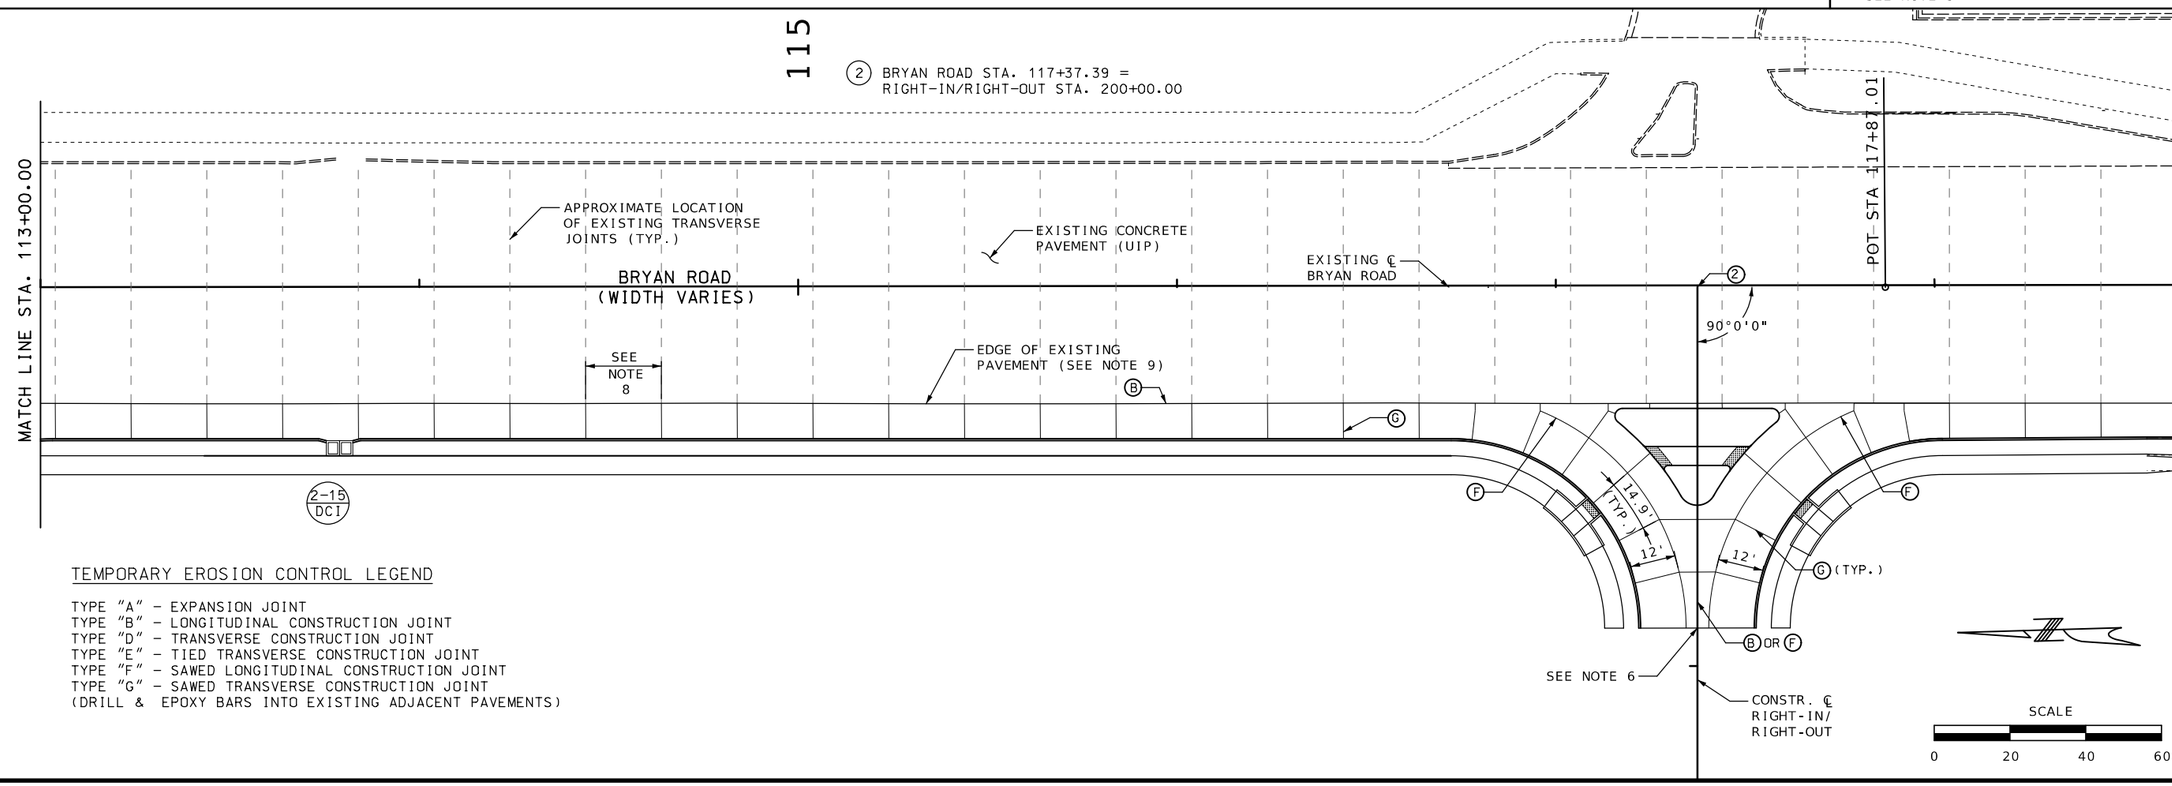

TEMPORARY EROSION CONTROL LEGEND

TYPE "A" - EXPANSION JOINT
TYPE "B" - LONGITUDINAL CONSTRUCTION JOINT
TYPE "D" - TRANSVERSE CONSTRUCTION JOINT
TYPE "E" - TIED TRANSVERSE CONSTRUCTION JOINT
TYPE "F" - SAWED LONGITUDINAL CONSTRUCTION JOINT
TYPE "G" - SAWED TRANSVERSE CONSTRUCTION JOINT
(DRILL & EPOXY BARS INTO EXISTING ADJACENT PAVEMENTS)

STATE OF MISSOURI
DANIEL SCOTT GOFORTH
NUMBER
2010019545
PROFESSIONAL ENGINEER
020524
DANIEL S. GOFORTH
CIVIL ENGINEER
2010019545

DATE PREPARED	02/05/2024
ROUTE	.
STATE	MO
DISTRICT	STL
SHEET NO.	37
COUNTY	ST. CHARLES
JOB NO.	.
CONTRACT ID.	.
PROJECT NO.	1201400
BRIDGE NO.	.

DATE	DESCRIPTION
.	.

KALECO, LLC
7 BAXTER LANE
CHESTERFIELD, MO 63017
(217-370-7623)

VOLKERT
CERTIFICATE OF AUTHORITY
NO. F00391502
401 S. 18TH STREET
SUITE 250
ST. LOUIS, MO 63103

BYRAN ROAD & FEISE ROAD IMPROVEMENTS

PAVEMENT JOINTING (PJ)
(1 OF 2)