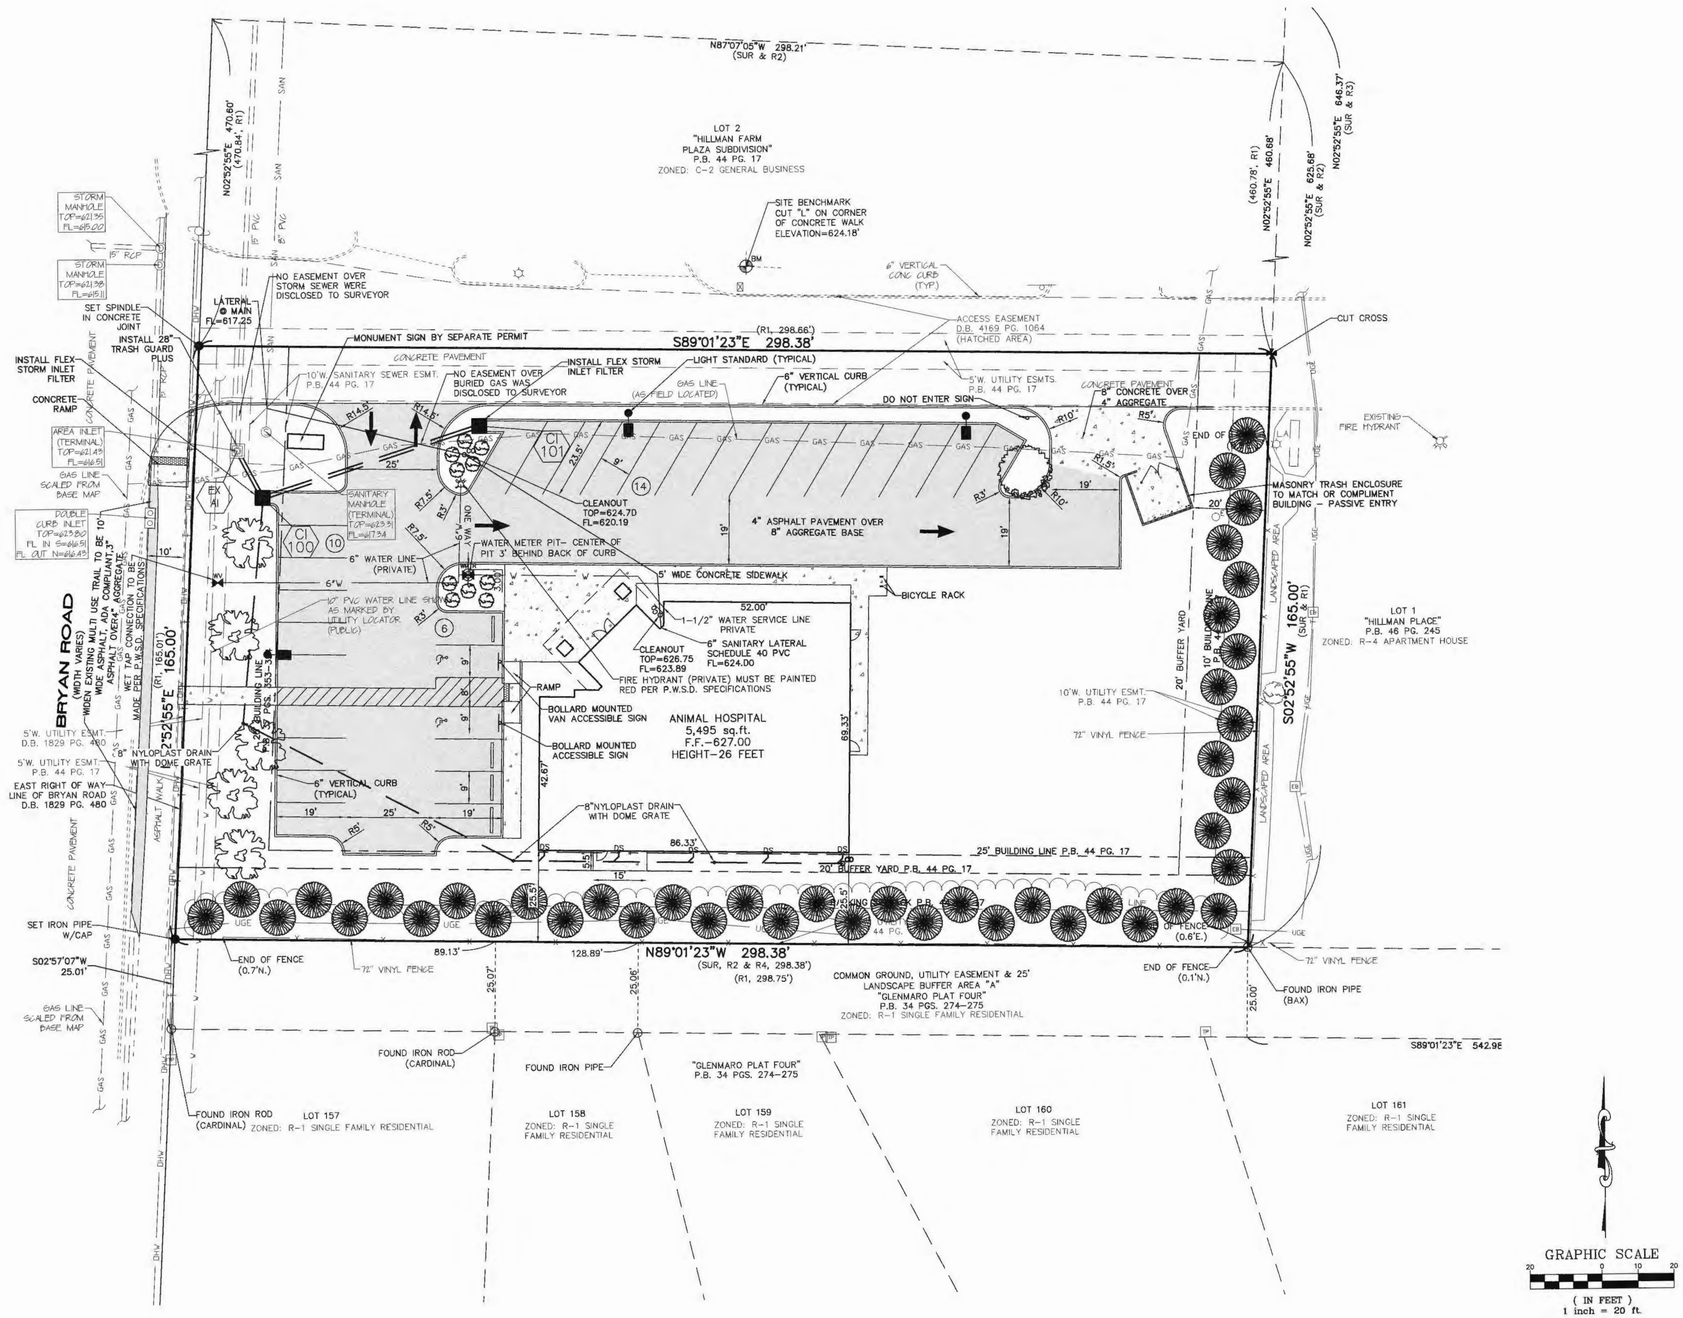

PROJECT TITLE:

BRYAN ROAD
ANIMAL HOSPITAL

Bax Project #01-17107E | Issue Date: 4/17/2018

ENGINEERING
PLANNING
SURVEYING

221 Point West Blvd.
St. Charles, MO 63301
636-928-5552
FAX 928-1718

DISCLAIMER OF RESPONSIBILITY
I hereby specify that the documents intended to be authenticated by my seal are limited to this sheet, and I hereby disclaim any responsibility for all other Drawings, Specifications, Estimates, Reports or other documents or instruments relating to or intended to be used for any part or parts of the architectural or engineering project or survey.

STATE OF MISSOURI
CLIFFORD
L. HEITMANN
NUMBER
E-29817
PROFESSIONAL ENGINEER

CLIFFORD L. HEITMANN
CIVIL ENGINEER
E29817

Copyright 2018
Box Engineering Company, Inc.
Engineering Authority No. 000655
Surveying Authority No. 000144
All Rights Reserved

REVISIONS

4-24-18	PWSD2 comments
5-22-18	city & fire comments

Developer / Owner:
BRYAN ROAD ANIMAL HOSPITAL
1161 BRYAN ROAD
O'FALLON, MO 63366
636-272-3900

FLAT PLAN

P+Z No. # 18-000622
Approval Date: Mar. 1, 2018
City No. #

Page No.
4 of 17