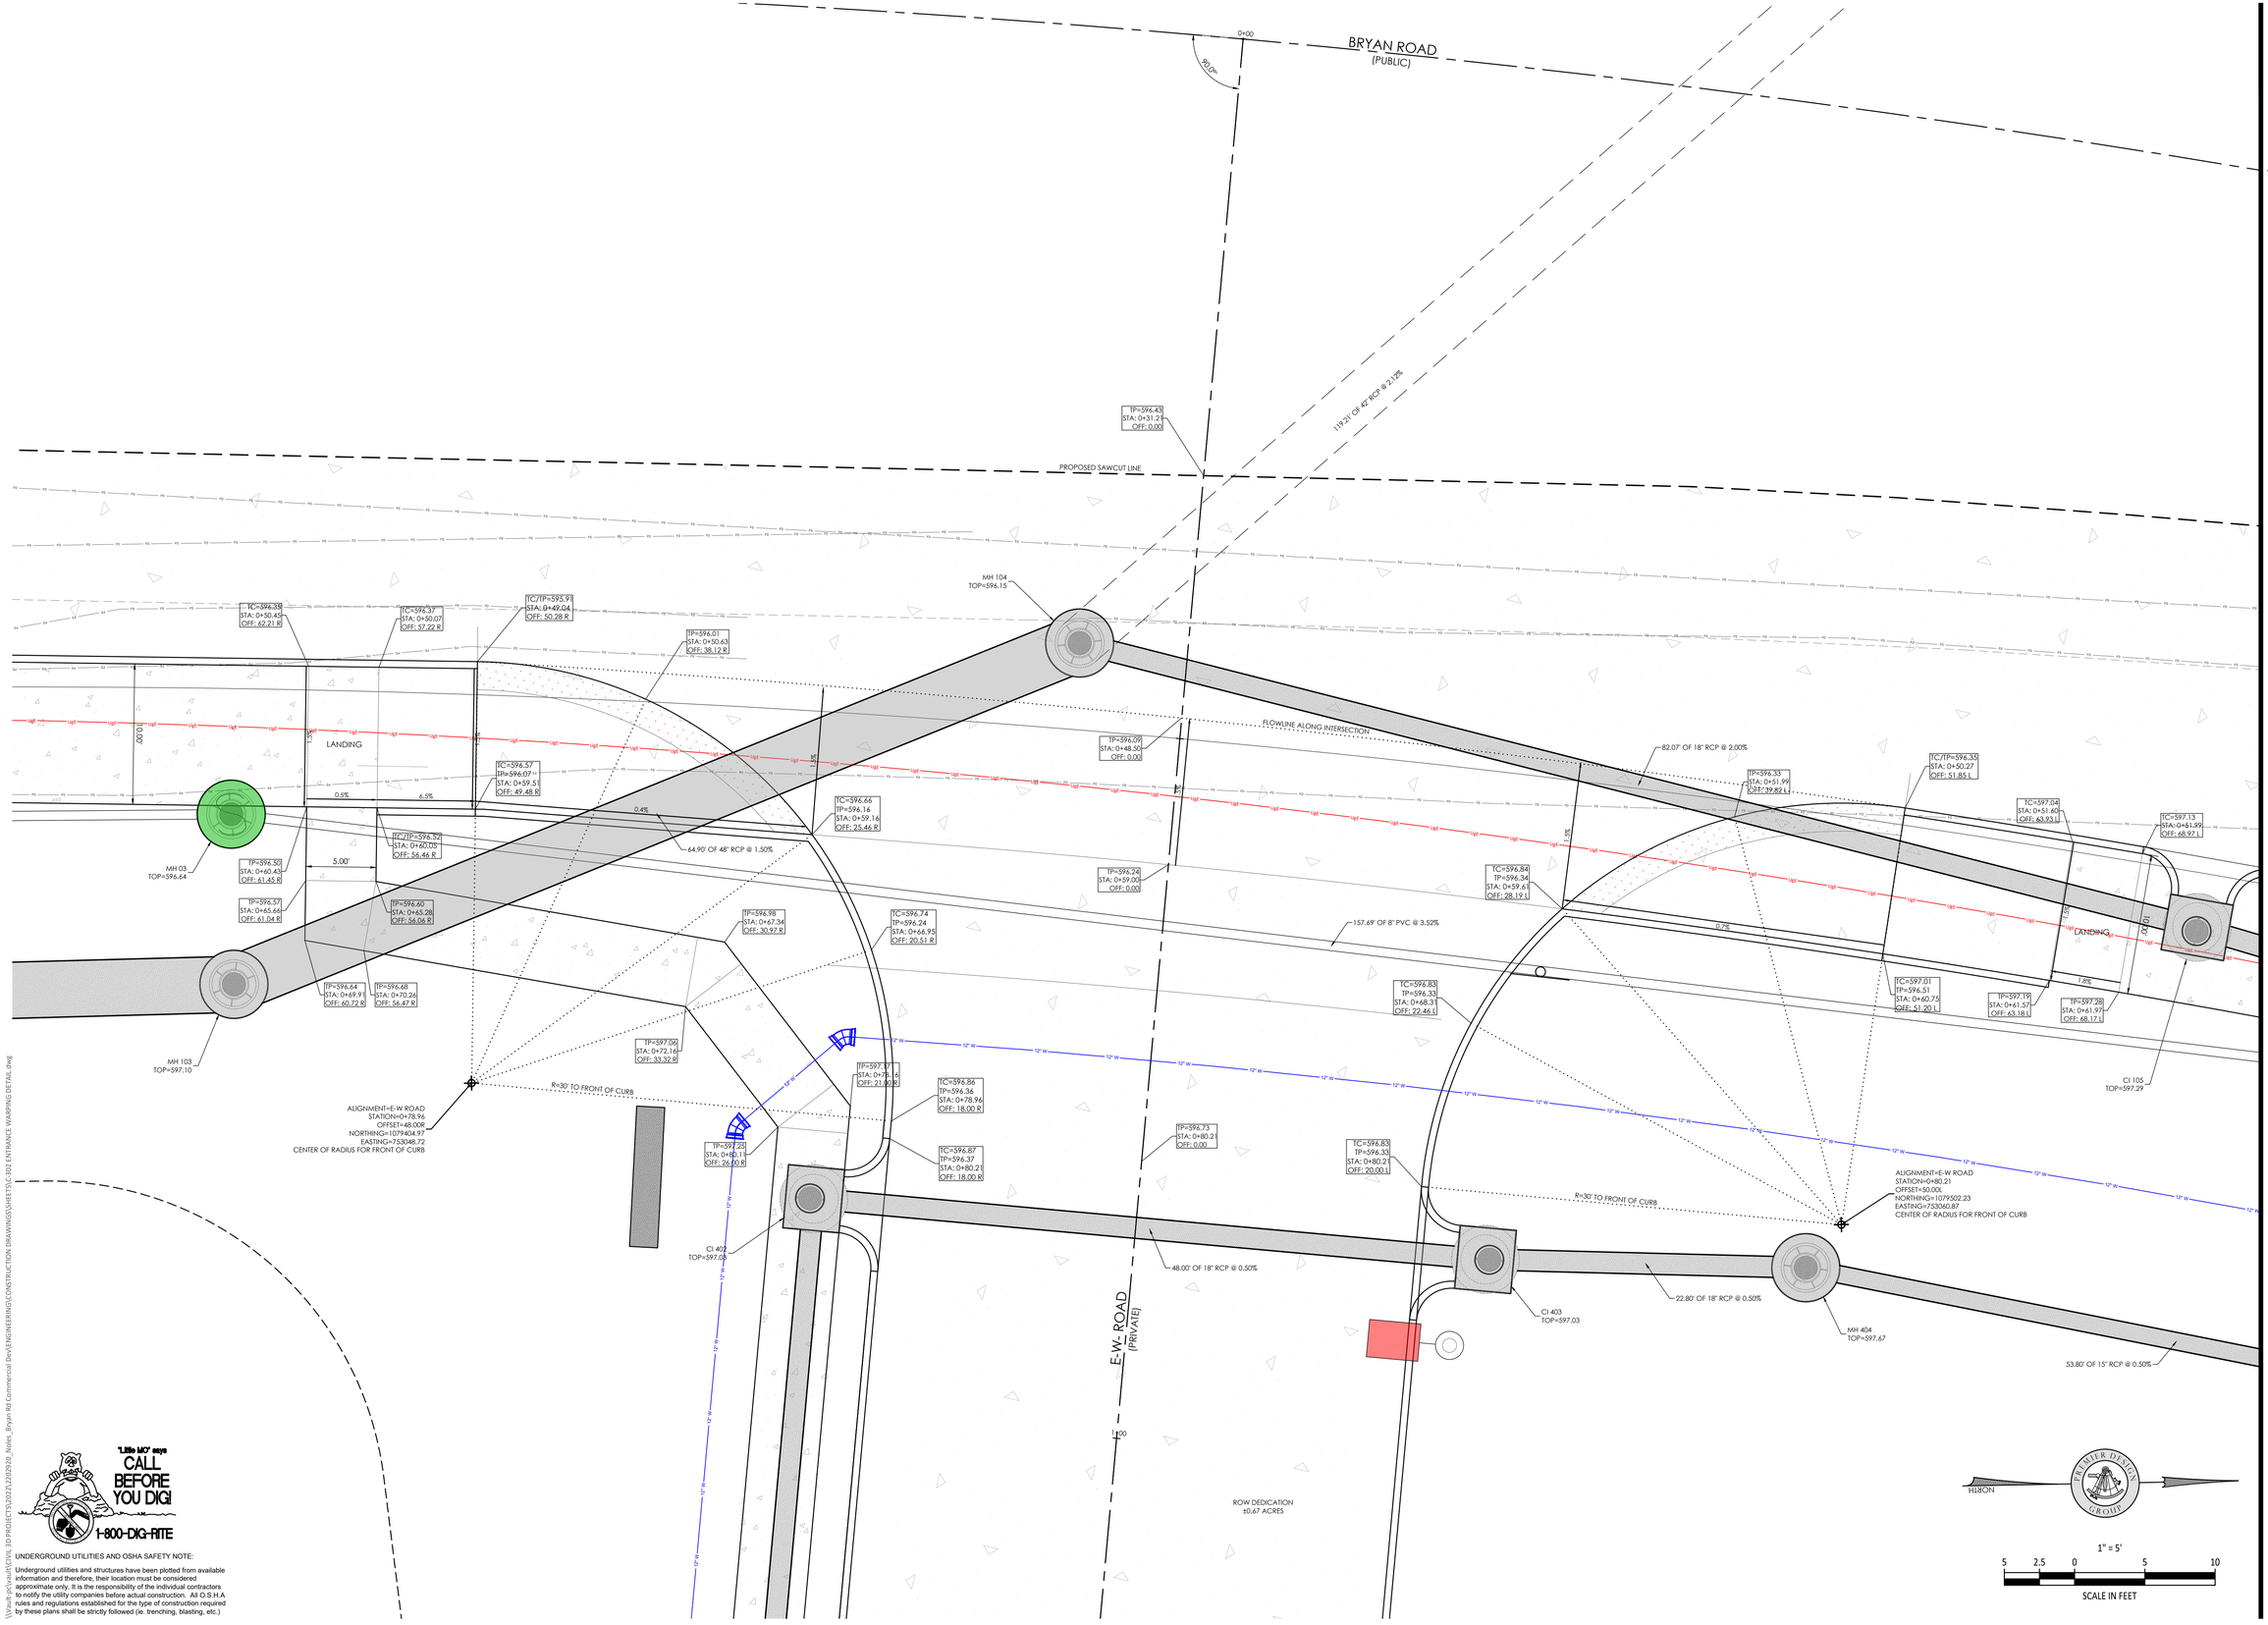

"Little MO" says
CALL BEFORE YOU DIG!
1-800-DIG-RITE

UNDERGROUND UTILITIES AND OSHA SAFETY NOTE:

Underground utilities and structures have been plotted from available information and therefore, their location must be considered approximate only. It is the responsibility of the individual contractors to notify the utility companies before actual construction. All O.S.H.A rules and regulations established for the type of construction required by these plans shall be strictly followed (ie. trenching, blasting, etc.)

\\Vault-p-ovault\CIVIL 3D PROJECTS\2022\2202920_Noles_Bryan Rd Commercial Dev\ENGINEERING\CONSTRUCTION DRAWINGS\SHEETS\C-302 ENTRANCE WARPING DETAIL.dwg

PREMIER DESIGN GROUP
100 MIDLAND PARK DRIVE
WENTZVILLE, MO 63385
MISSOURI CERTIFICATE OF AUTHORITY #: 2003000031
MISSOURI CERTIFICATE OF AUTHORITY #: 2002007849

STATE OF MISSOURI
STEVEN D. MARION
NUMBER
PE2006007195
PROFESSIONAL ENGINEER

ENGINEERS AUTHENTICATION

The responsibility for professional engineering liability on this project is hereby limited to the set of plans authenticated by the seal, signature, and date hereunder attached. Responsibility is disclaimed for all other engineering plans related to this project and specifically excludes revisions made after the date so authenticated.

STEVEN D. MARION P.E.
PROFESSIONAL ENGINEER
PE 2006007195

Project
NOLES PROPERTIES LLC
BRYAN ROAD COMMERCIAL DEVELOPMENT
TBD BRYAN ROAD
O'FALLON, MO 63376
NOLES PROPERTIES LLC
11361 OLIVE BLVD
CREVE COEUR, MO 63141

Date 5/2/2023

#	Revision Date	Description of Changes
1	6/26/2023	REVISED PER CITY OF O'FALLON AND O'FALLON FIRE COMMENTS
2	7/7/2023	REVISED PER CITY OF O'FALLON COMMENTS
3	7/17/2023	REVISED PER CITY OF O'FALLON COMMENTS

Sheet Title
ENTRANCE WARPING DETAIL

Sheet Number
C-301

Project No.	2202920
Drawn By	P. HEITZ
Checked By	M. FOGARTY

ISSUED FOR CONSTRUCTION