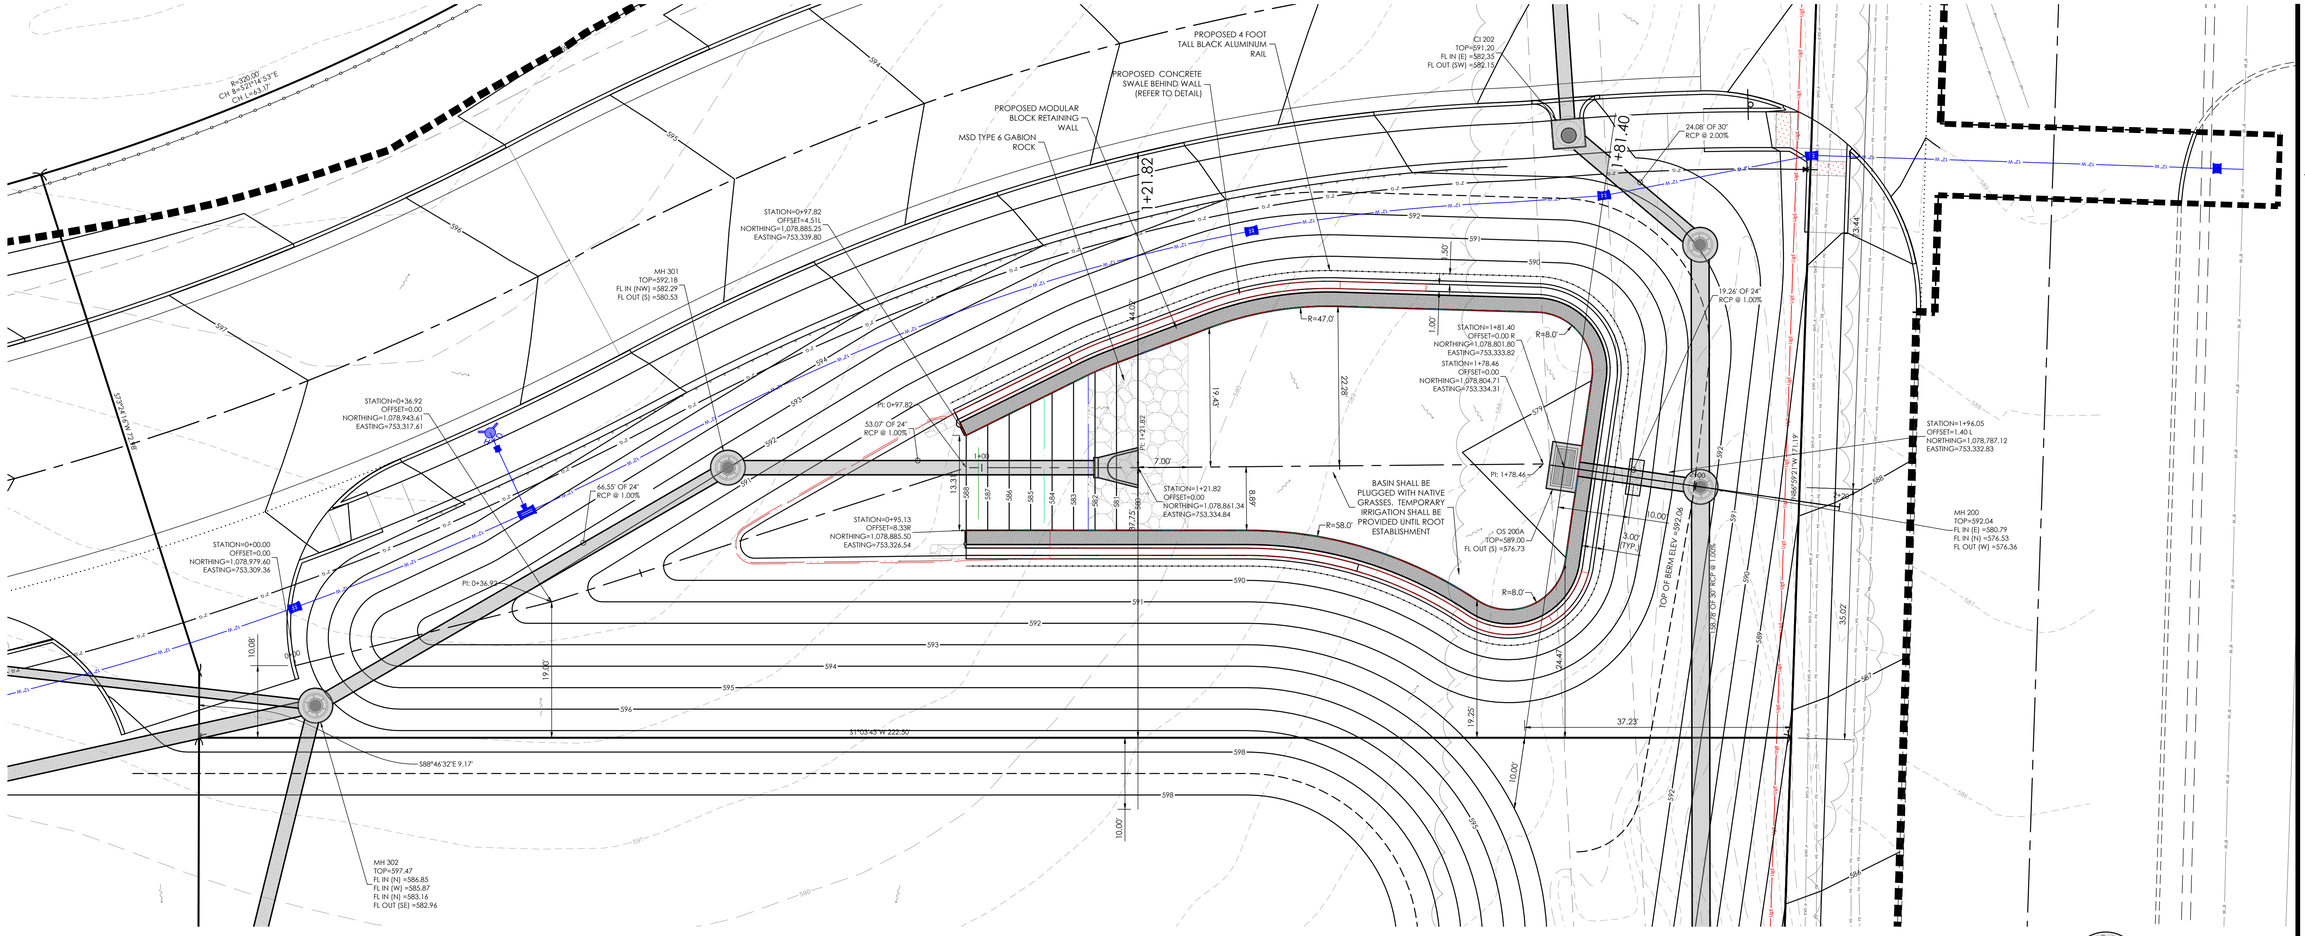

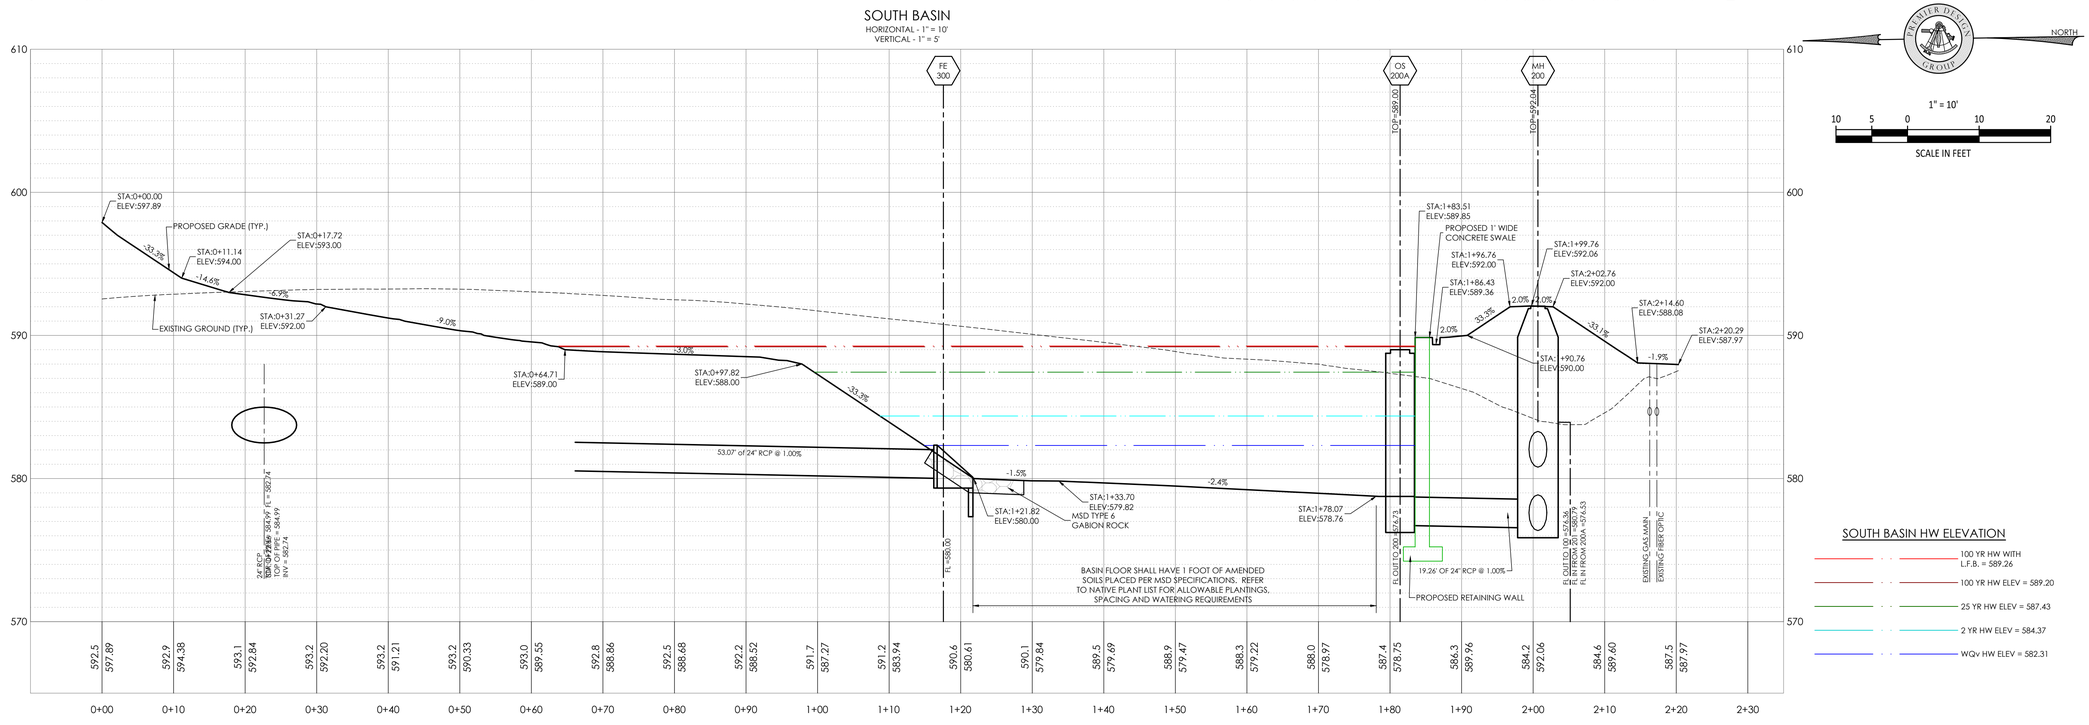

SOUTH BASIN HW ELEVATION

- 100 YR HW WITH L.F.B. = 589.26
- 100 YR HW ELEV = 589.20
- 25 YR HW ELEV = 587.43
- 2 YR HW ELEV = 584.37
- WQv HW ELEV = 582.31

PREMIER DESIGN GROUP
100 MIDLAND PARK DRIVE
WENTZVILLE, MO 63385
MISSOURI CERTIFICATE OF AUTHORITY #: 2020000031
MISSOURI CERTIFICATE OF AUTHORITY #: 2012007849

STATE OF MISSOURI
STEVEN MARION
NUMBER
PE2006007105
PROFESSIONAL ENGINEER

ENGINEERS AUTHENTICATION

The responsibility for professional engineering liability on this project is hereby limited to the set of plans authenticated by the seal, signature, and date hereunder attached. Responsibility is disclaimed for all other engineering plans, plan sheets or documents specifically excludes revisions after this date unless re-authenticated.

STEVEN D. MARION P.E.
PROFESSIONAL ENGINEER
PE 2006007105

Project
NOLES PROPERTIES LLC
BRYAN ROAD COMMERCIAL DEVELOPMENT
TBD BRYAN ROAD
O'FALLON, MO 63376
NOLES PROPERTIES LLC
1136 OLIVE BLVD
CREVE COEUR, MO 63141

Date 5/2/2023

#	Revision Date	Description of Change
1	6/26/2023	REVISED PER CITY OF O'FALLON AND O'FALLON FIRE COMMENTS
2	7/7/2023	REVISED PER CITY OF O'FALLON COMMENTS
3	7/17/2023	REVISED PER CITY OF O'FALLON COMMENTS

Sheet Title
SOUTH BASIN PLAN AND PROFILE

Sheet Number
C-606

Project No.	2202920
Drawn By	P. HEITZ
Checked By	M. FOGARTY

ISSUED FOR CONSTRUCTION

\\Vault-pc\vault\CIVIL 3D PROJECTS\2022\2202920_Noles_Bryan Rd Commercial Dev\ENGINEERING\CONSTRUCTION DRAWINGS\SHEETS\C-604 SOUTH BASIN DETAIL.dwg