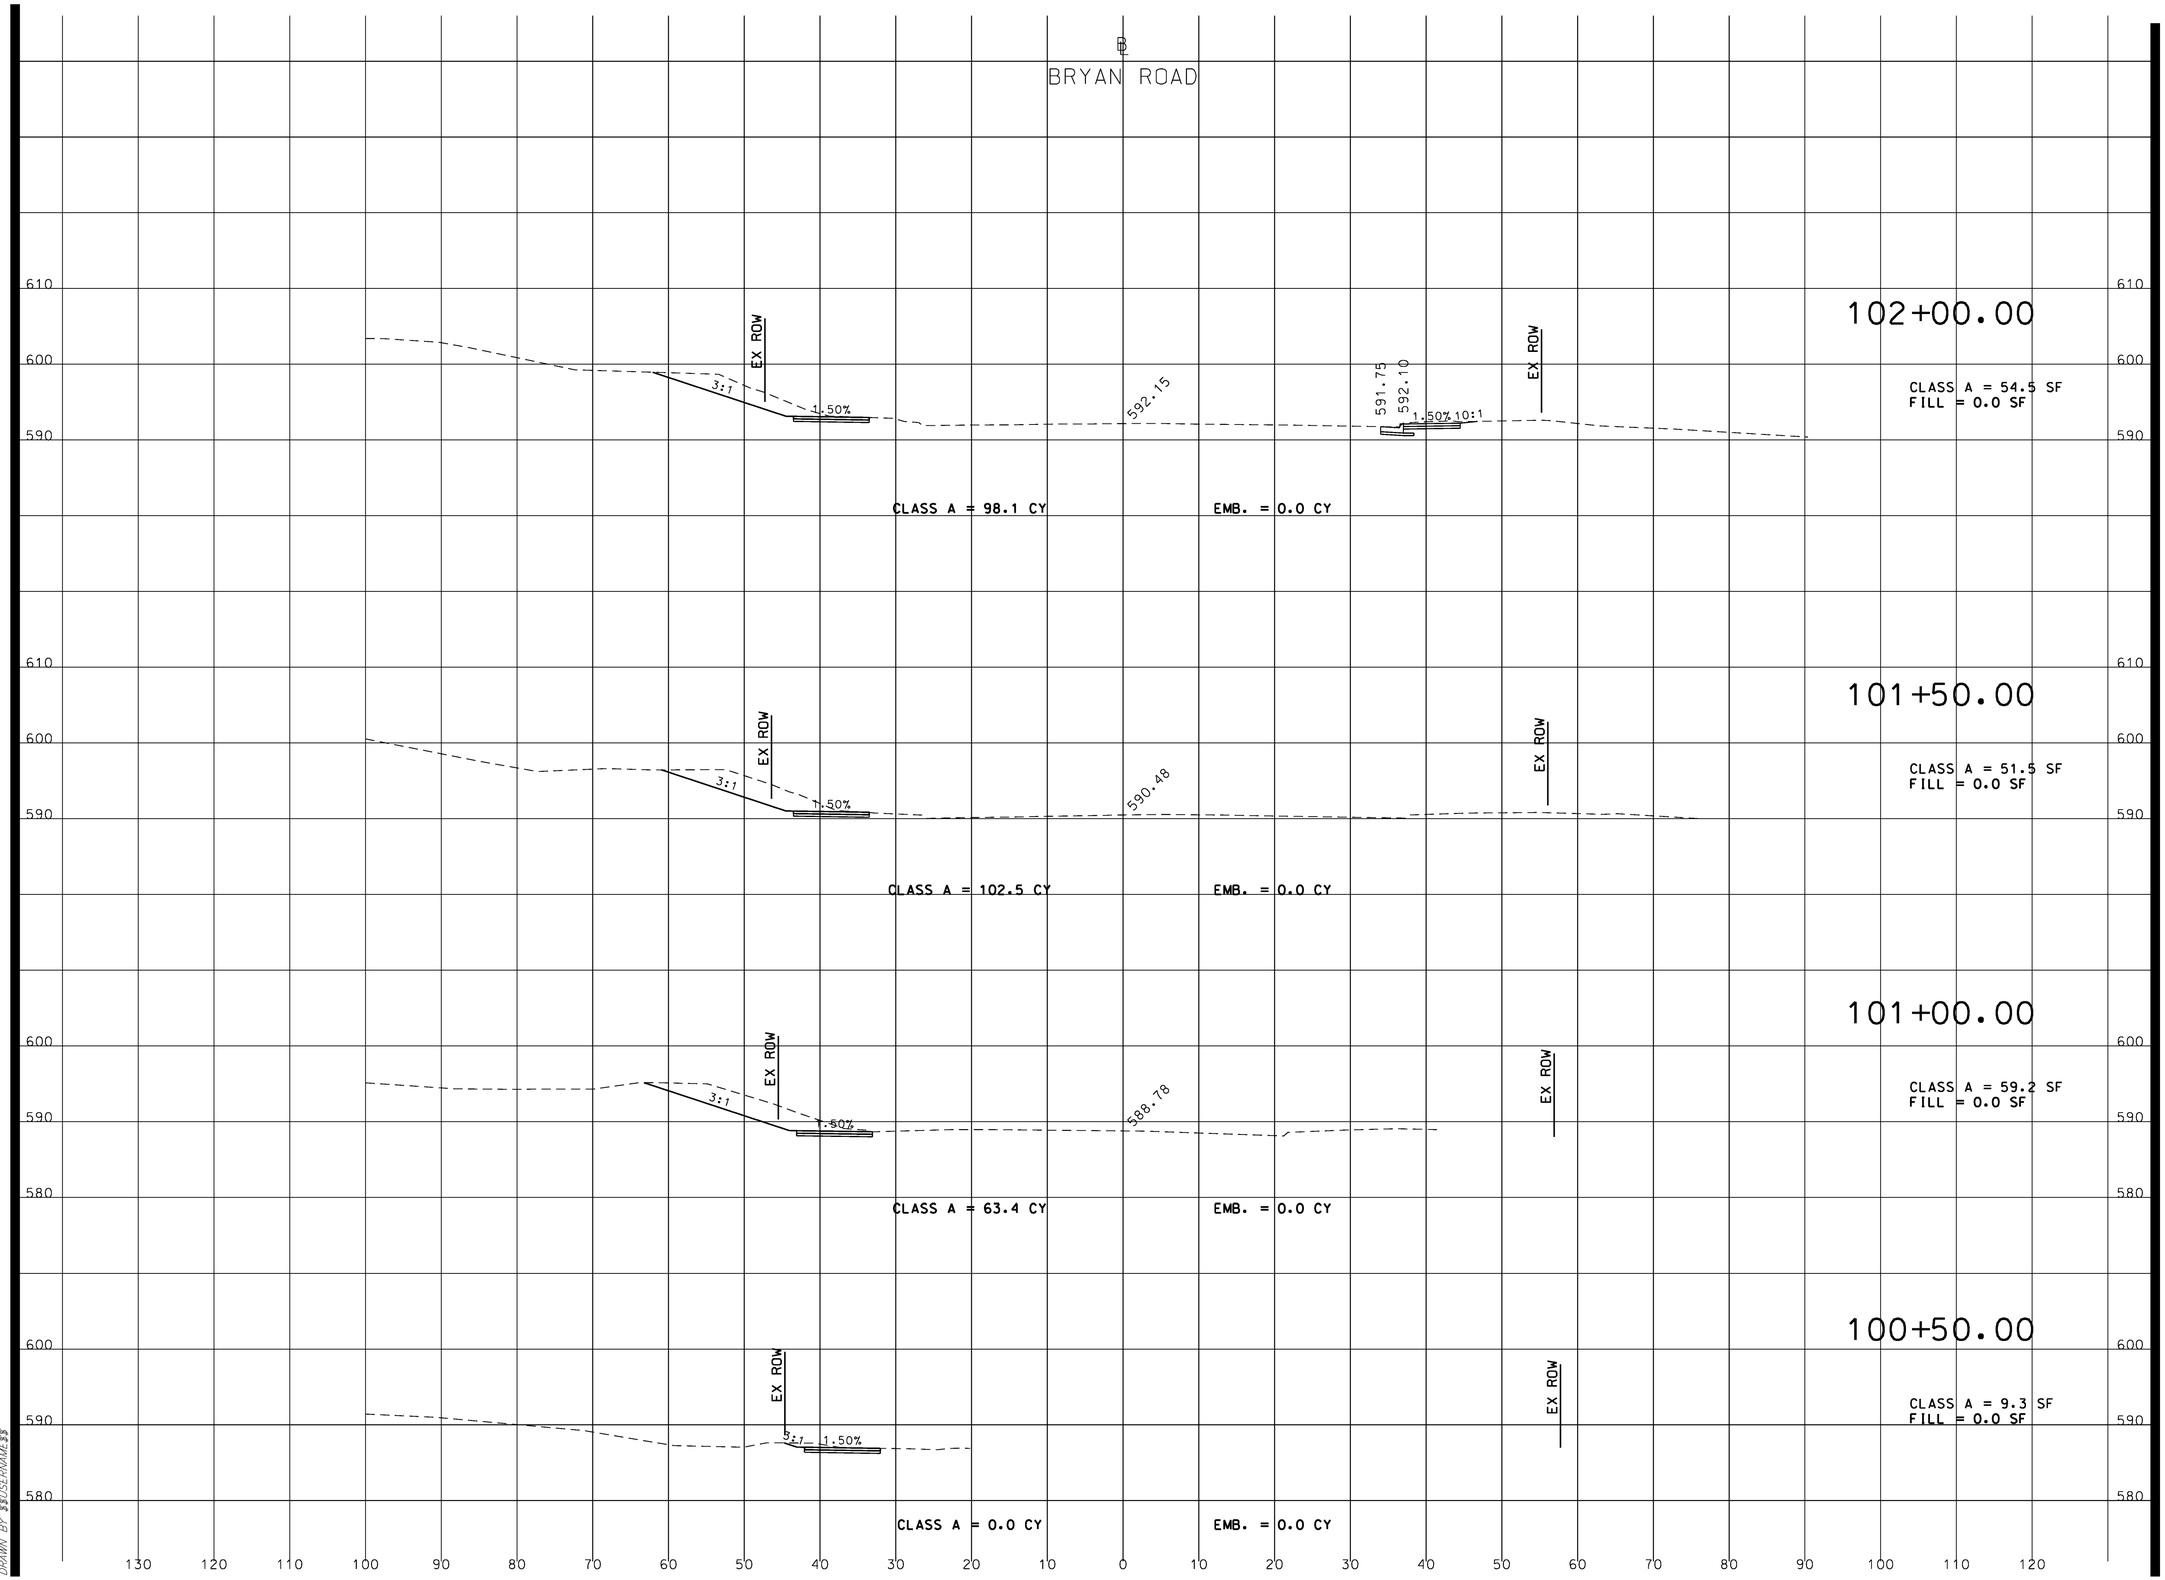

GBA
architects
engineers
225 S. Main, Suite 200
O'Fallon, MO 63366
636.240.2444
www.gbateam.com

PROPOSED FACILITY:

BRYAN ROAD LANE WIDENING

CITY OF O'FALLON, MISSOURI
100 NORTH MAIN STREET
O'FALLON, MISSOURI 63366

REVISION

PROJECT NUMBER
-

GBA PROJECT NUMBER
13226.00

DATE
4/20/2016

DESIGNED:
DSB

DRAWN:
MLG

REVIEWED

SHEET TITLE
CROSS SECTION
SHEET 1 OF 4

SHEET NUMBER
1

© GEORGE BUTLER ASSOCIATES, INC. 2008
Architect 002121
Professional Engineer 000133
Landscape Architect 000025
Professional Land Surveyor 000059

FILE: G:\13226\MCAD\Highways\13226H2500.dgn
PLOTTED: 4/20/2016 10:01:30 AM
DRAWN BY: $$USERNAME$$