BRYAN VALLEY
SANITARY SEWER PROFILES

July, 1994 — W. 6683
Rev. 8-9-94 L.S.S.

SCALE
HORIZ: 1" = 50'
VERT: 1" = 10'

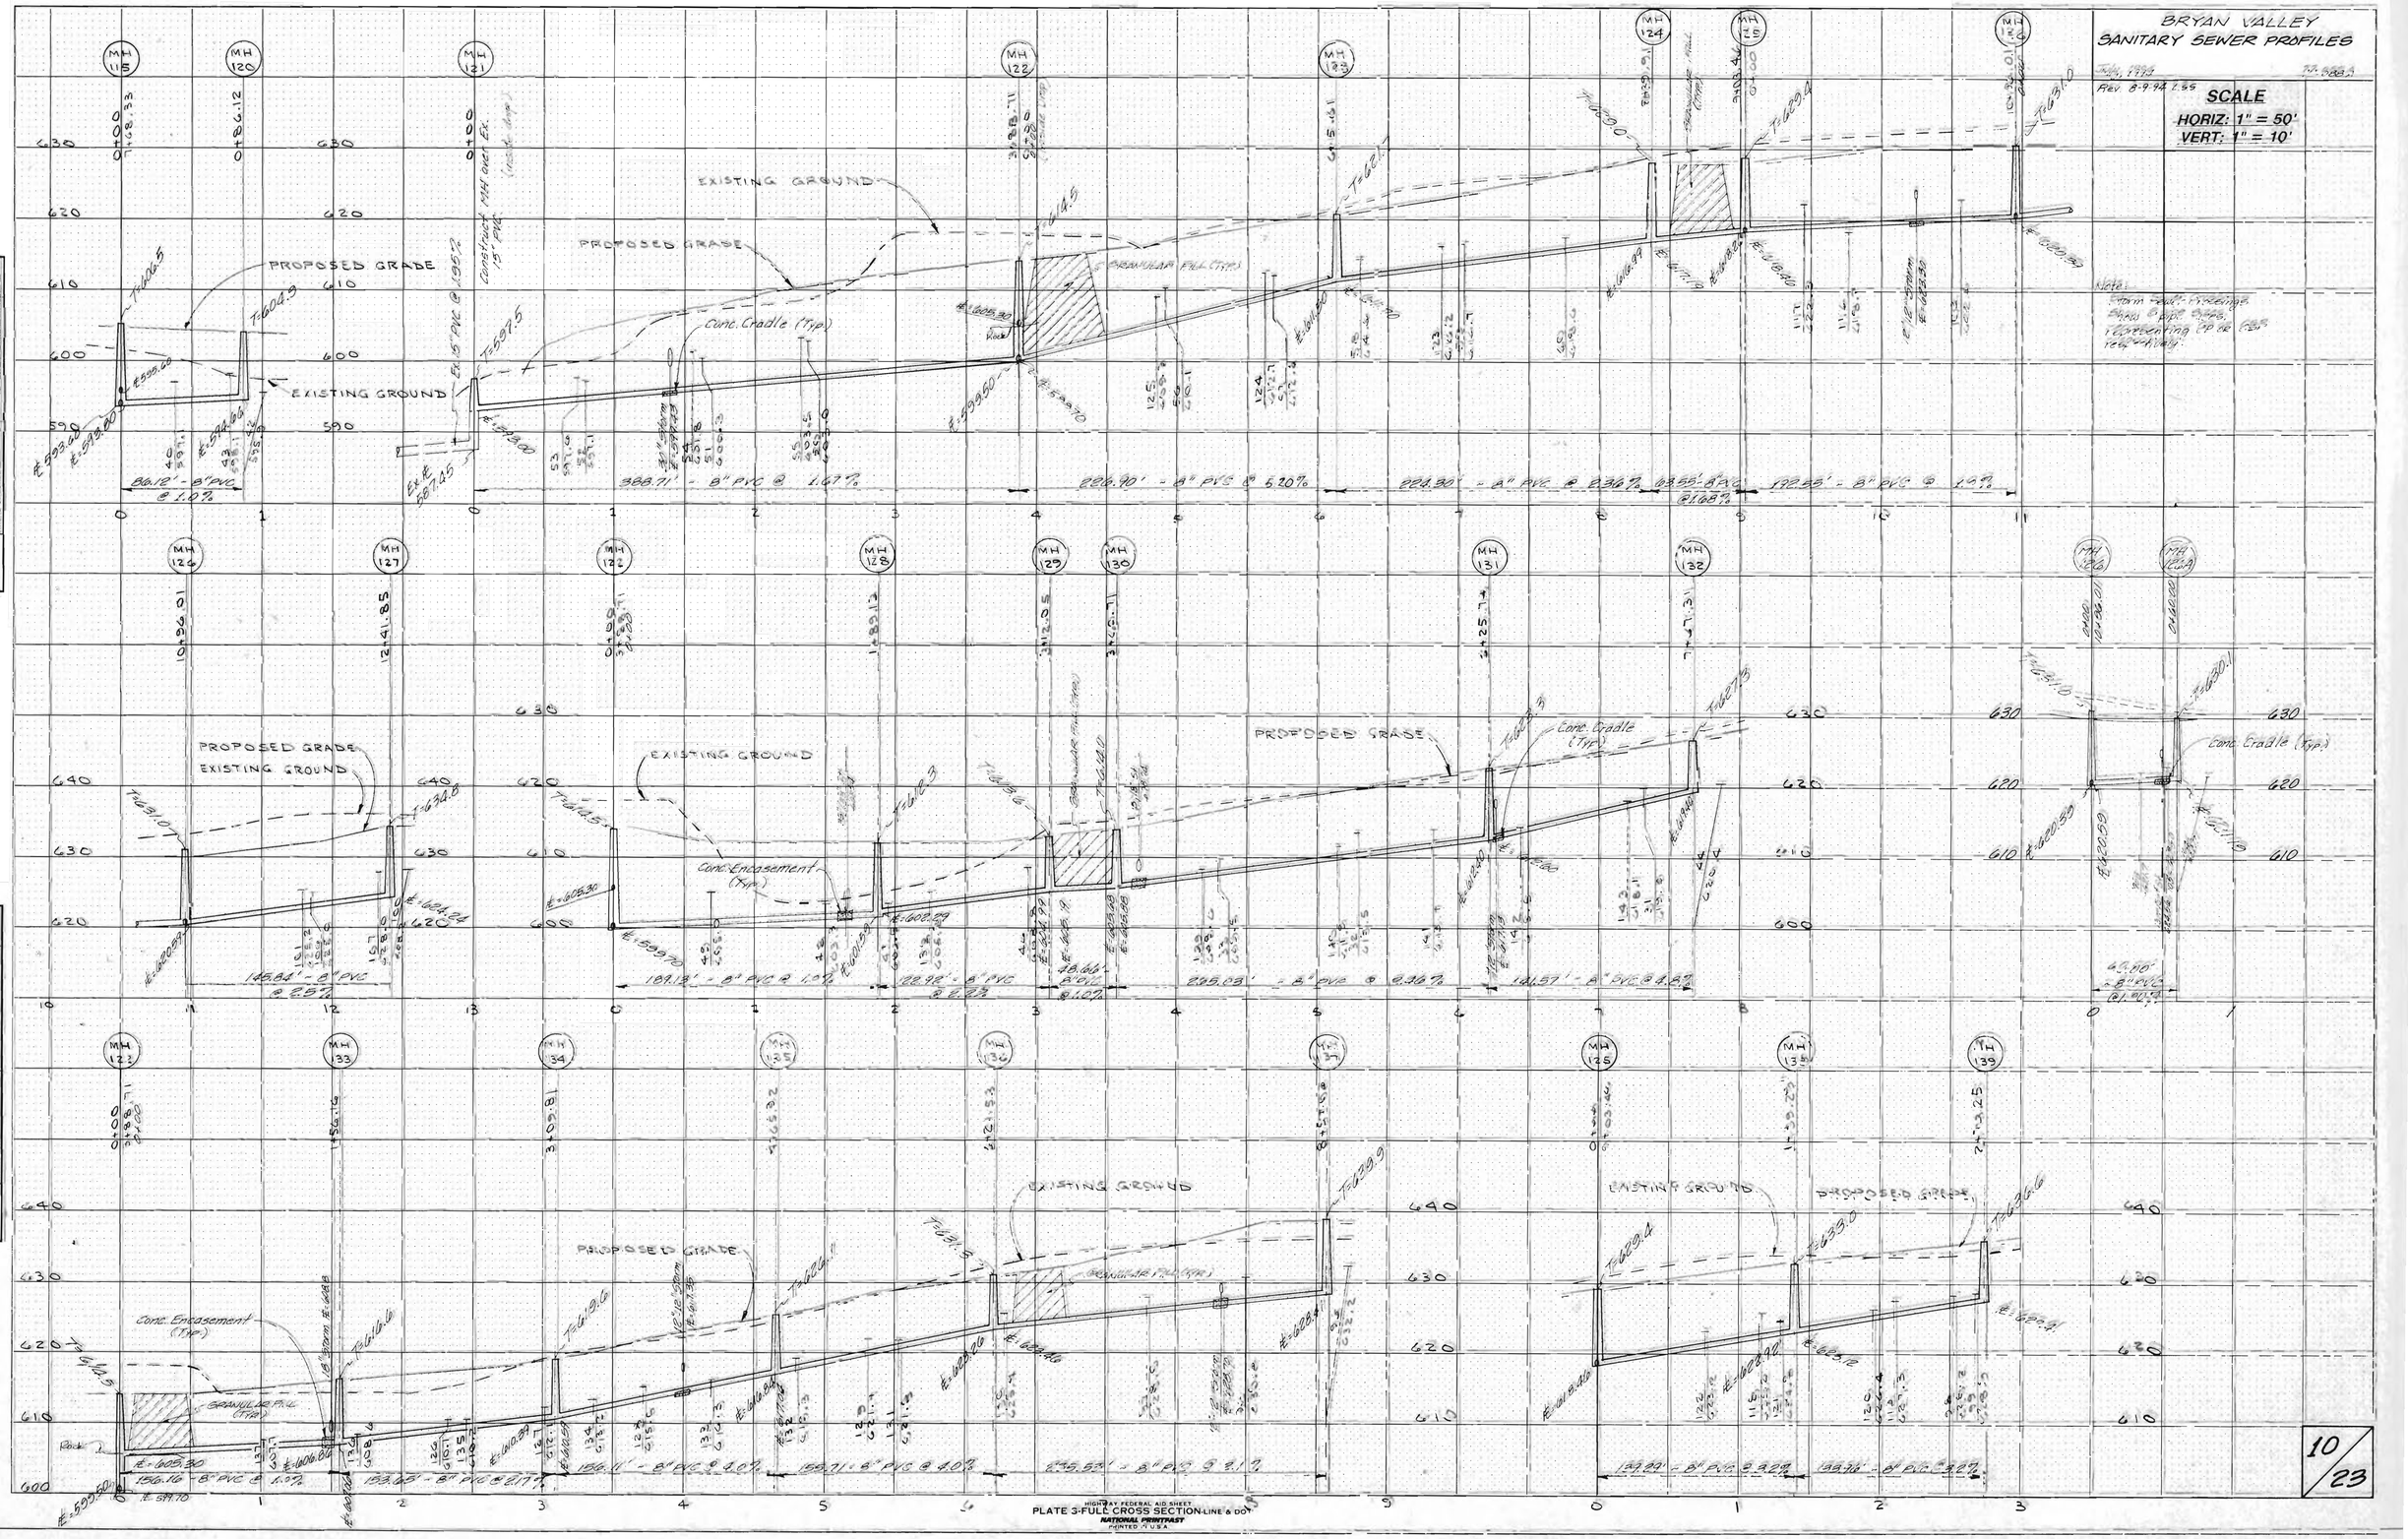

FINAL SURVEY		BY	DATE
NOTE BOOK NO.	SURVEYED		
	PLOTTED		
	TEMPLATE		
	AREAS		
	AREAS CHECKED		

ORIGINAL SURVEY		BY	DATE
NOTE BOOK NO.	SURVEYED		
	PLOTTED		
	TEMPLATE		
	AREAS		
	AREAS CHECKED		

HIGHWAY FEDERAL AID SHEET
PLATE 3-FULL CROSS SECTION-LINE & DOT
NATIONAL PRINTRAST
PRINTED IN U.S.A.